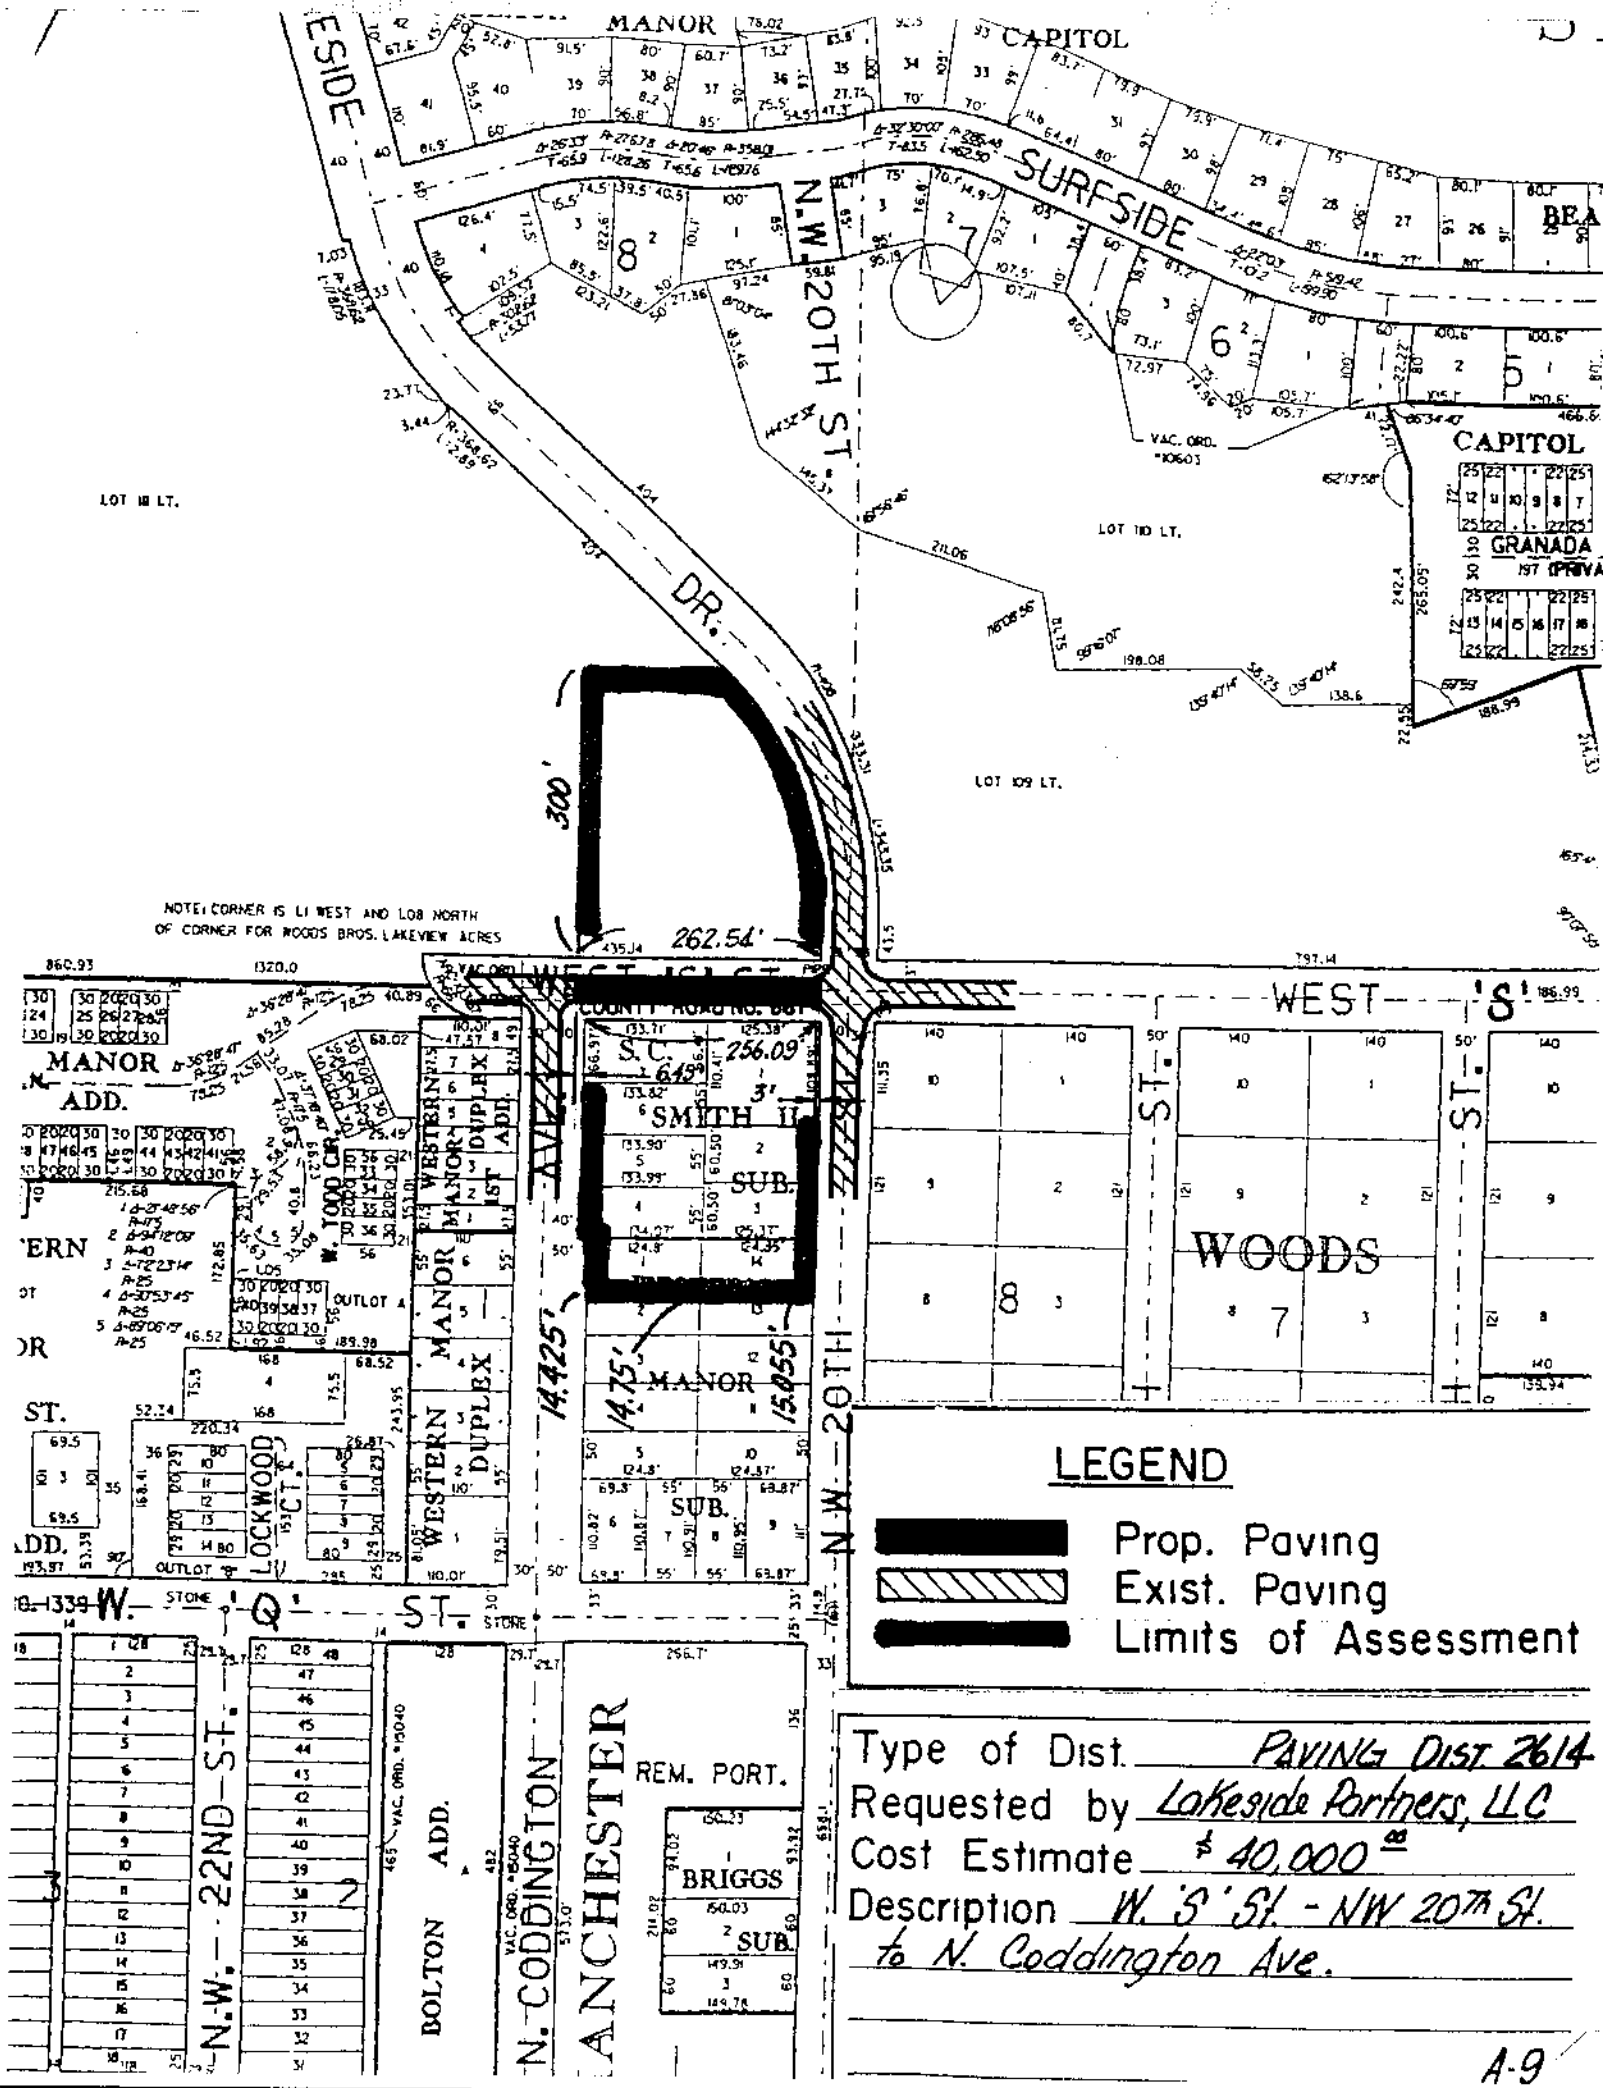

Type of Dist. PAVING DIST. 2614

Requested by Lakeside Partners, LLC

Cost Estimate $40,000.00

Description W. "S" St. - NW 20th St. to N. Coddington Ave.

A-9