TYPICAL CROSS SECTION

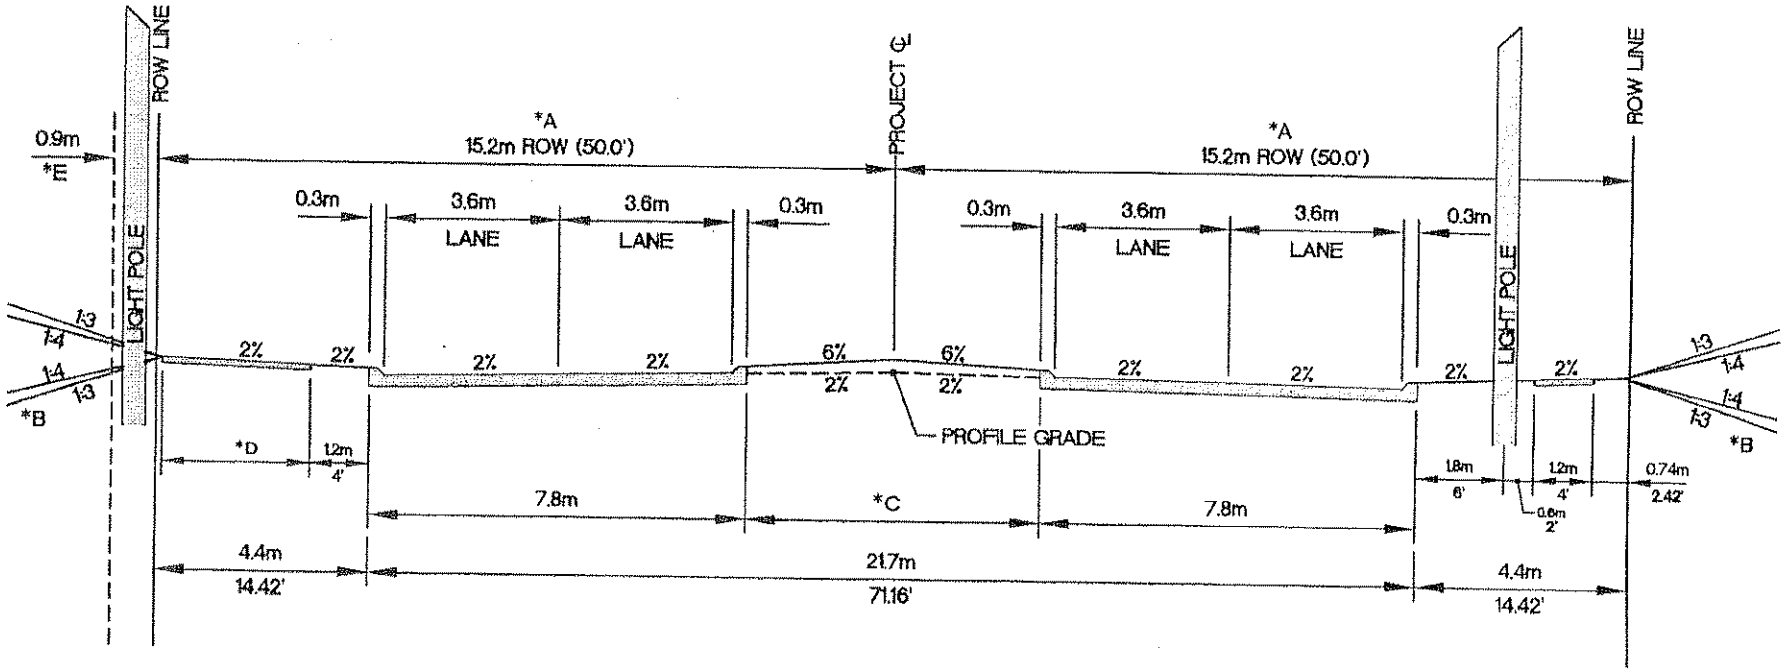

*A At Major/Major Intersections This Dimension Is 18m (60') For A Distance Of Approximately 305m (1000').

*B Limits Of Construction Are Created By One Of The Following:
- a. 1:4 Slope
- b. 1:3 Slope
- c. Retaining Wall

*C 6.1m (20') Median With 0.6m (2') Mow Strip & Low Plantings

*D 3m (10') Trail

*E Required Permanent Easement At Light Pole Locations

HWS Consulting Group Inc.
LINCOLN OFFICE
825 J St., Box 80358
Lincoln, NE 68501
402/479-2200

FIGURE 3