Lancaster County

County Assessor
Parcel Photo

InterLinc

Parcel 17-30-200-014-000

Comments

Property Information Property Mini-Sheet

XISTING RAMP

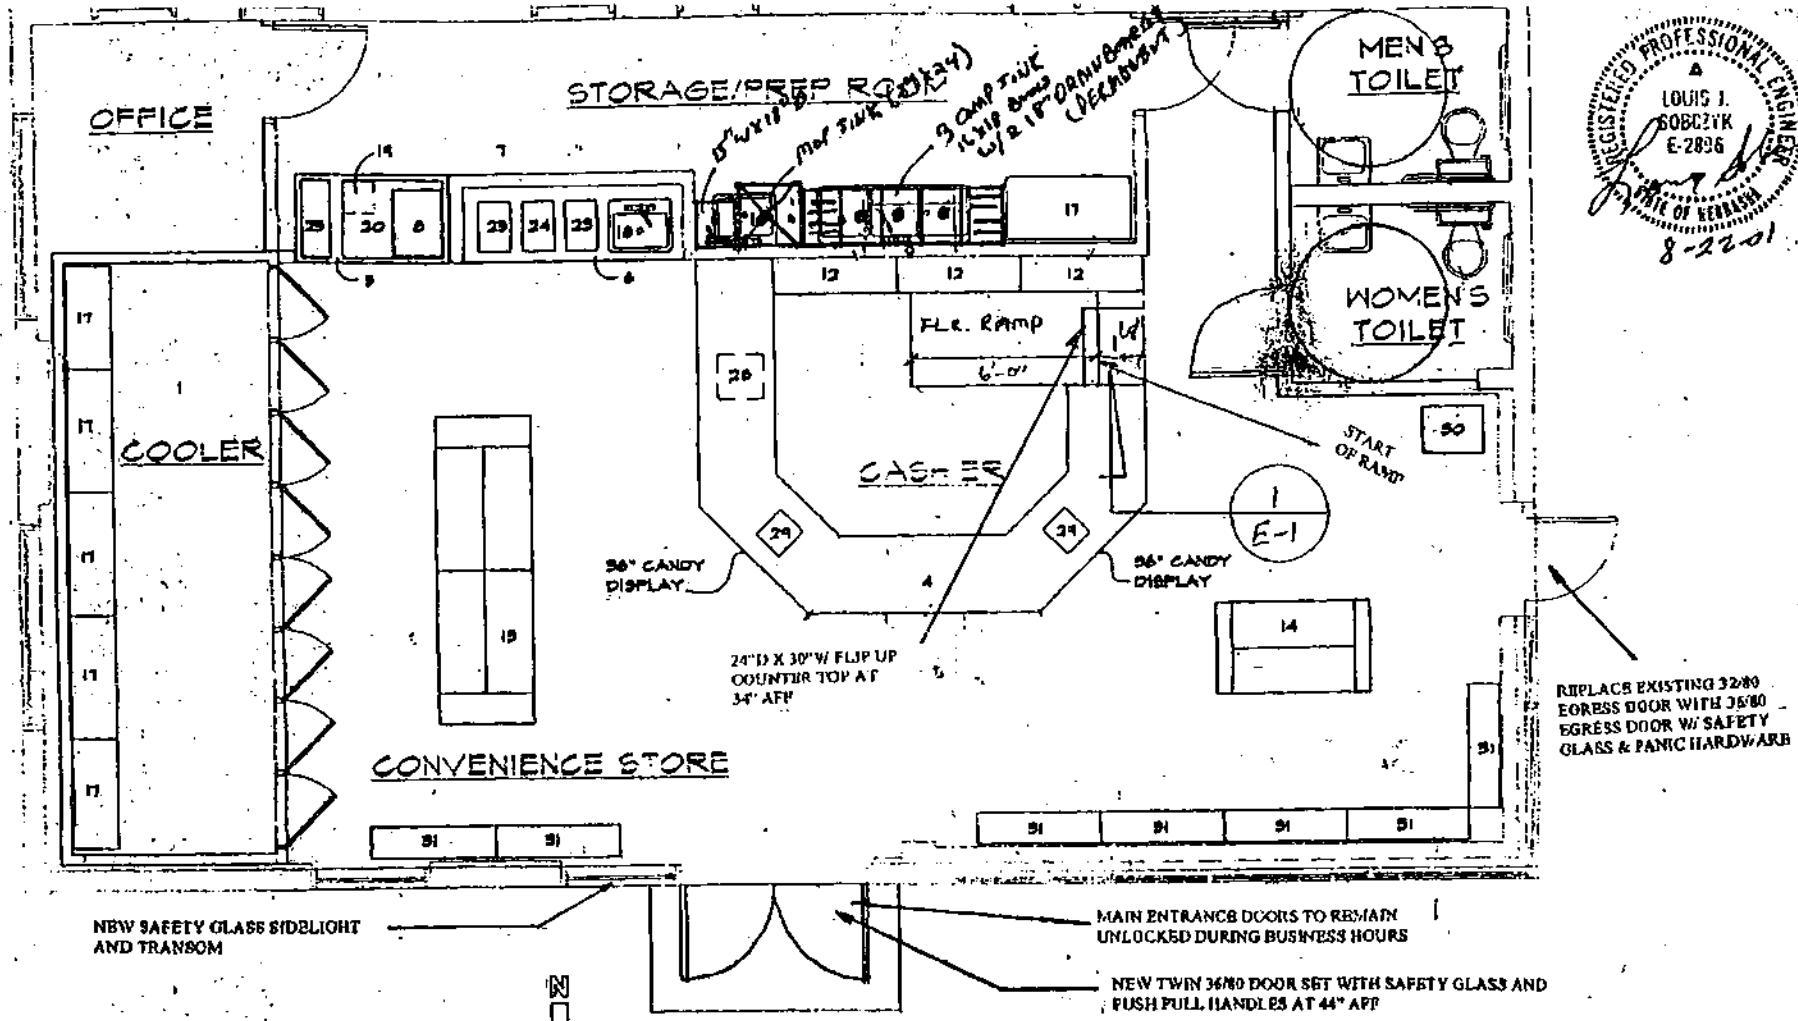

REGISTERED PROFESSIONAL ENGINEER
LOUIS J. SOBCZYK
E-2896
STATE OF NEBRASKA
8-22-01

EQUIPMENT PLAN

SCALE: 1/4" = 1'-0"

INTERIOR FINISH SCHEDULE

	N WALL	S WALL	E WALL	W WALL	FLOOR	CEILING
SALES AREA	GYP	GYP	GYP	GYP	PCT	ACT
WALK-IN COOLER	GALV	GALV	GALV	GALV	EPOX	GALV
OFFICE	GALV	C. BLK	C. BLK	GYP	CONC	GYP

ITEM LIST

No.	DESCRIPTION	ELECTRICAL VOLT	PH	AMP	PLUMBING WASTE	CHS	HWS	REMARKS
1	WALK-IN COOLER	208/230	3	29				ROOF TOP UNIT
	WIC - EVAPORATORS (3)	115	1	8	TO F.S.			AIR DEFROST
	WIC - DOORS	115	1	19				DISP. DRS. & LTS.
	WIC - INTERIOR LIGHTS	115	1	4				(3) INCAND. BULBS
4	CHECK OUT COUNTER							
3	FOUNTAIN COUNTER							

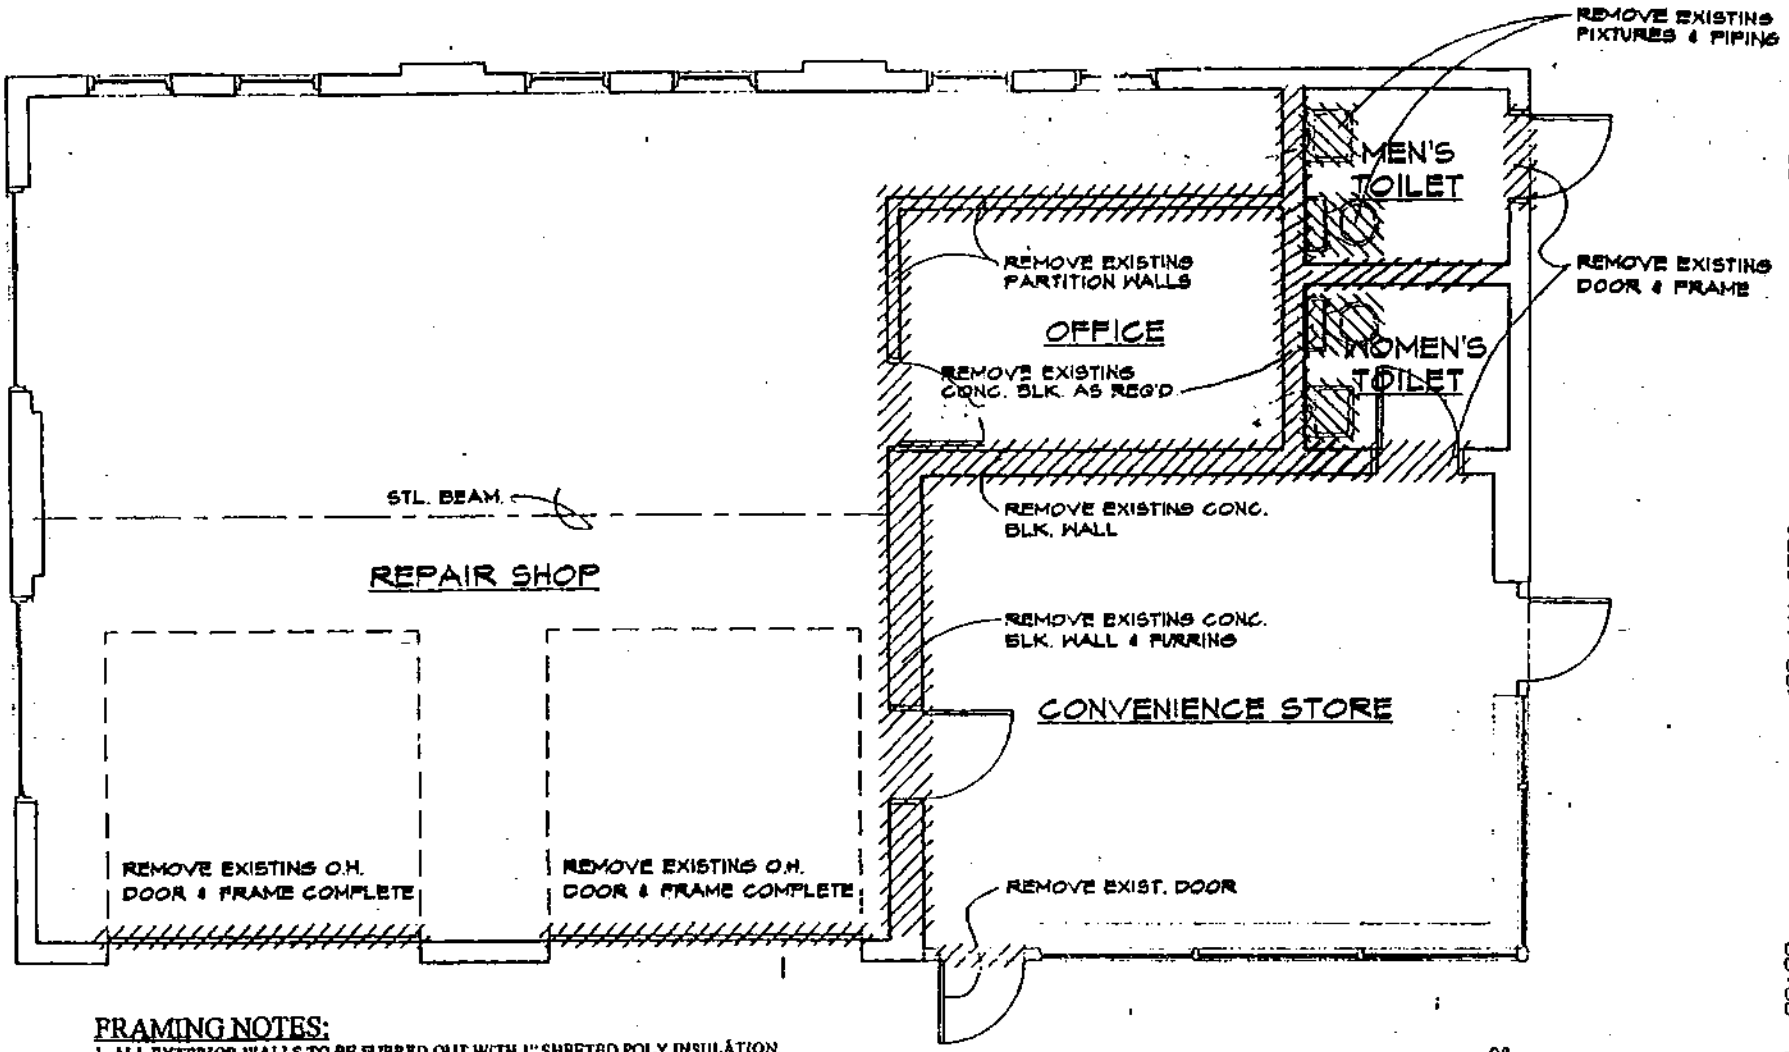

FRAMING NOTES:

1. ALL EXTERIOR WALLS TO BE FURRED OUT WITH 1" SHEETED POLY INSULATION, FURRING STRIPS AND 5/8" GYP. BD.
2. EXISTING GYP. BD. CEILING W/ R-19 FIBERGLAS INSULATION TO REMAIN
3. INSTALL NEW R-19 FIBERGLAS INSULATION TO EXPOSED AREAS OF ROOF TRUSSES
4. U.B.C. 1305.1 DOES NOT APPLY TO THIS STRUCTURE – NO DRAFT STOP OR ATTIC VENTILATION REUIRED. SUPPLY AIR IS DUCTED
5. EXISTING ROOF STRUCTURE WITH 1/4"/FT SLOPE AND GUTTER W/ DOWNSPOUTS COMPLIES WITH U.B.C. 1506

ALL NEW INTERIOR FRAMING TO BE METAL STUD WITH 5/8" GYP. BD. EACH SIDE AS PREVIOUSLY NOTED ON SHEET A-1

REMOVAL FLOOR PLAN

SCALE: 1/4" = 1'-0"

NOTE: ANY WOOD COMING IN CONTACT W/ CONCRETE OR CMU WILL BE TREATED WOOD

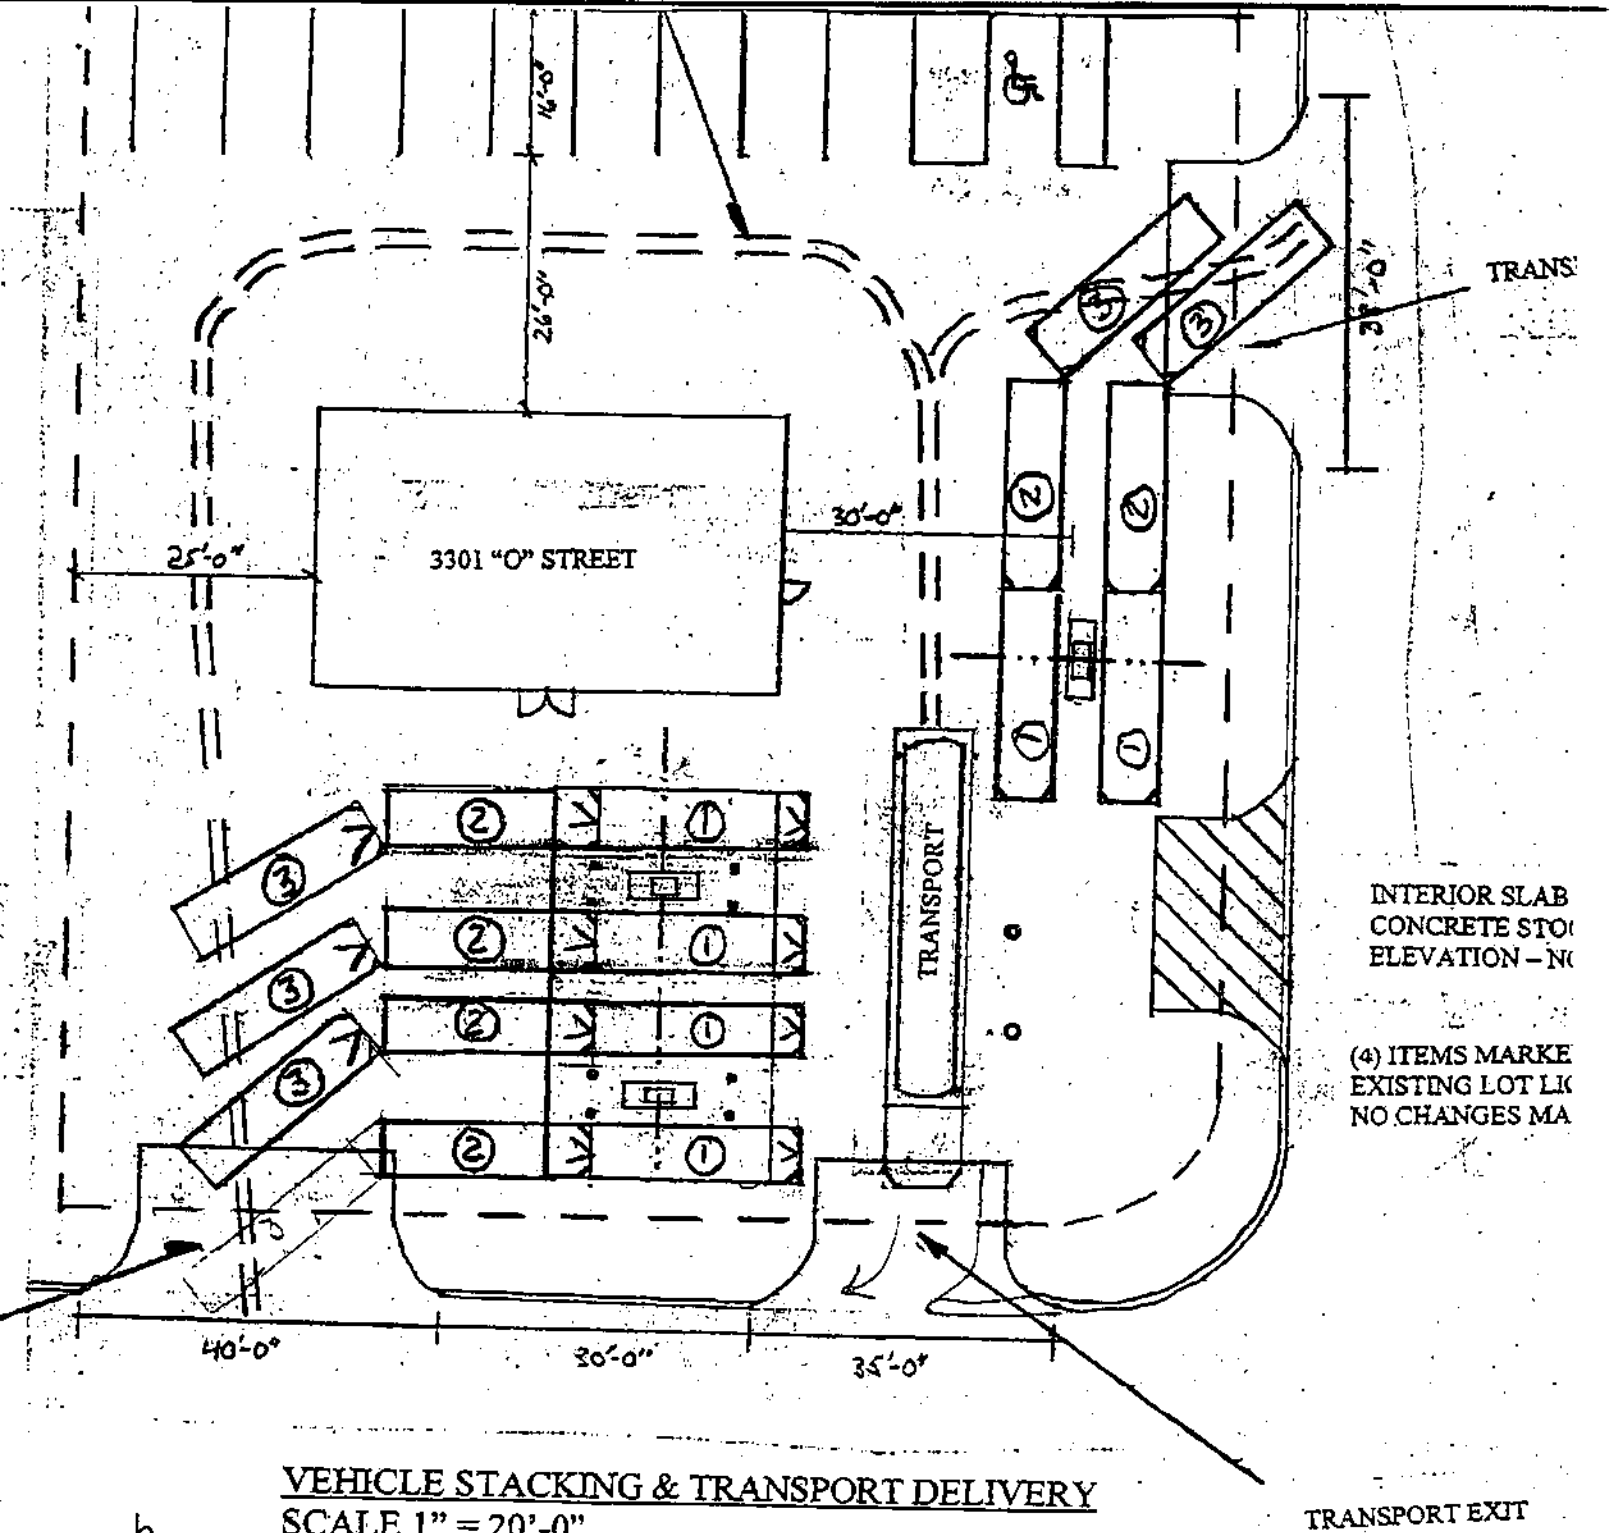

VEHICLE STACKING & TRANSPORT DELIVERY
SCALE 1" = 20'-0"

NGS

SHEET NO

C-1

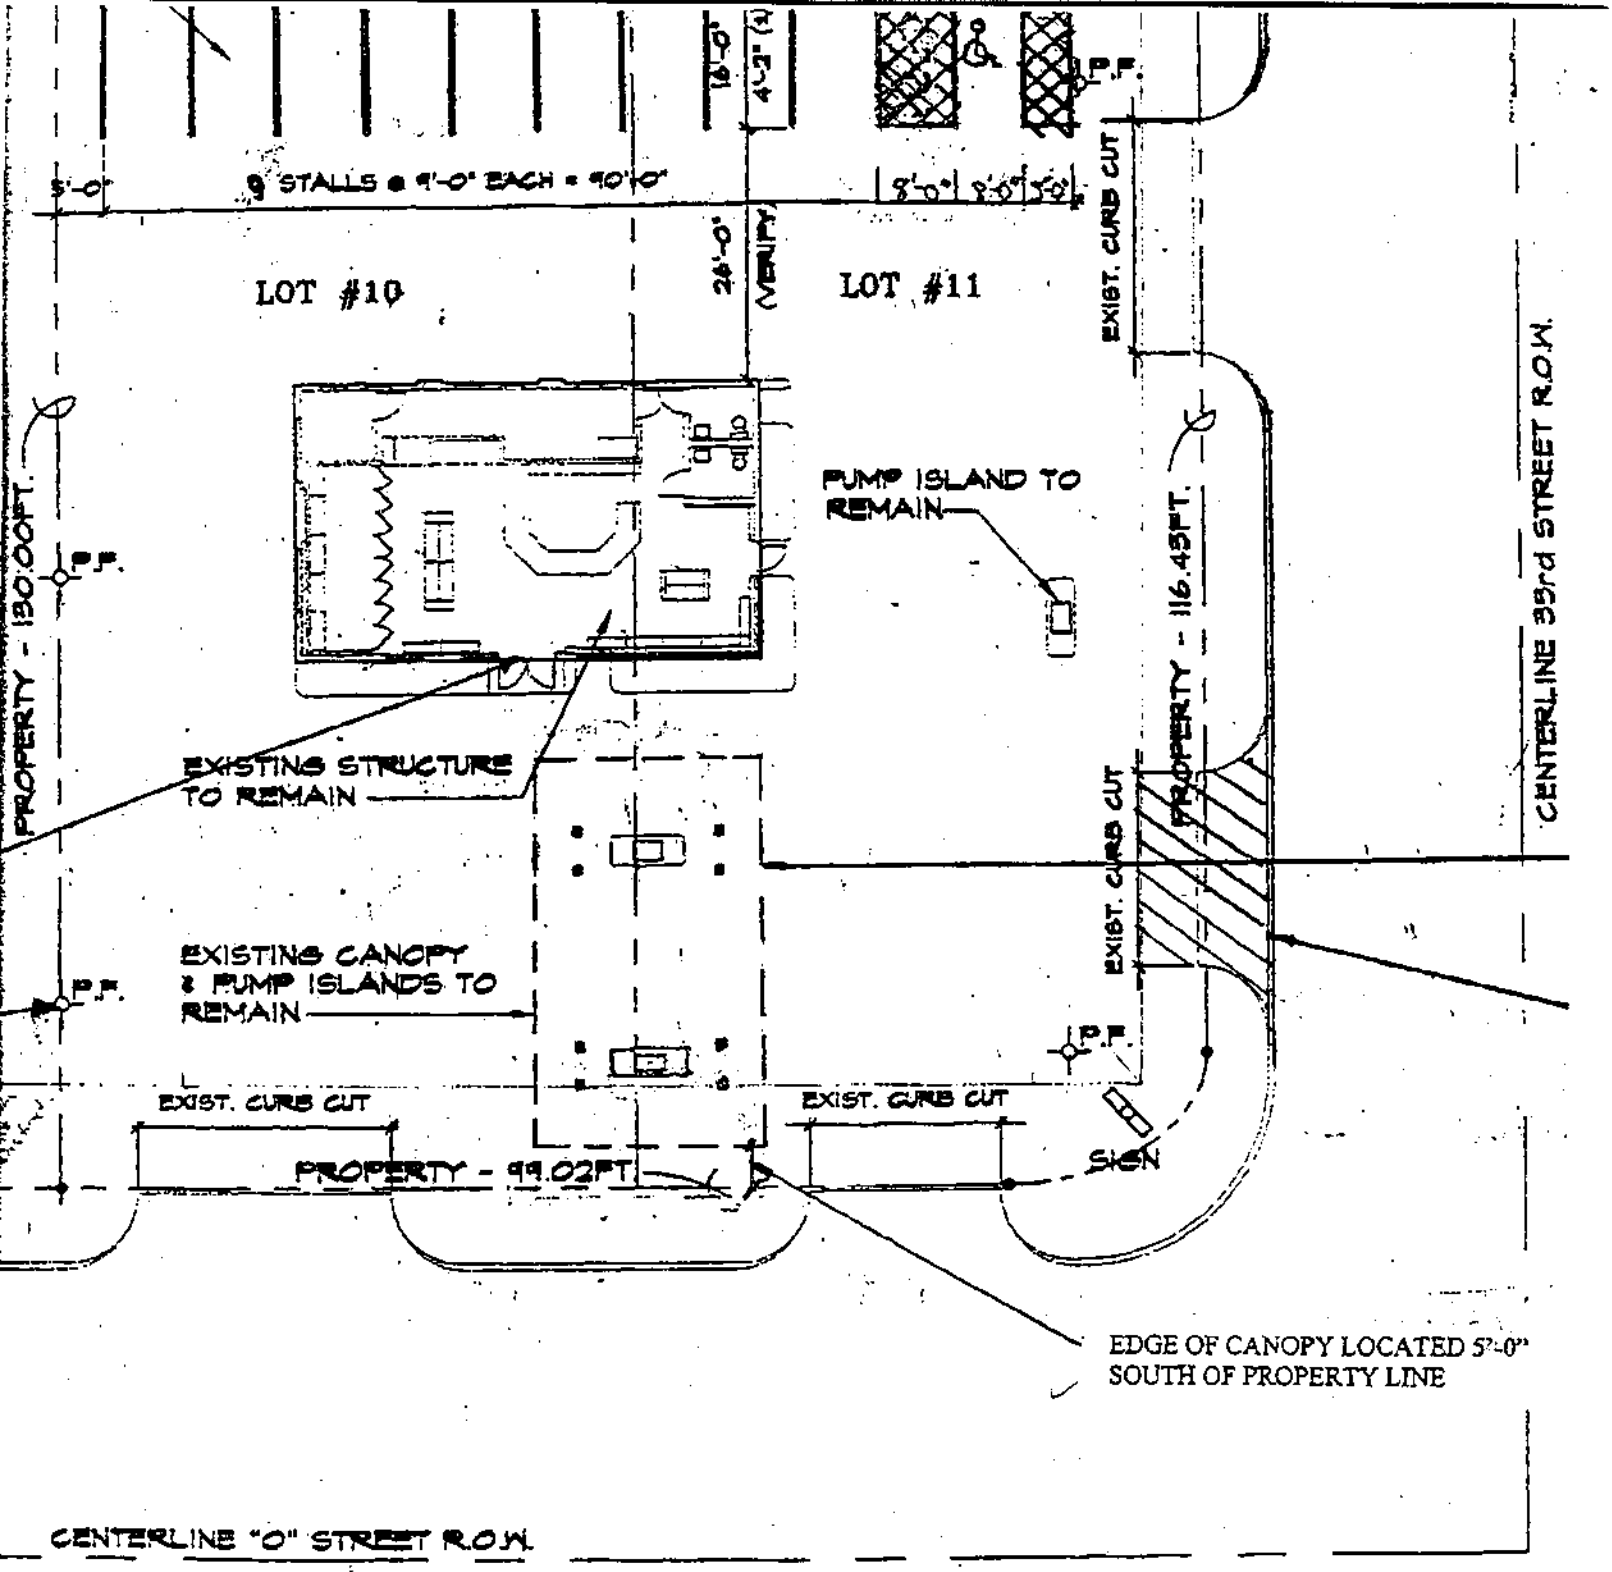

SITE PLAN

SCALE: 1" = 20'-0"

N

LEGAL DESCRIPTION:

VEHICLE STACKING & TRANSPORT DELIVERY PATH

SCALE 1" = 20'-0"

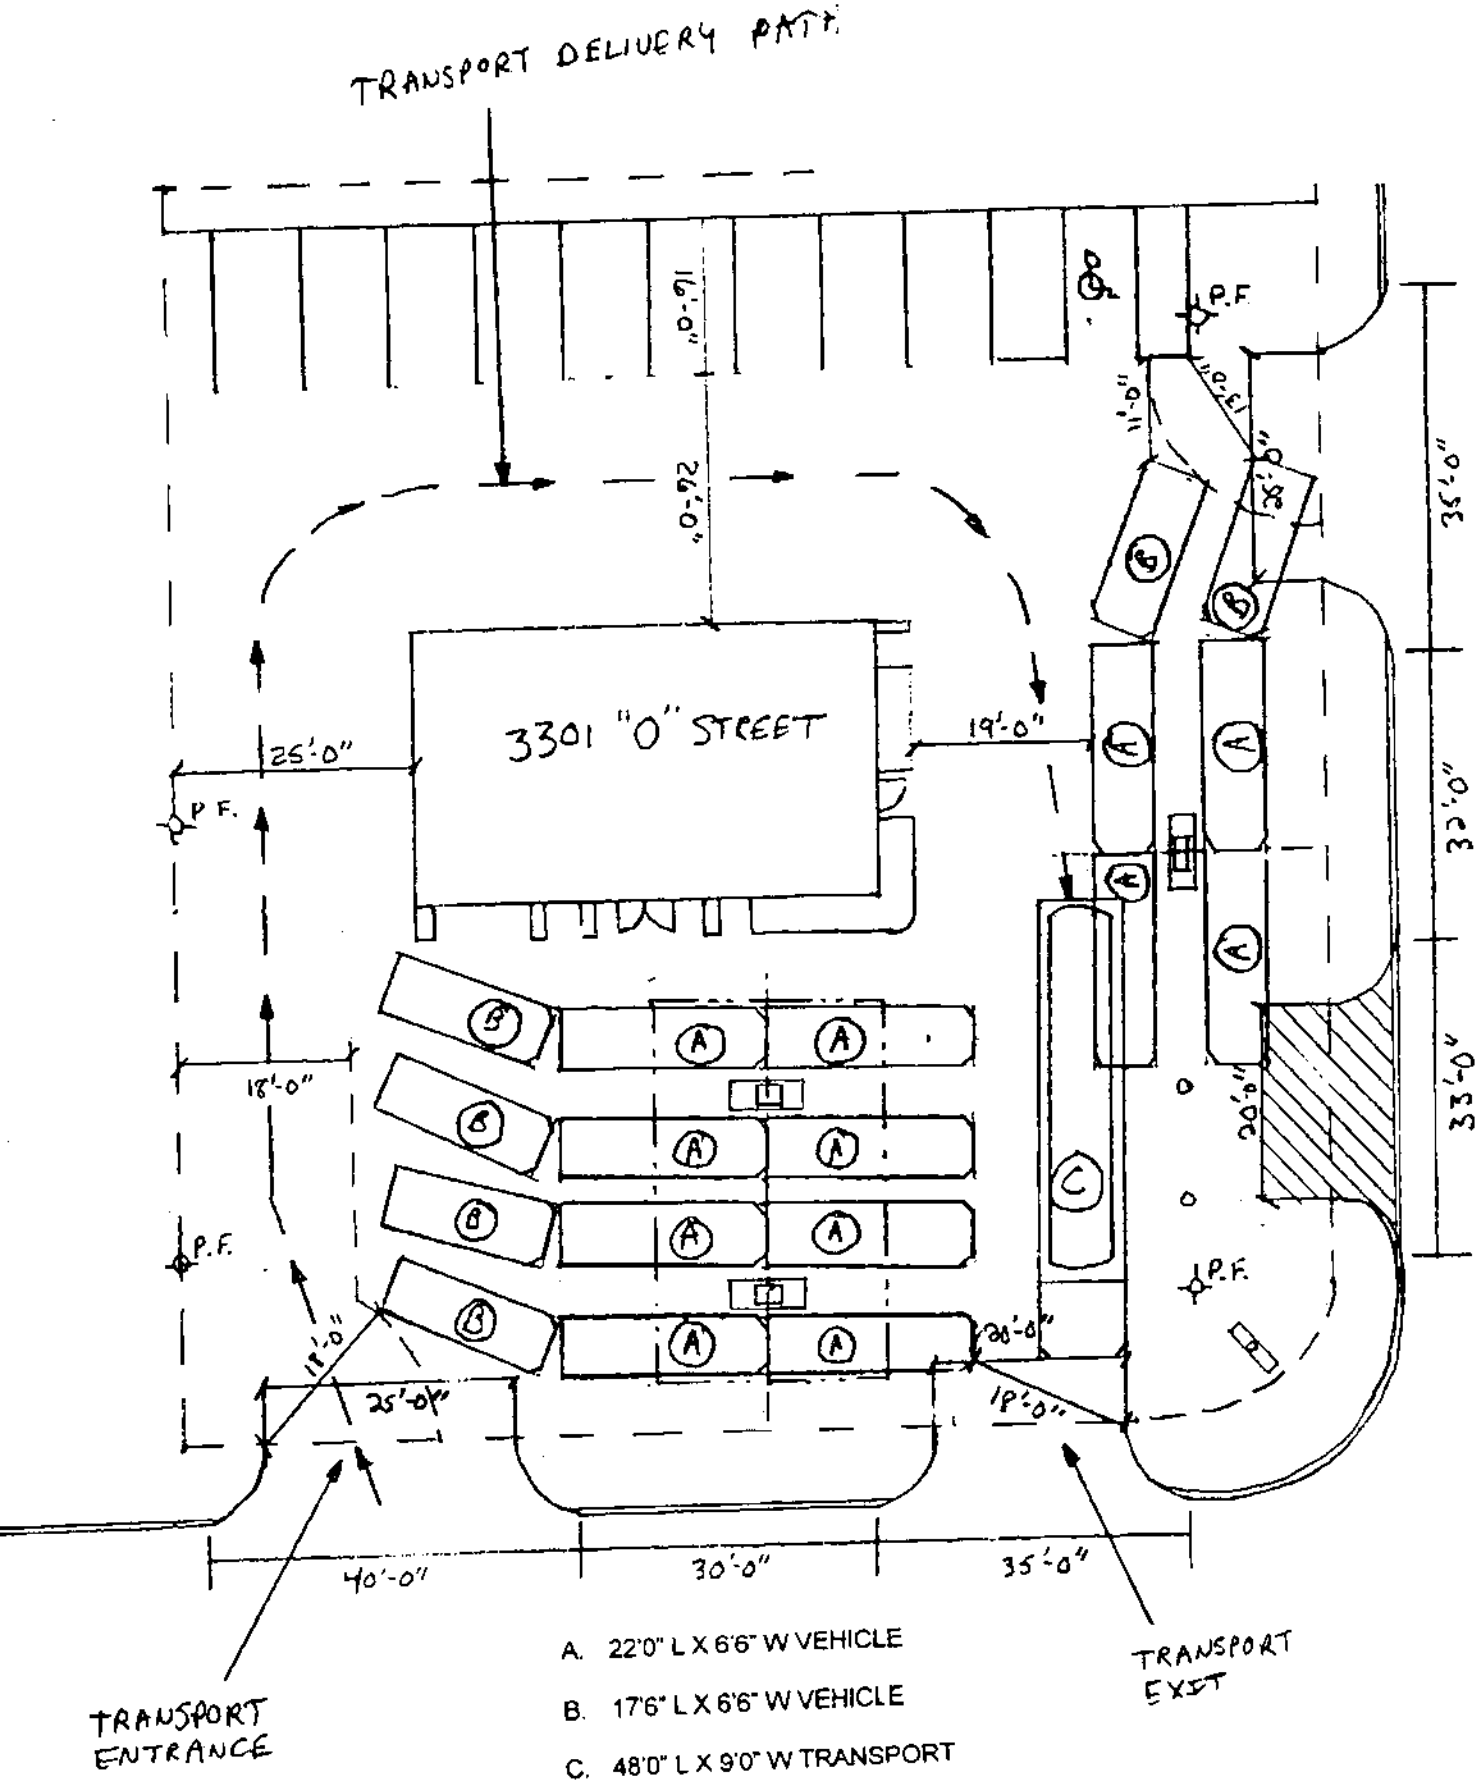

A. 22'0" L X 6'6" W VEHICLE

B. 17'6" L X 6'6" W VEHICLE

C. 48'0" L X 9'0" W TRANSPORT