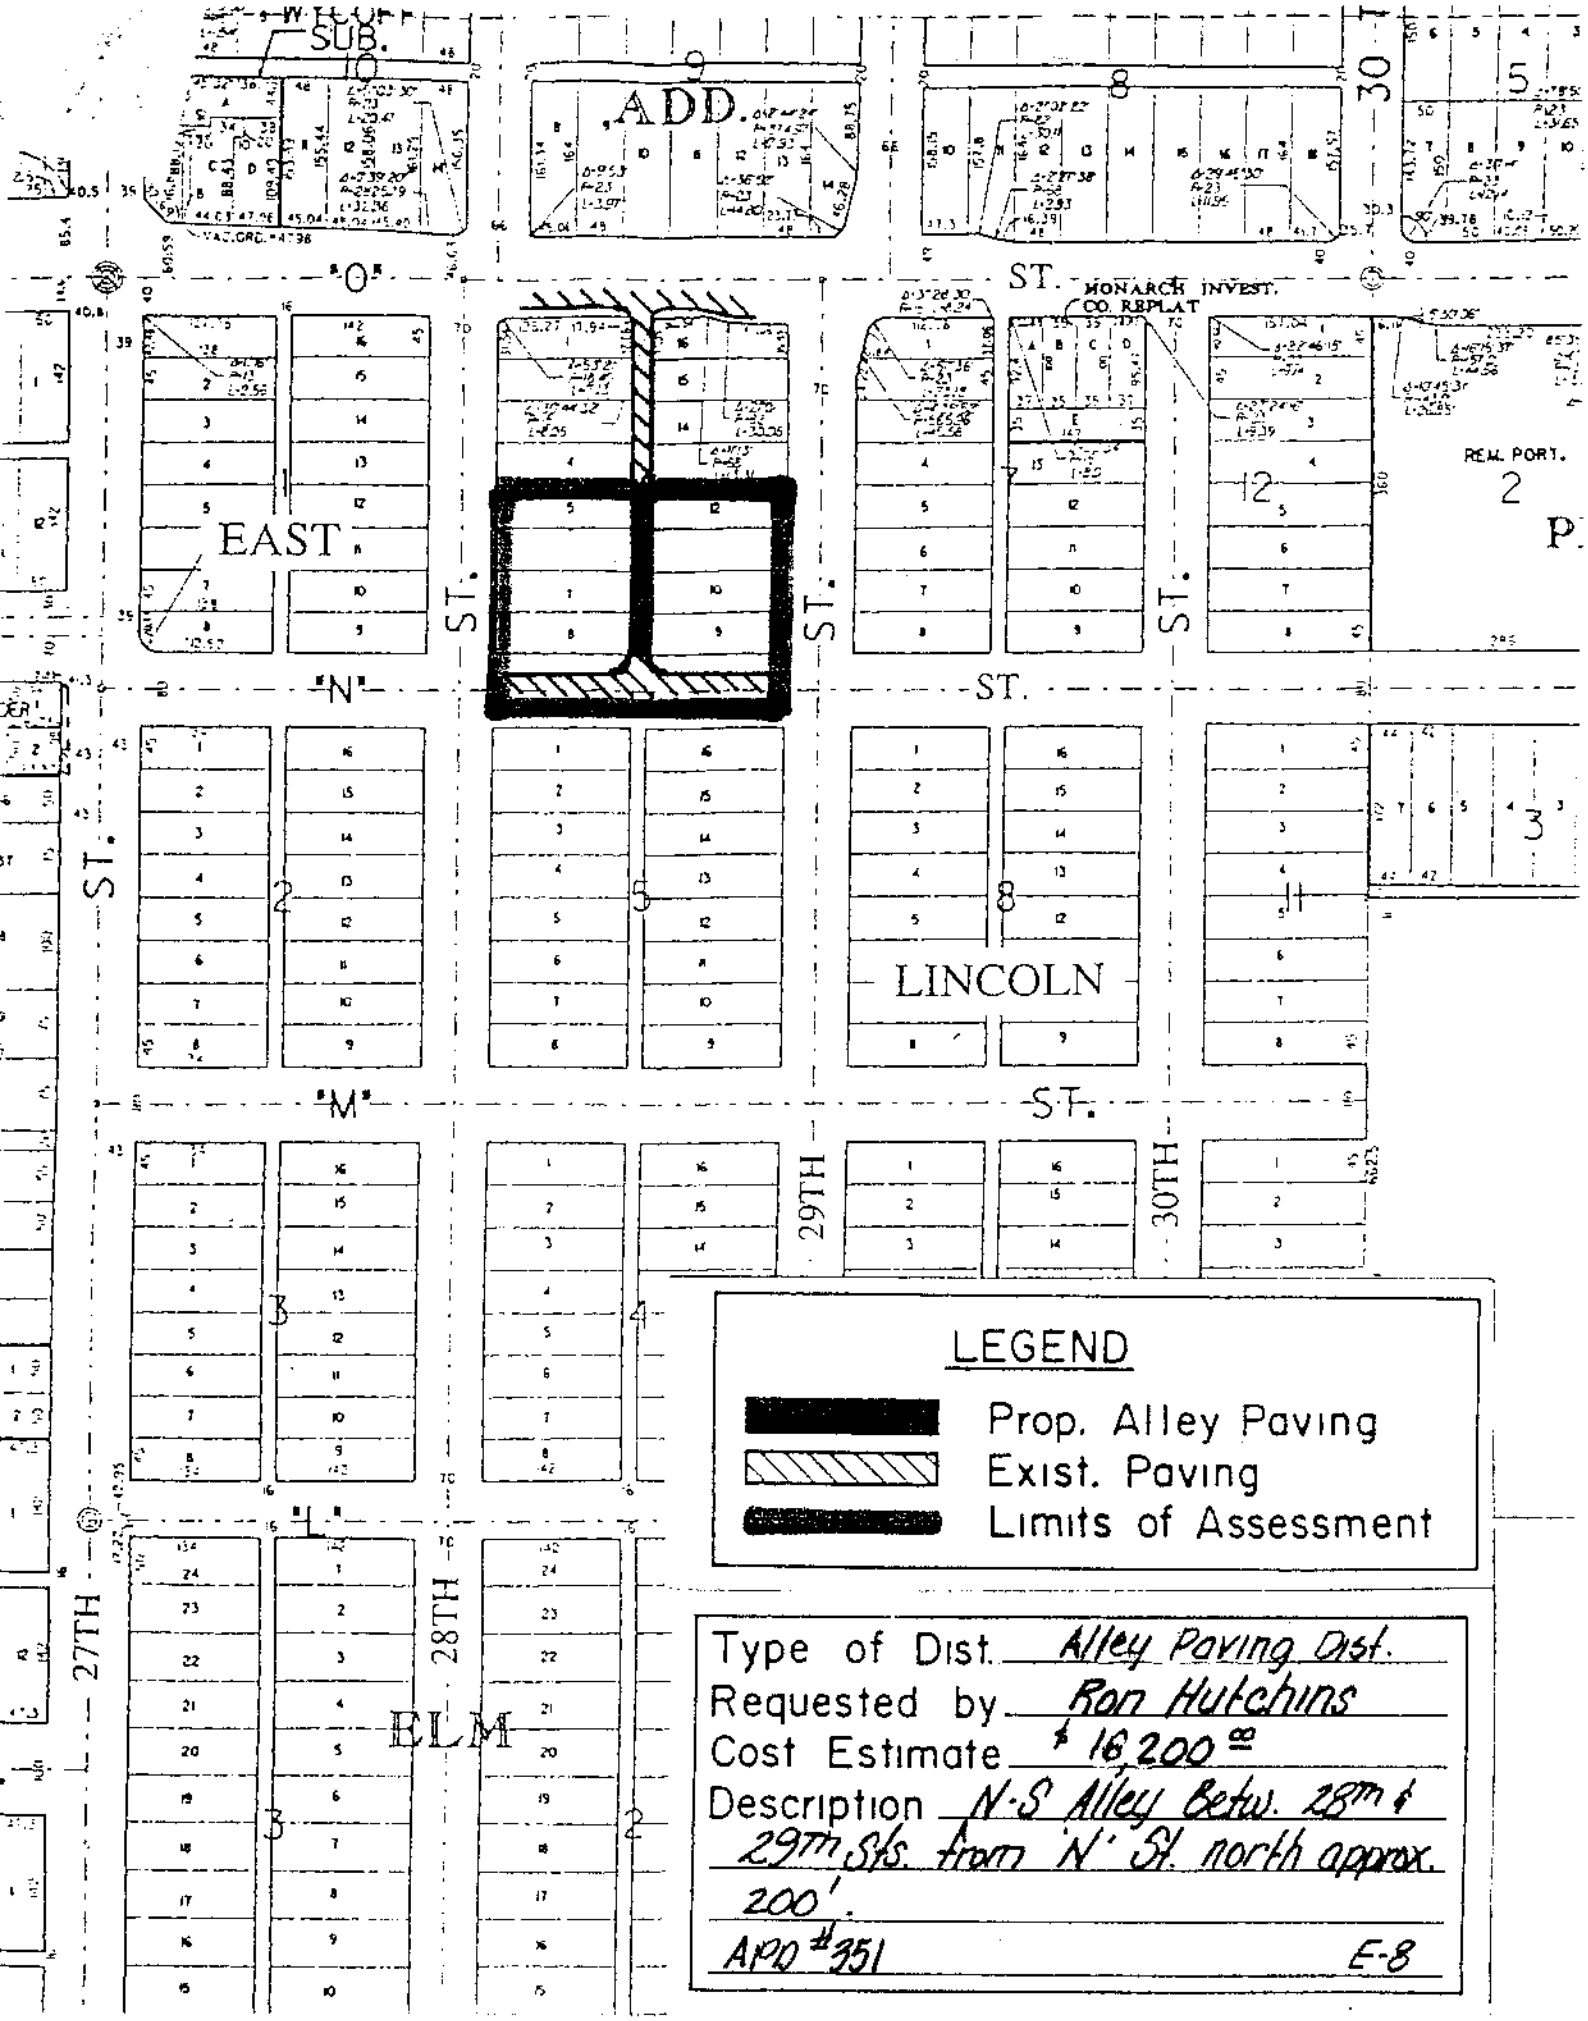
SUB.
ADD.
ST.
MONARCH INVEST. CO. REPLAT
REM. PORT.
EAST
ST.
"N"
ST.
LINCOLN
"M"
ST.
29TH
30TH
27TH
28TH
ELM
LEGEND
Prop. Alley Paving
Exist. Paving
Limits of Assessment
Type of Dist. Alley Paving Dist.
Requested by Ron Hutchins
Cost Estimate $16,200.00
Description N-S Alley Betw. 28th & 29th Sts. from 'N' St. north approx. 200'.
APD #351
E-8