EXHIBIT "A"

Conner's Architectural Antiques
~~701 P Street~~ 1001 'L' Street
Lincoln, Nebraska 68508
(402) 435-3338

Dear Sirs,

Please allow this to be our formal request for work on the South dock of 700 'O' Street for construction of railing and wheelchair ramps as indicated on the plans.

Enclosed please find our current bond for use of public space at the same location.

Yours

Sid & Cheryl Conner

700 'O' STREET LINCOLN, NEBRASKA

EXHIBIT "B"

SHEET SCHEDULE

C1.1 VICINITY PLAN AND COVER SHEET

A1.1 FLOOR PLAN, INTERIOR ELEVATIONS.

SYMBOLS AND ABBREVIATIONS

DETAIL SECTION NUMBER
SHEET NUMBER

A.B. ANCHOR BOLT
A.F.F. ABOVE FINISHED FLOOR
B.O. BY OWNER
H.M. HOLLOW METAL
N.I.C. NOT IN CONTRACT

BUILDING ELEVATION LINE

DOOR NUMBER

PROJECT DATA

ADDRESS:
700 'O' STREET LINCOLN, NEBRASKA

ZONING:
'B-4' LINCOLN CENTER BUSINESS

GOVERNING CODES:
1997 UNIFORM BUILDING CODE
1994 NFPA 101 LIFE SAFETY CODE

OCCUPANCY TYPE:
Business

STORIES:
ONE STORY 18'-0" +/- EAVE

TYPE OF CONSTRUCTION:
TYPE V-N NON-FIRE RATED

FIRE PROTECTION SPRINKLER SYSTEM:
NONE REQUIRED

ROOF:
EXISTING

PARKING:
EXISTING

SQUARE FOOTAGE:
AREA OF REMODEL 976 S.F.

Legal. lot 5 Block 45
Original Lincoln

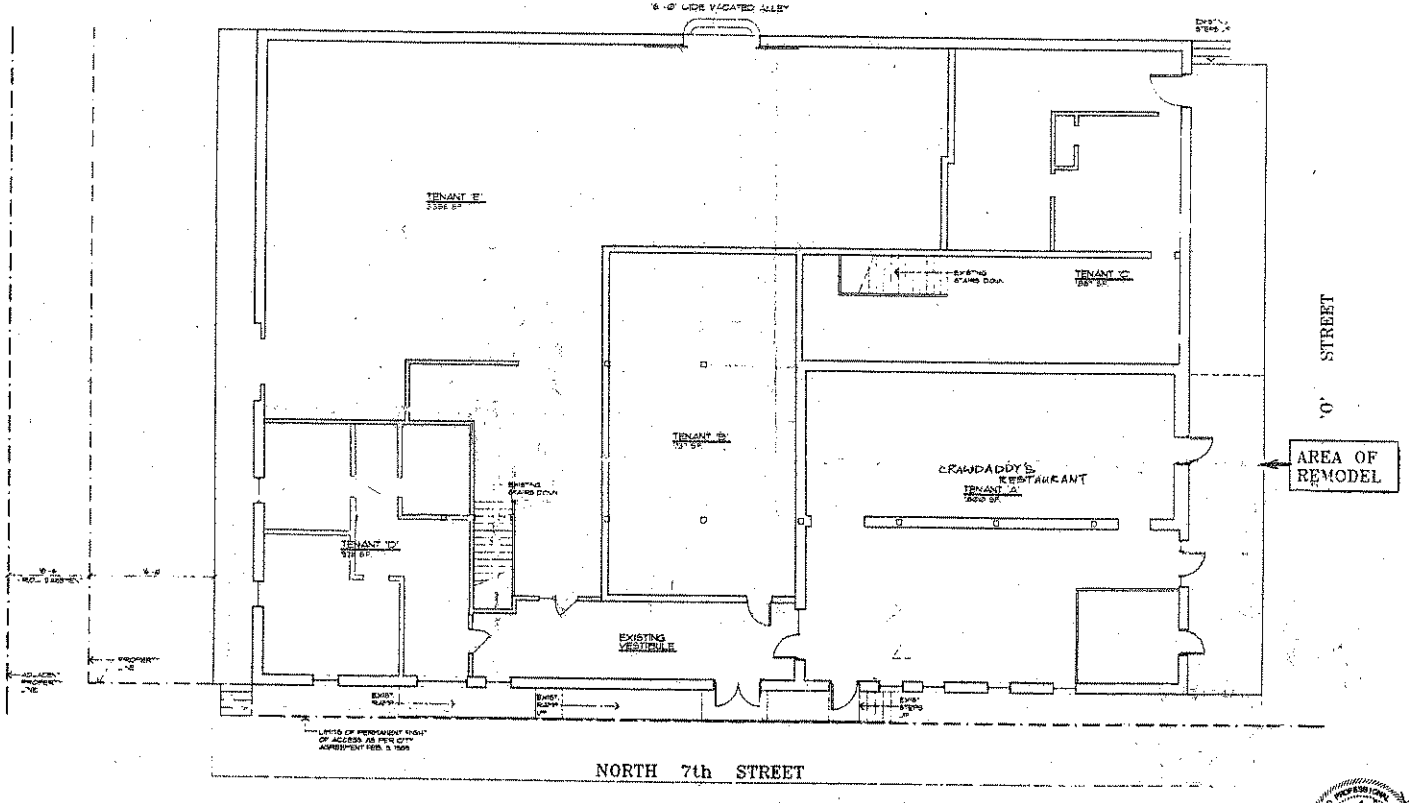

VICINITY PLAN
SCALE: 1/8" = 1'-0"

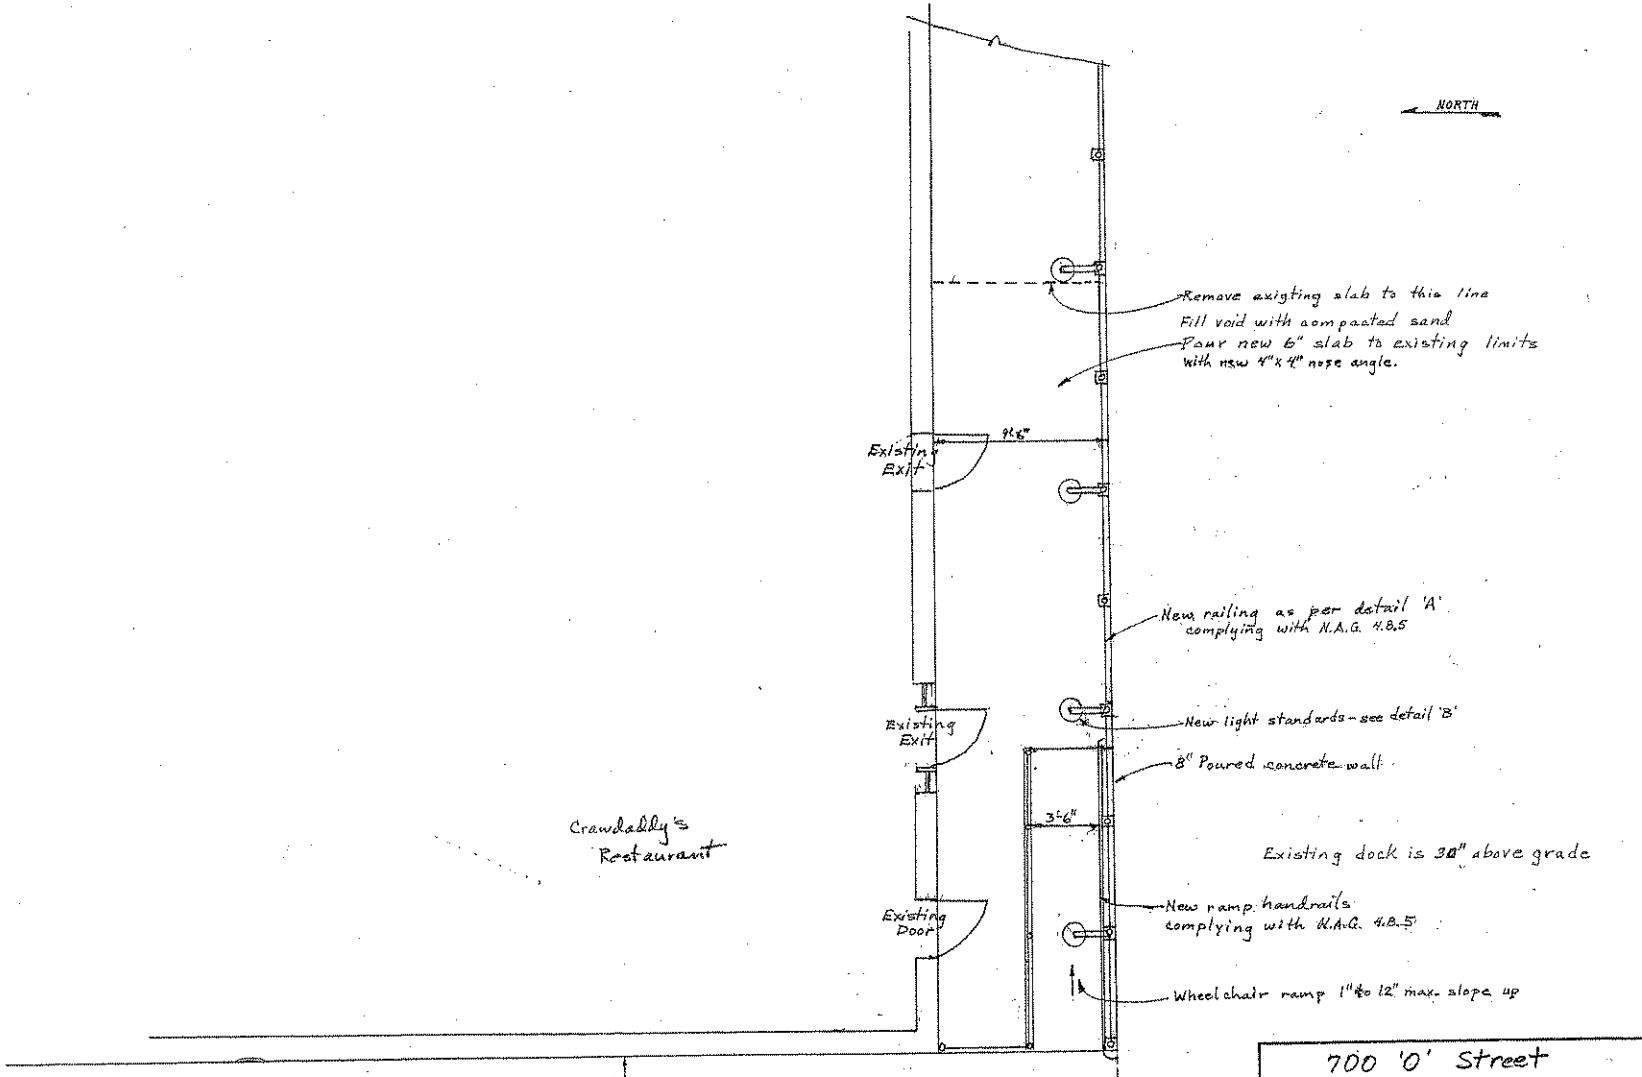

700 'O' Street

SCALE:	APPROVED BY:	DRAWN BY S.R.
DATE: 11-03		REVISED
		DRAWING NUMBER