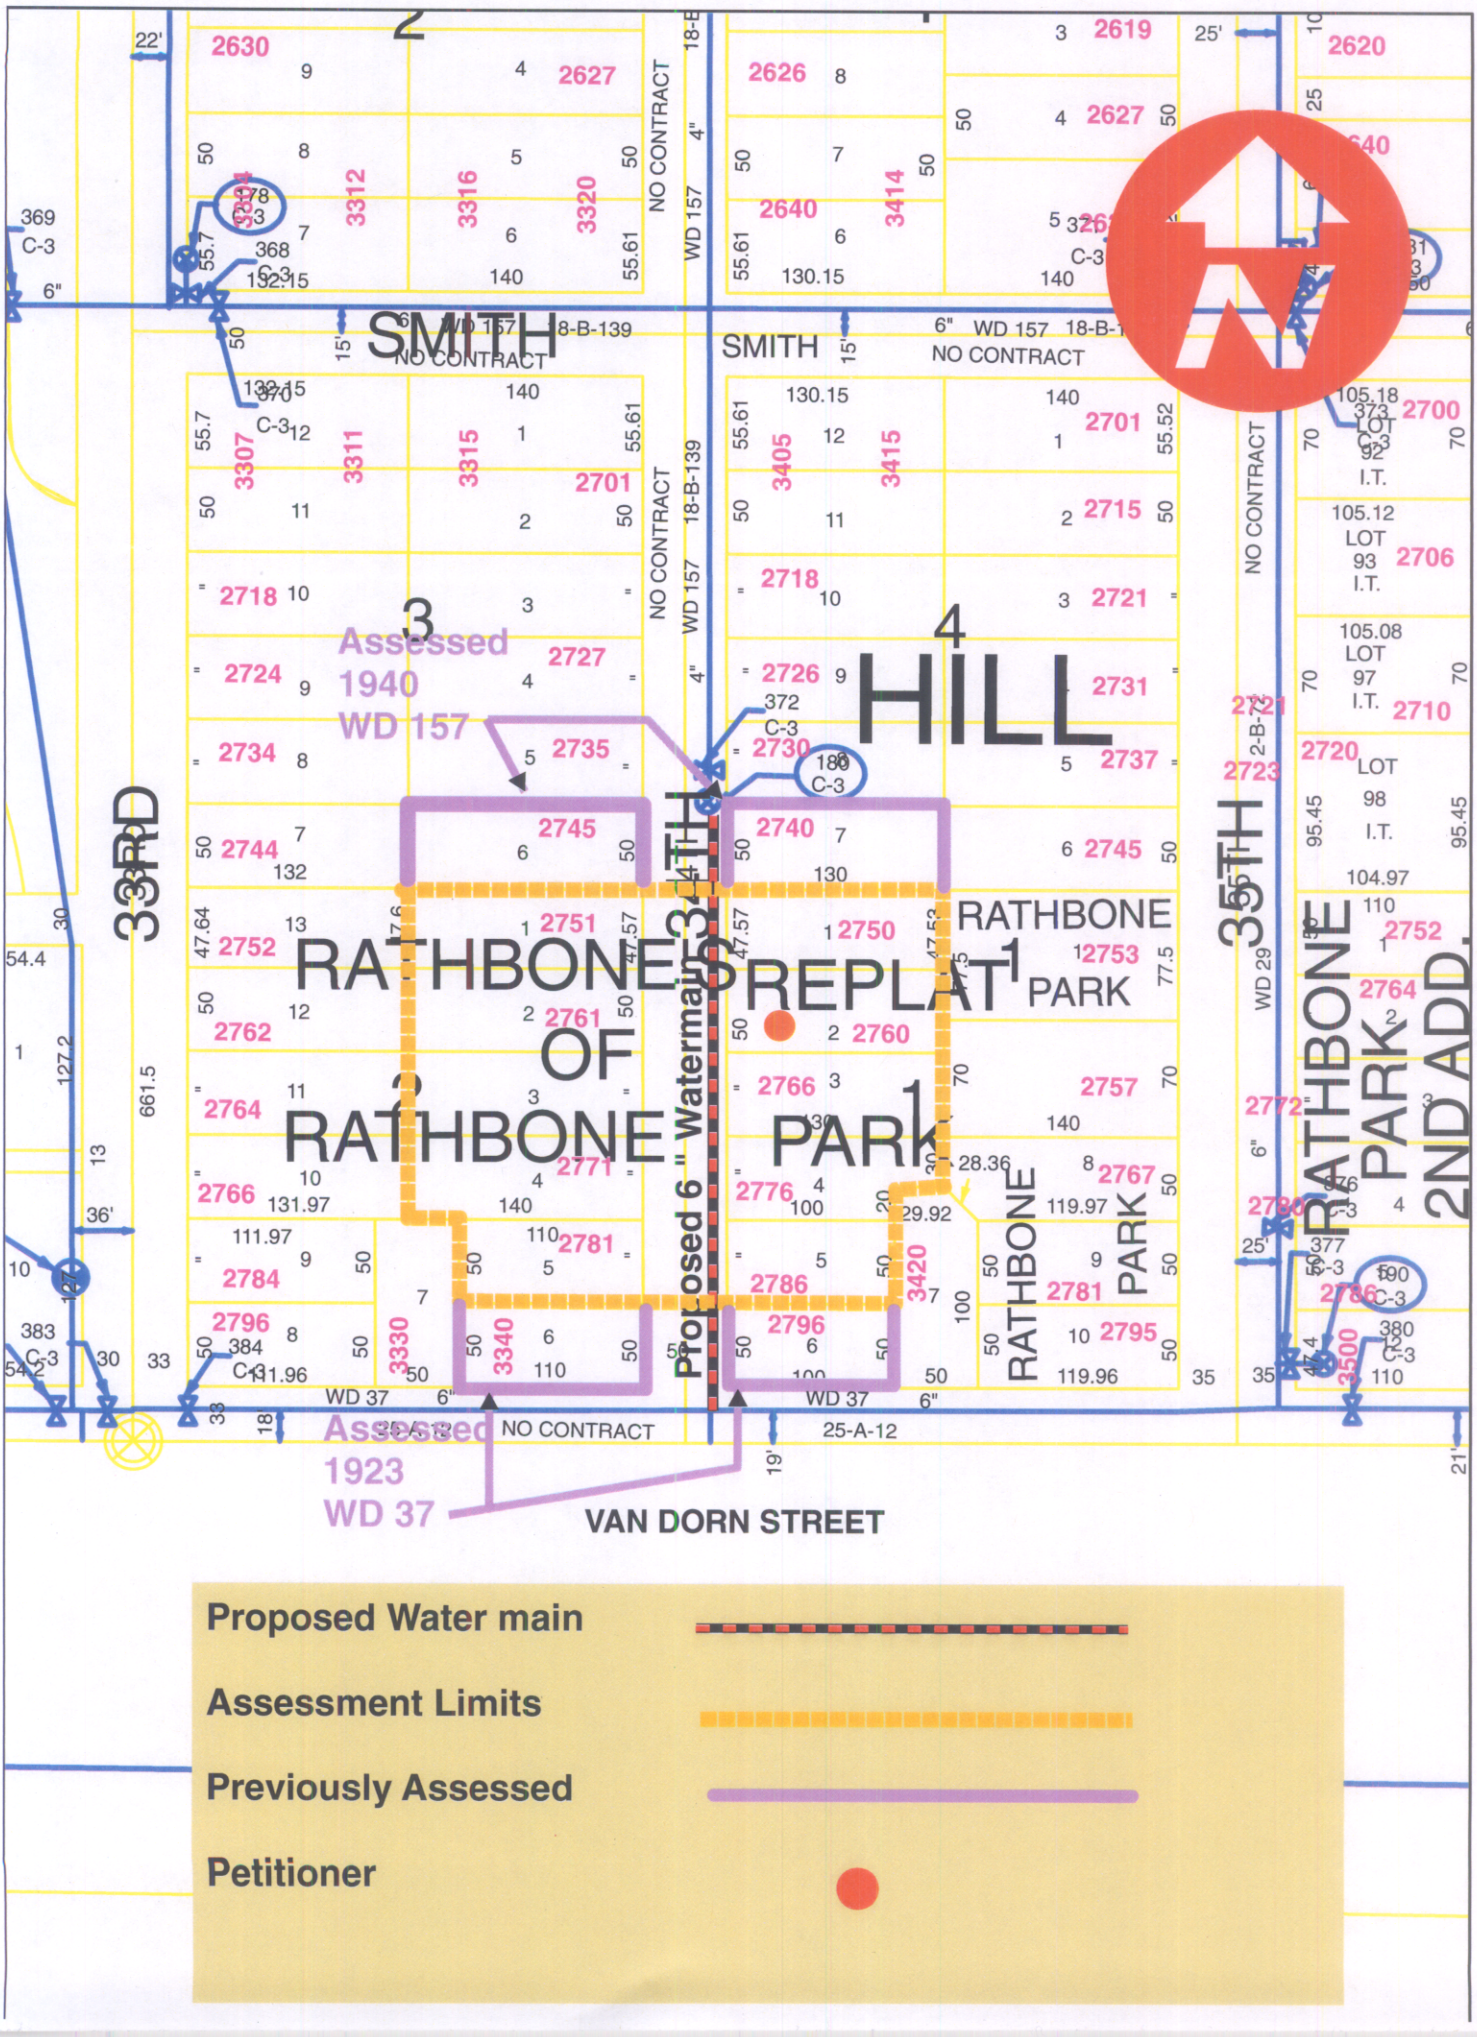
SMITH
SMITH
HILL
RATHBONE PARK REPLAT OF RATHBONE PARK
RATHBONE PARK 2ND ADD.
RATHBONE PARK
33RD
34TH
35TH
Proposed 6" Watermain
Assessed 1940 WD 157
Assessed 1923 WD 37
VAN DORN STREET
NO CONTRACT
WD 157
WD 37
Proposed Water main
Assessment Limits
Previously Assessed
Petitioner

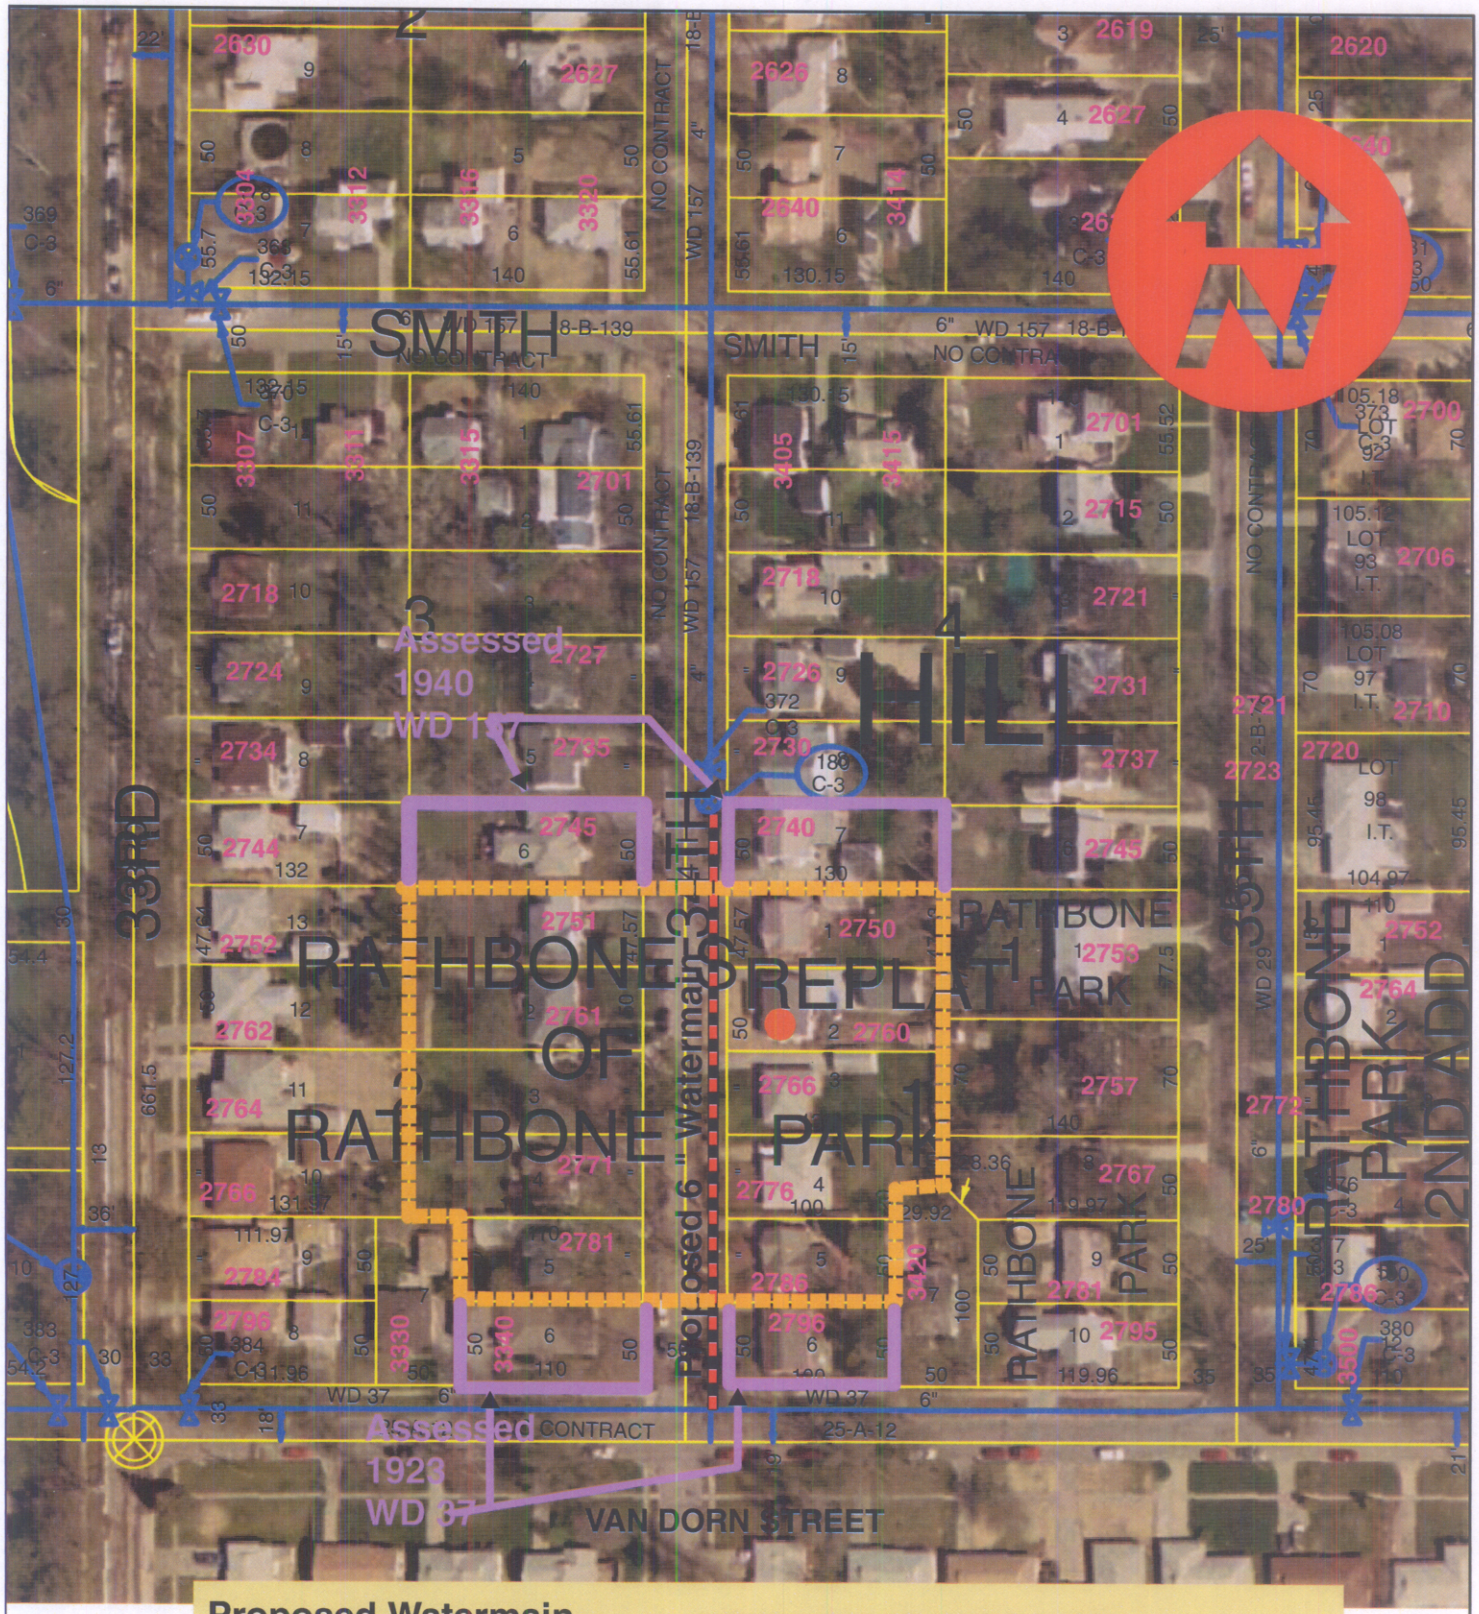

Proposed Watermain

Assessment Limits

Previously Assessed

Petitioner