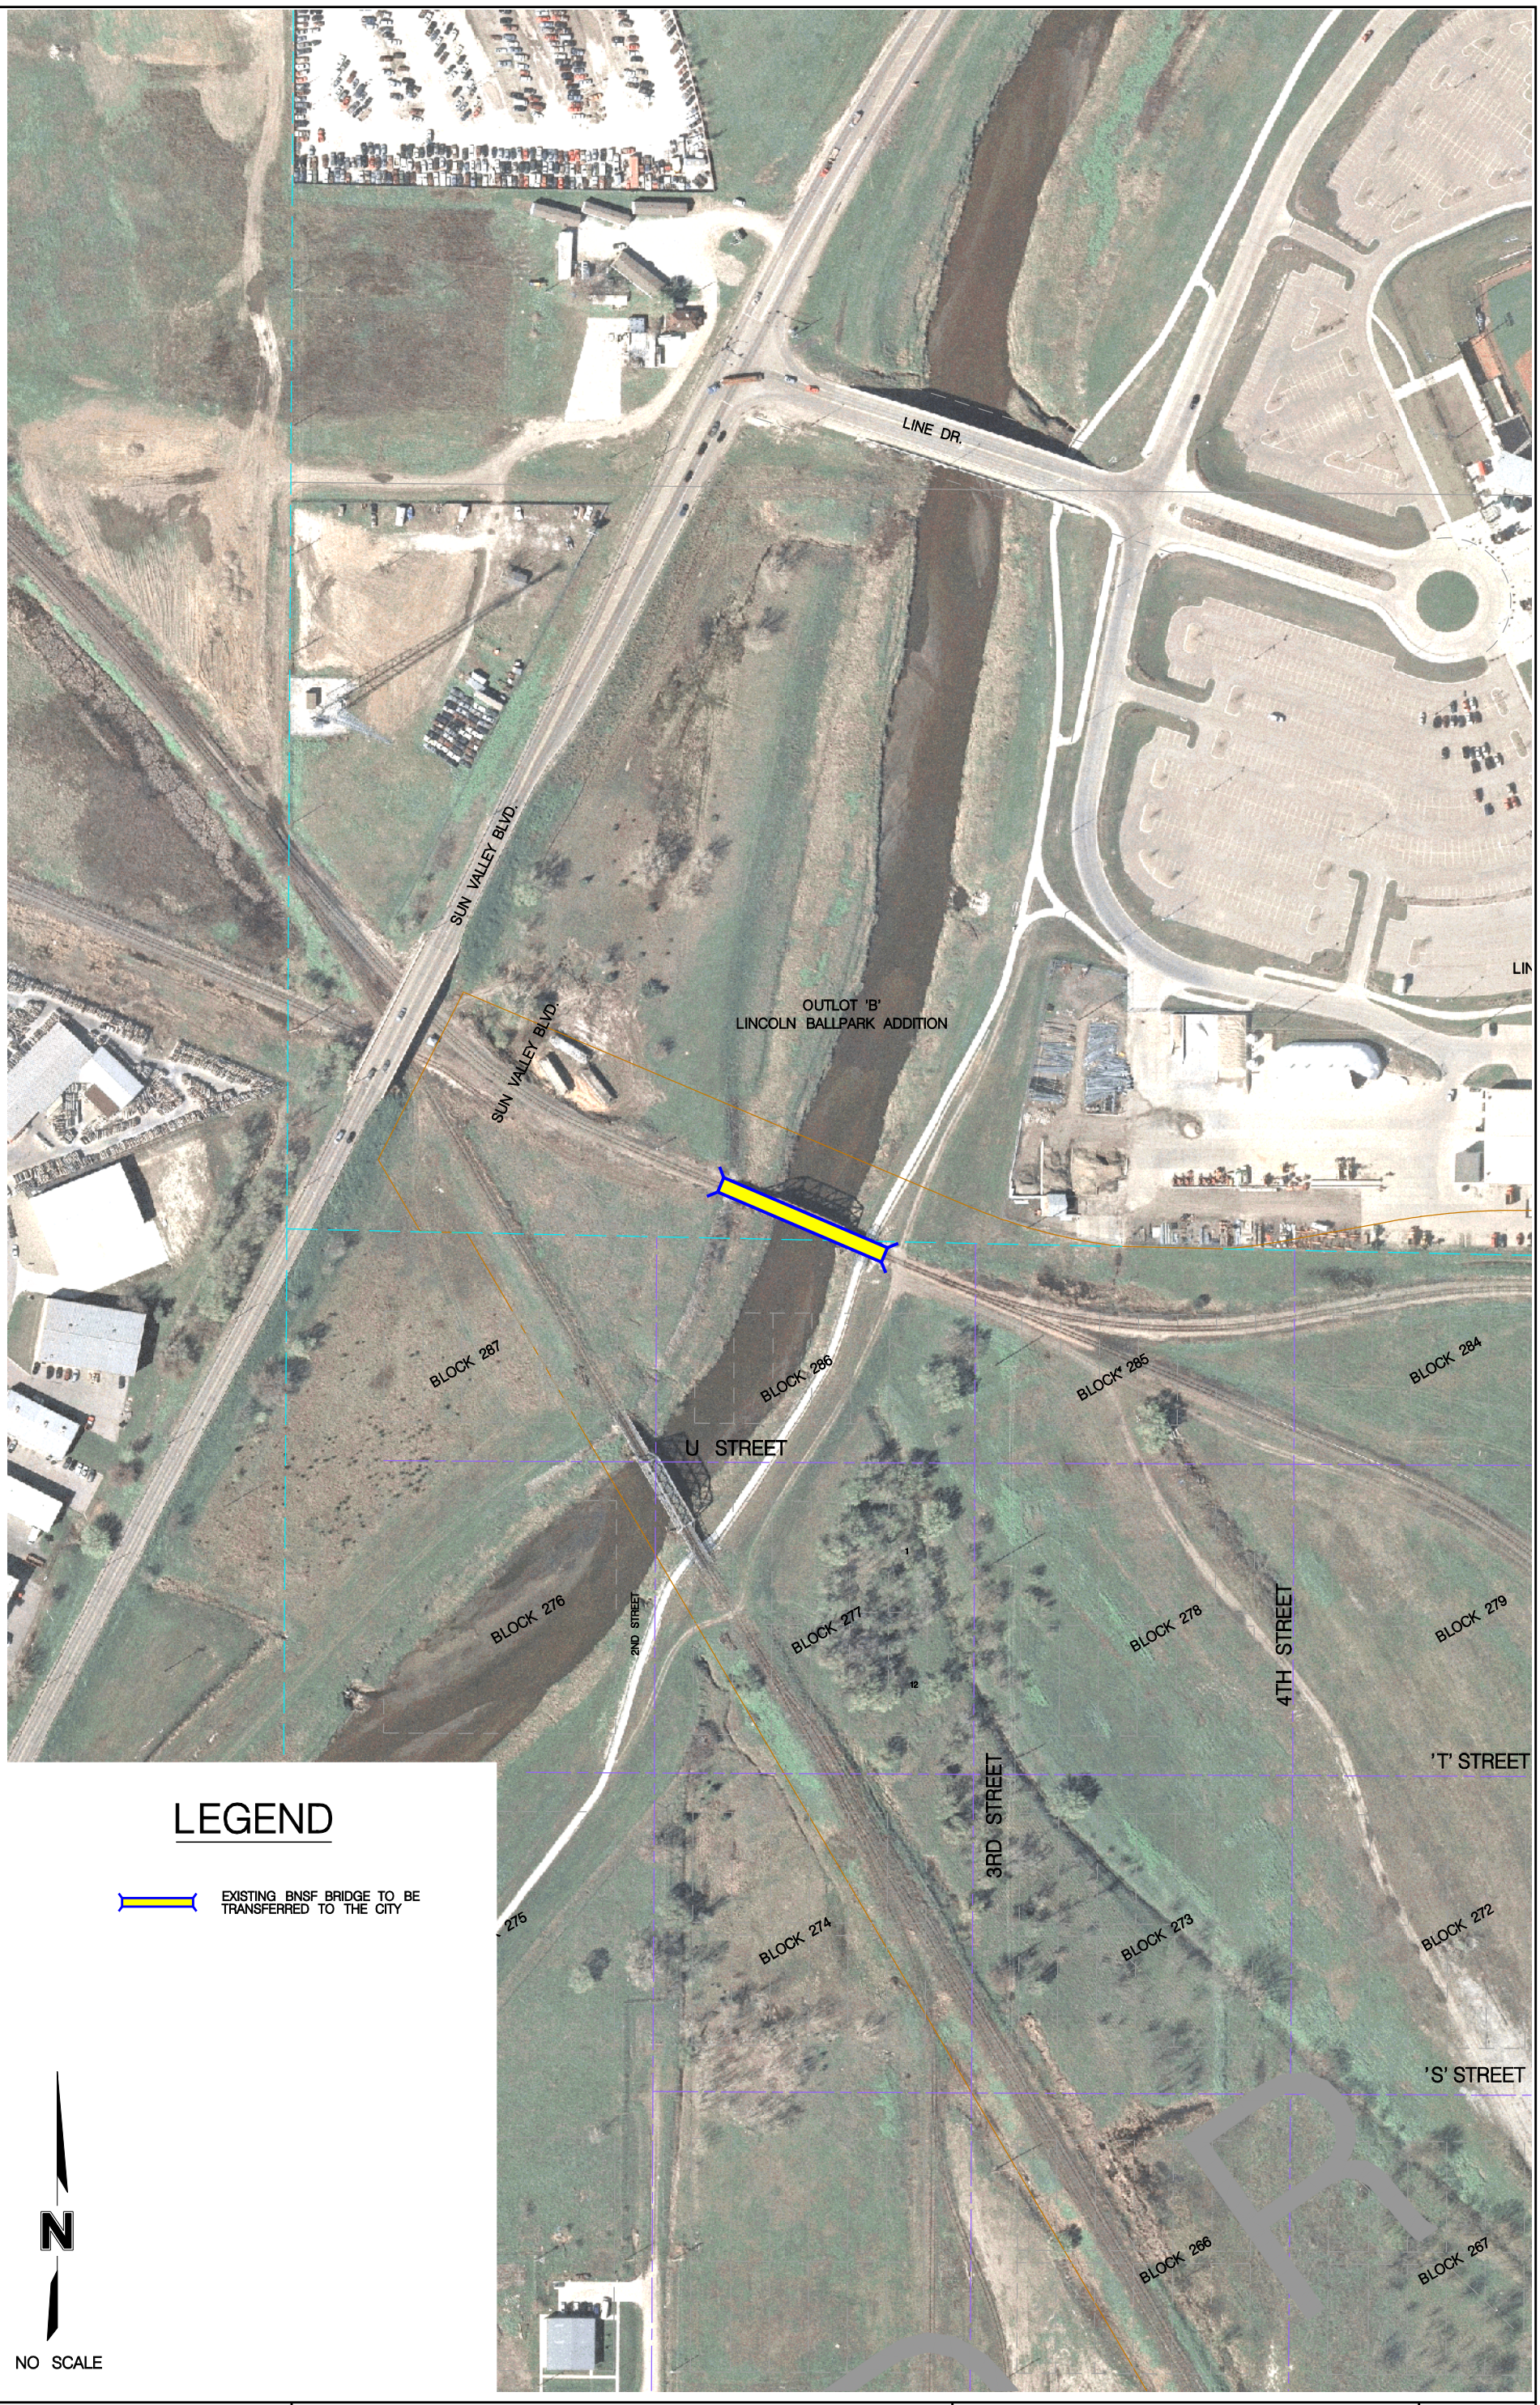

LEGEND

EXISTING BNSF BRIDGE TO BE TRANSFERRED TO THE CITY

N

NO SCALE

DATE: 8/20/2010
DGN: f:\projects\008-0645_trns\base\exhibits\railroad agreement exhibits\bnsf exhibits\DISPLAYS\BNSF_Exhibit C Display.dgn

PROJECT NO:	008-0645
DRAWN BY:	JGO
DATE:	8/20/2010

BNSF BRIDGE

OLSSON ASSOCIATES
1111 Lincoln Mall, Suite 111
P.O. Box 84608
Lincoln, NE 68501-4608
TEL 402.474.6311
FAX 402.474.5160

EXHIBIT
C