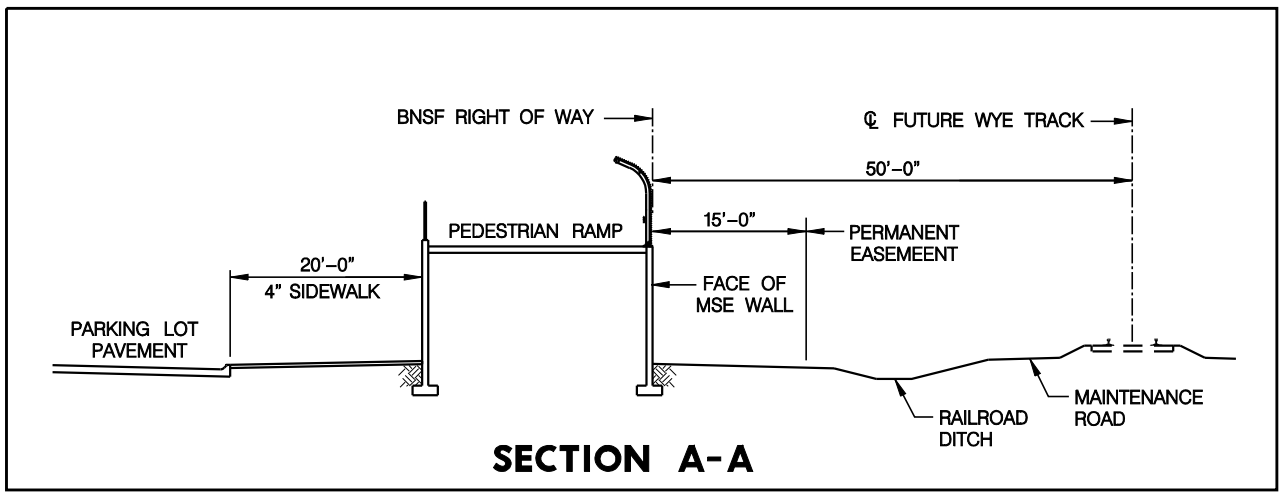

SECTION A-A

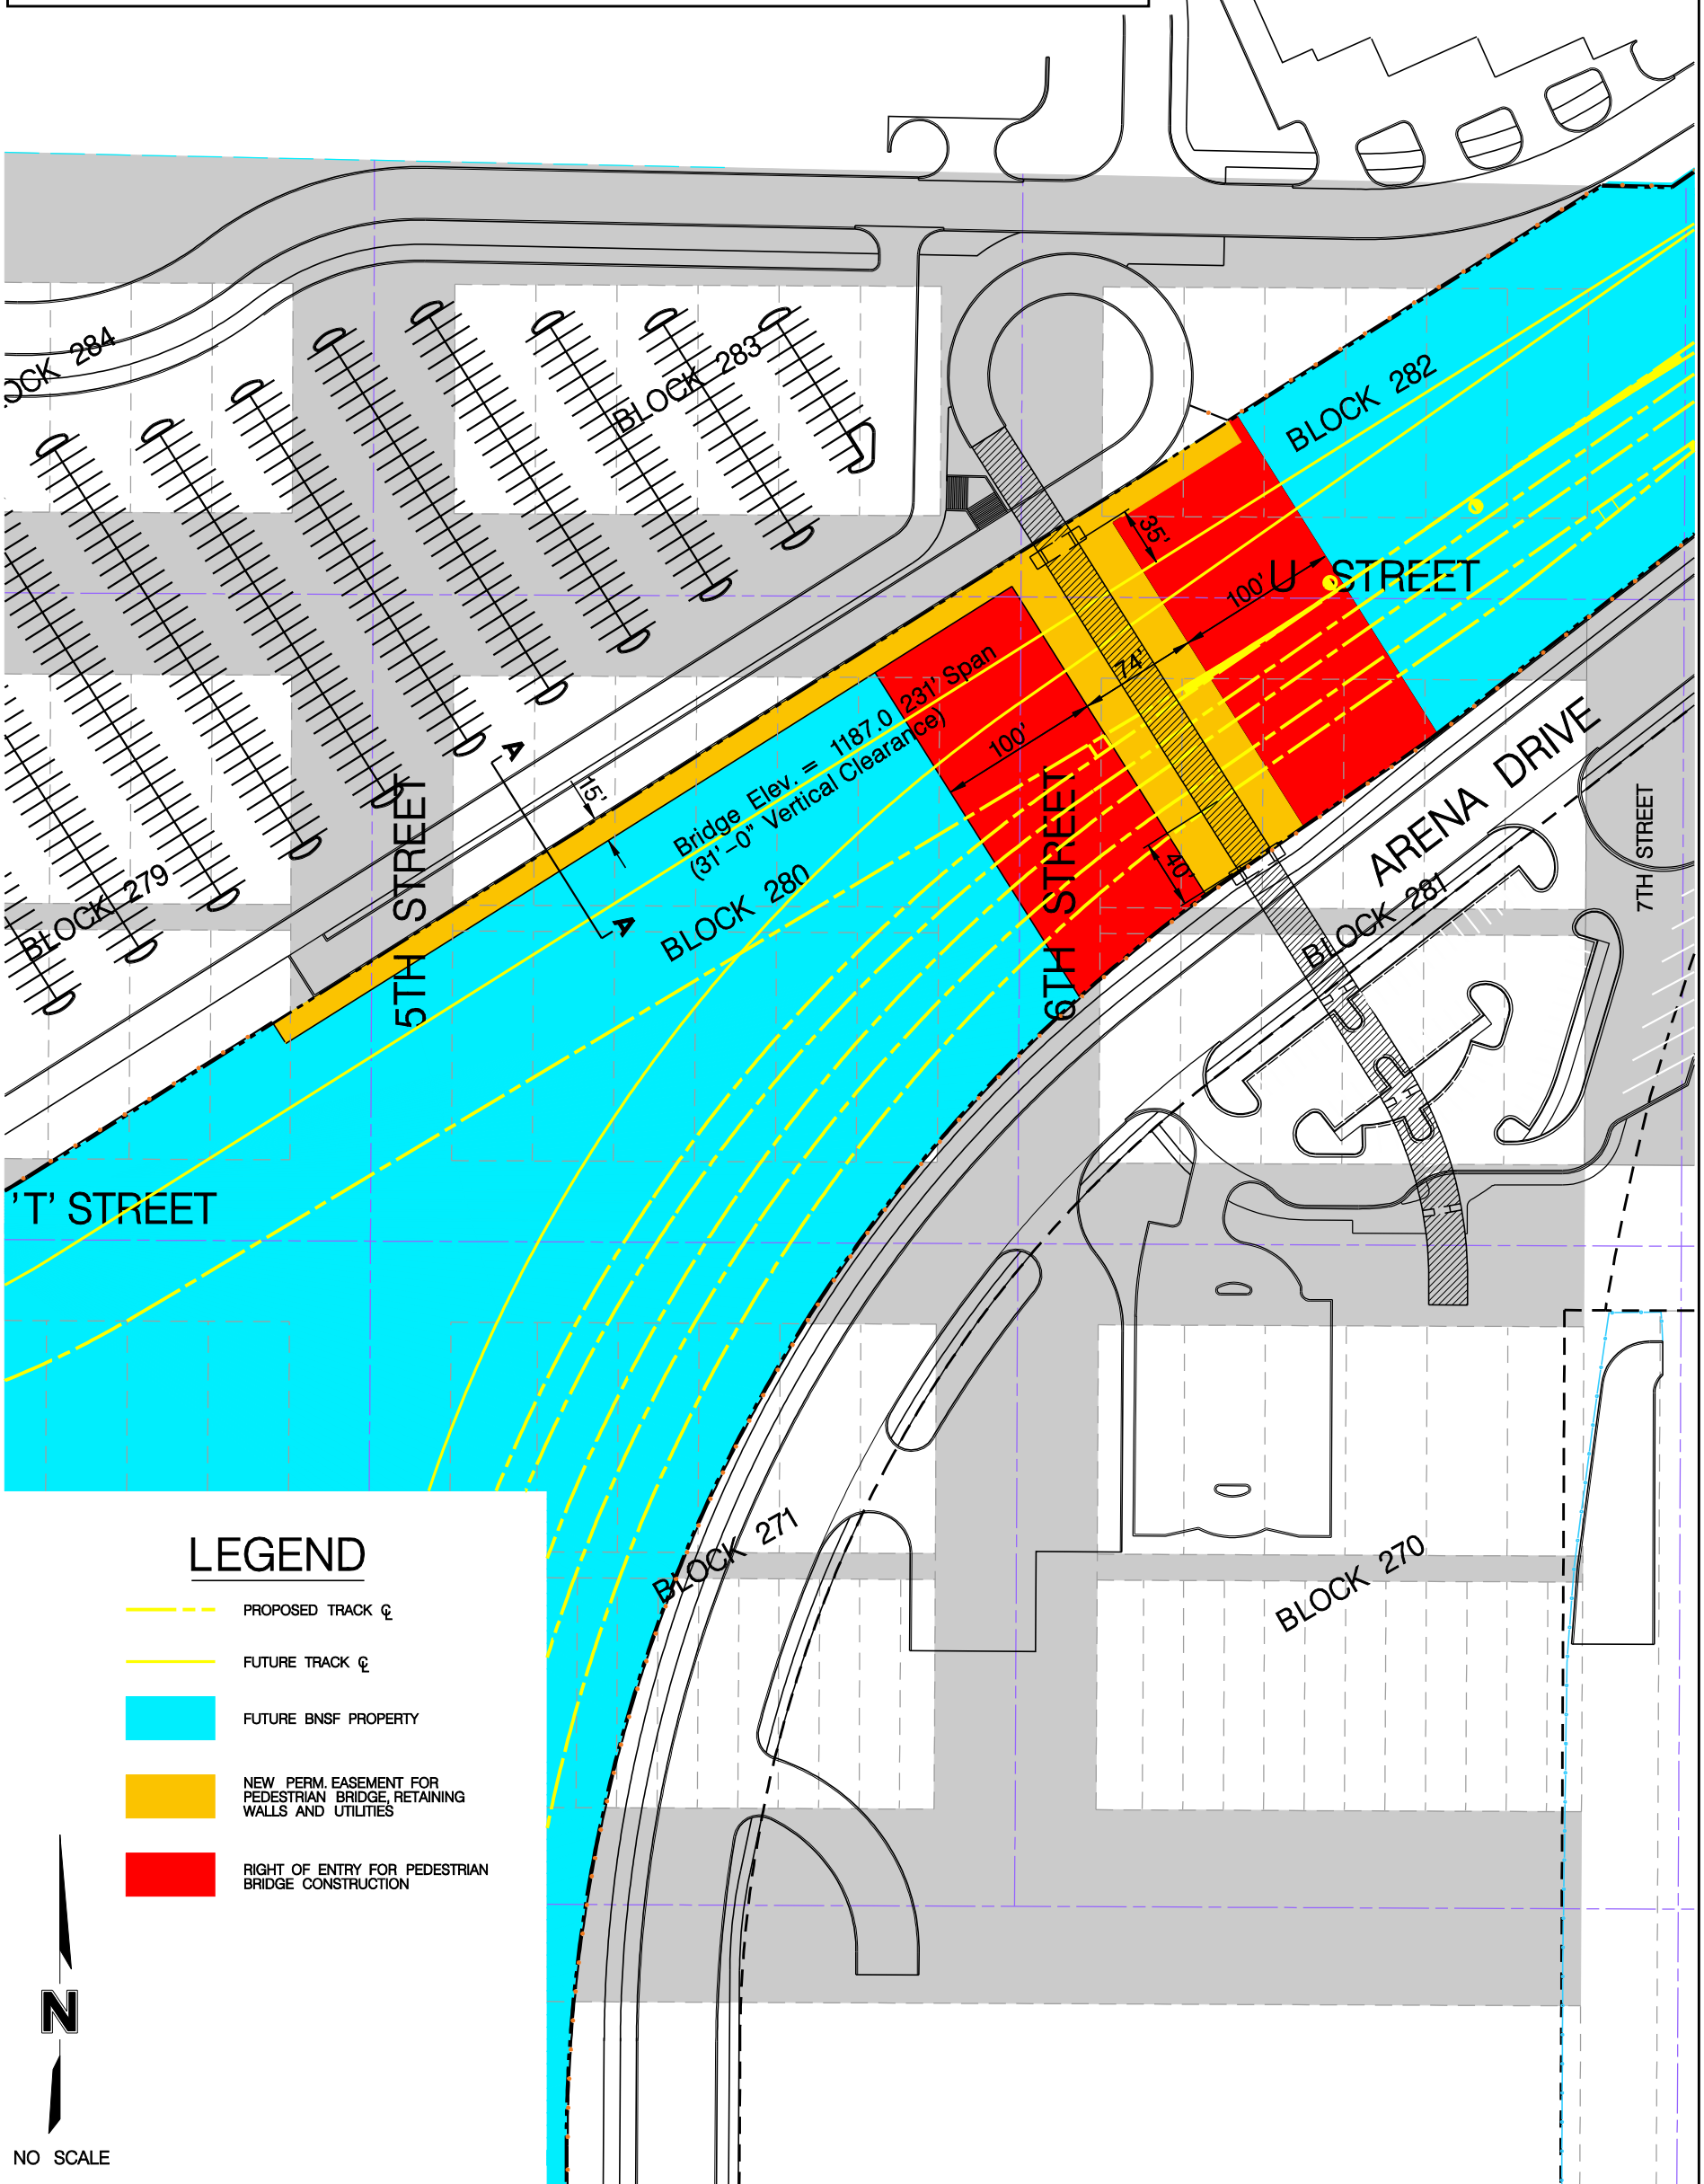

PROJECT NO: 008–0645	PEDESTRIAN BRIDGE STRUCTURE EASEMENT	OLSSON ASSOCIATES	EXHIBIT
DRAWN BY: JGO		1111 Lincoln Mall, Suite 111 P.O. Box 84608 Lincoln, NE 68501–4608 TEL 402.474.6311 FAX 402.474.5160	I–4
DATE: 8/20/2010			

DATE: 8/20/2010
DGN: f:\projects\008–0645_trns\base\exhibits\railroad agreement exhibits\bnsf exhibits\DISPLAYS\BNSF_Exhibit I–4 Display.dgn