PRELIMINARY PLAN
NOT FINAL – SUBJECT TO CHANGE

OLSSON ASSOCIATES
PROJECT NO. 20080645

CITY OF LINCOLN NEBRASKA

PROJECT NO.	SHEET NO.
Date: 5/21/2010	Drawn: Checked: Approved:

PROJ: West Haymarket TEUP
PEN: West_Haymarket_Label
USER: jwegner
DATE: 5/21/2010
DGN: I:\projects\08-0645_tms\streets\general\080645TY02_Canopy Street.dgn

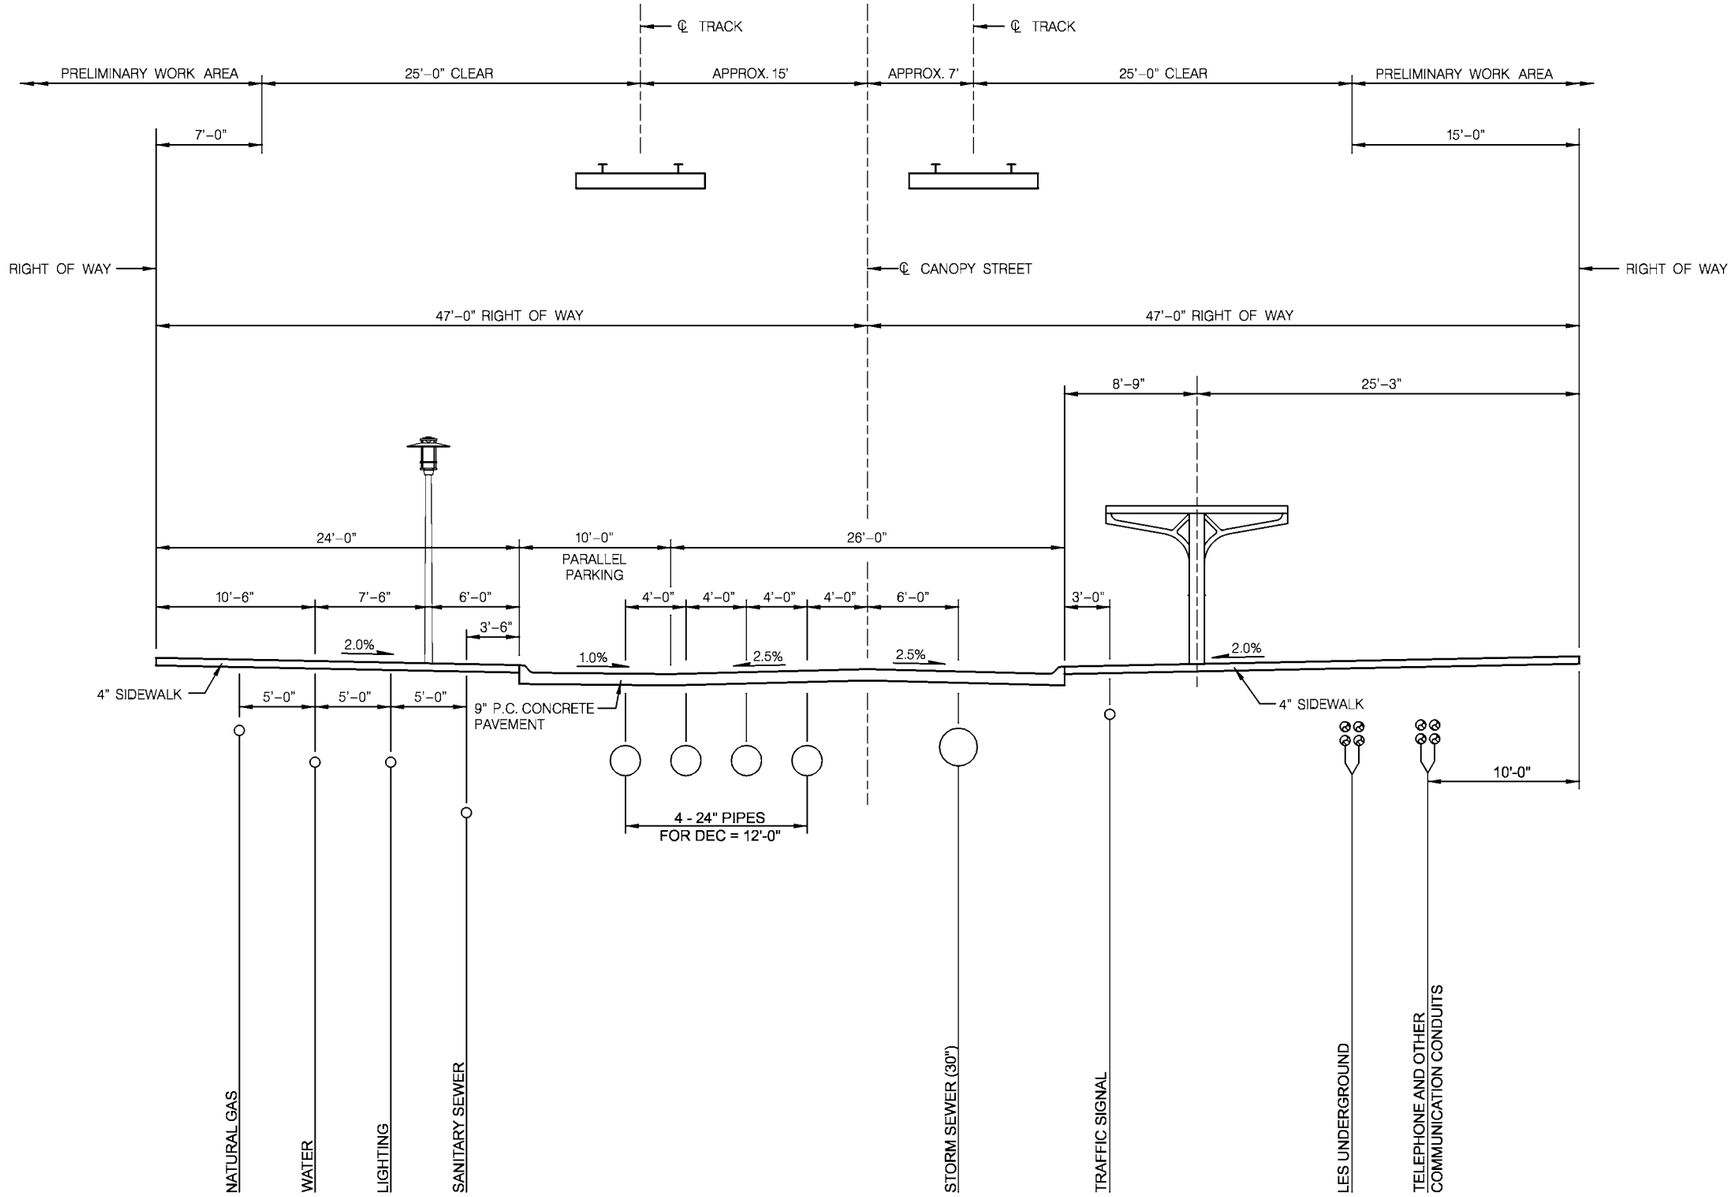

CANOPY STREET TYPICAL SECTION NO. 1

TYPICAL SECTIONS

PRELIMINARY PLAN
NOT FINAL - SUBJECT TO CHANGE

OLSSON ASSOCIATES
PROJECT NO. 20080645

CITY OF LINCOLN NEBRASKA

PROJECT NO.	SHEET NO.
Date: 5/21/2010	Drawn: Checked: Approved:

PROJ: West Haymarket TEUP
PEN: West_Haymarket_Label
USER: jwegner
DATE: 5/21/2010
DGN: h:\projects\08-0645_tms\streets\general\080645TY02_Canopy Street_No2.dgn

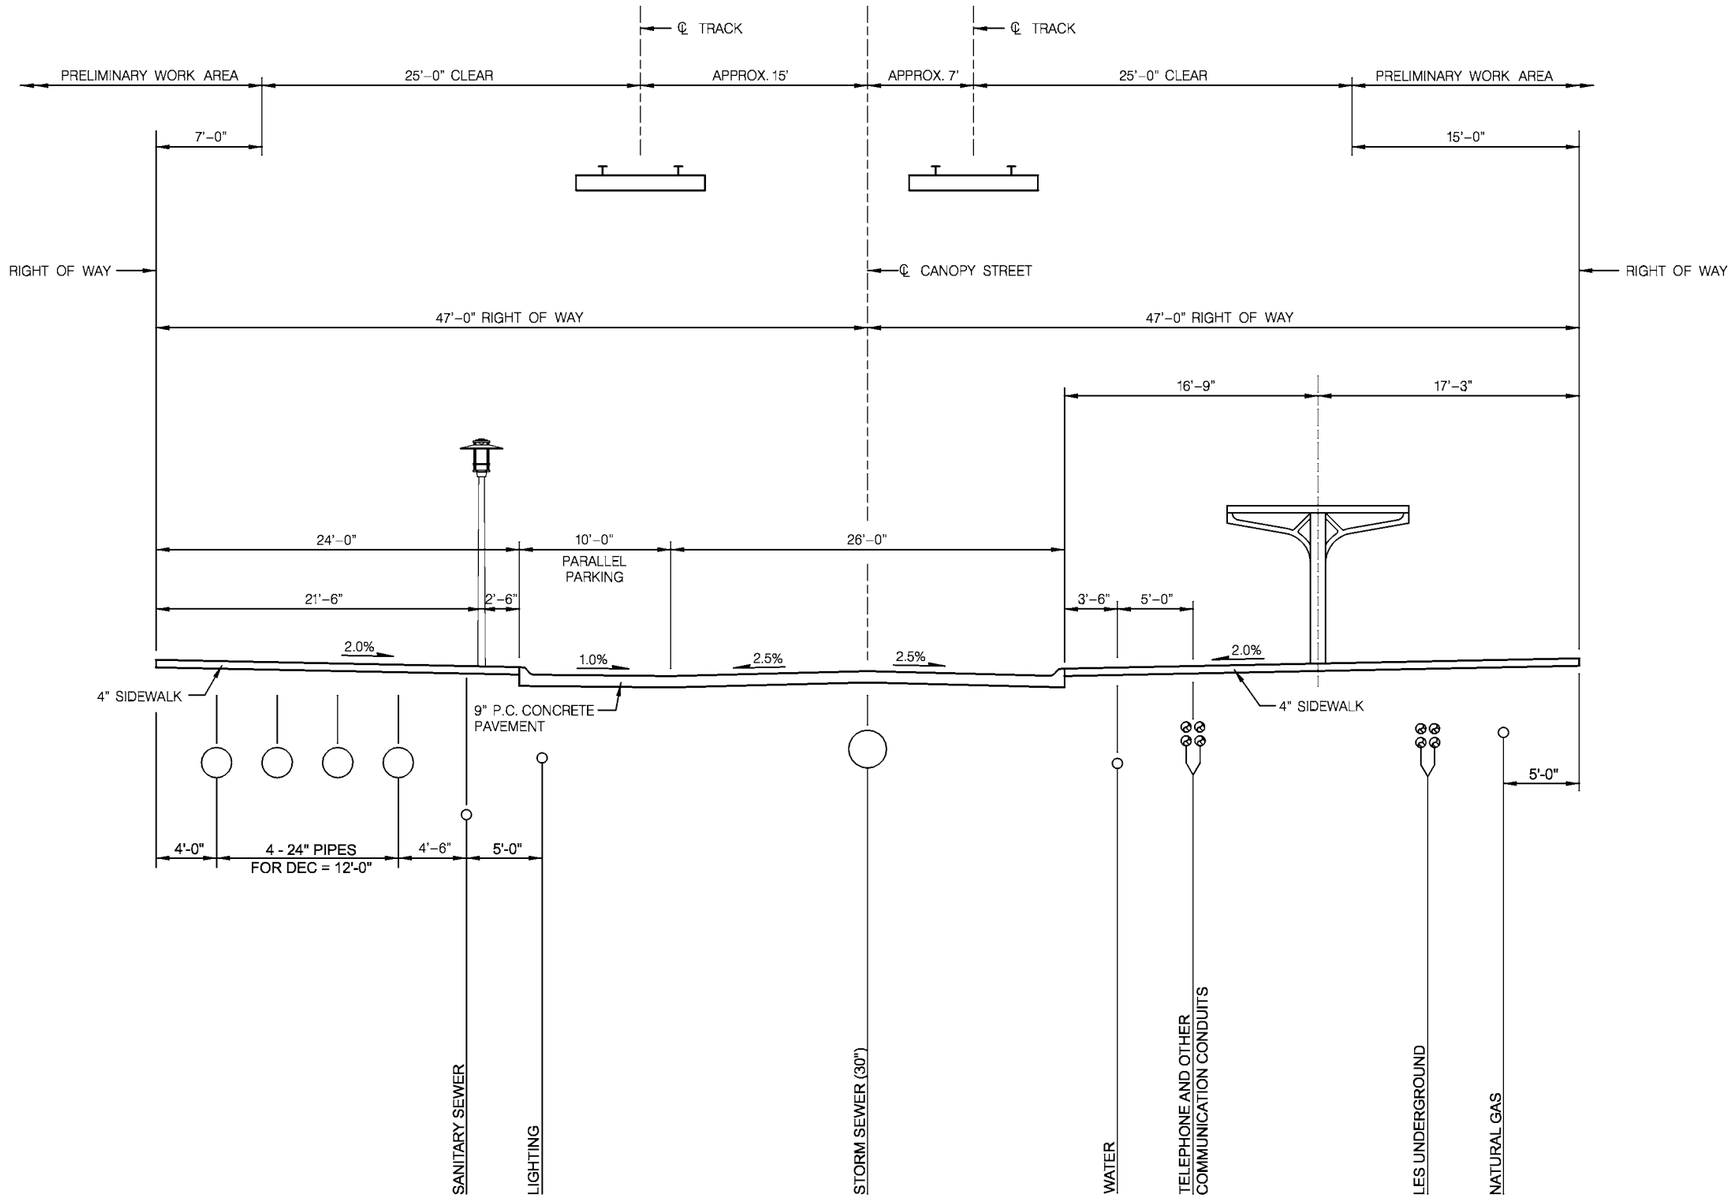

CANOPY STREET TYPICAL SECTION NO. 2

TYPICAL SECTIONS

PRELIMINARY PLAN
NOT FINAL – SUBJECT TO CHANGE

OLSSON ASSOCIATES
PROJECT NO. 20080645

CITY OF LINCOLN NEBRASKA

PROJECT NO.	SHEET NO.
Date: 5/21/2010	Drawn: Checked: Approved:

PROJ: West Haymarket TEUP
PEN: West_Haymarket_Label
USER: jwegner
DATE: 5/21/2010
DGN: h:\projects\08-0645_tms\streets\general\080645TY02_Canopy Street_No3.dgn

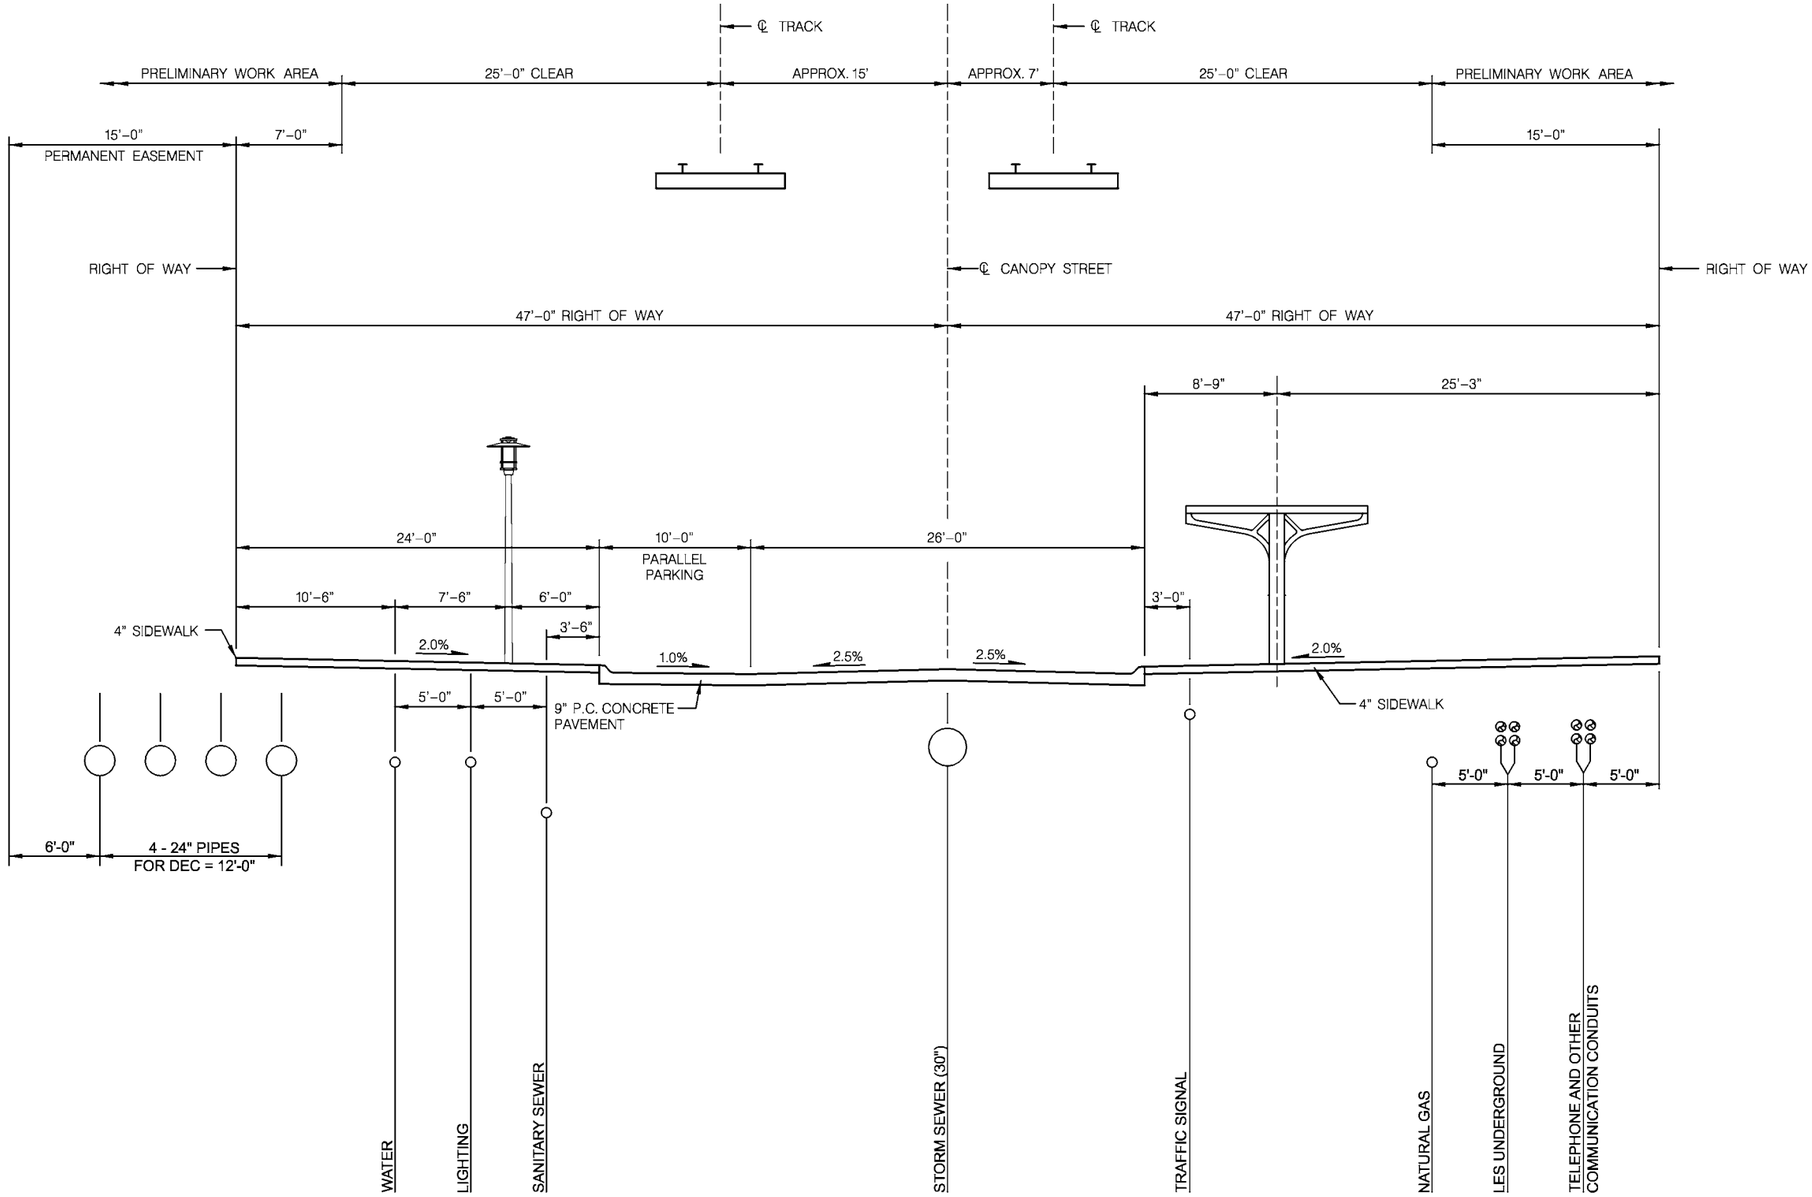

CANOPY STREET TYPICAL SECTION NO. 3

TYPICAL SECTIONS