PRELIMINARY PLAN
NOT FINAL - SUBJECT TO CHANGE

OLSSON ASSOCIATES
PROJECT NO. 20080645

CITY OF LINCOLN NEBRASKA

PROJECT NO.	SHEET NO.
	1
Date: 12/23/2008	Drawn:
Horz. Scale 1 :	Checked:
	Approved:

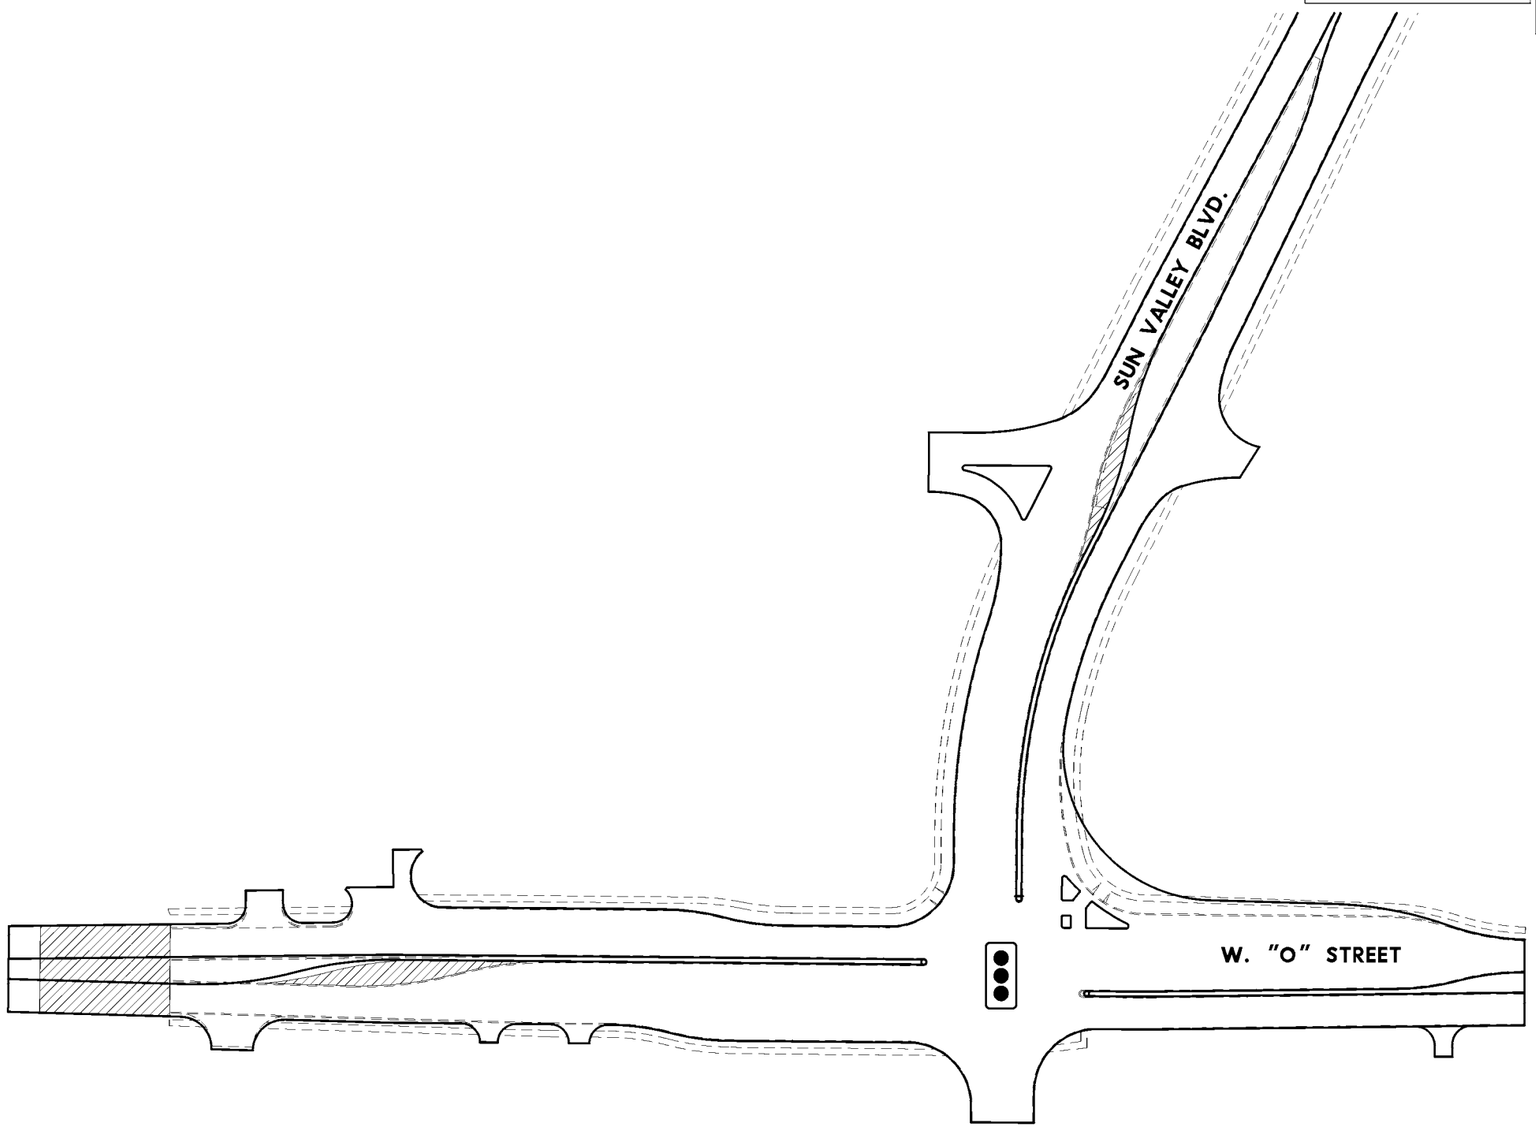

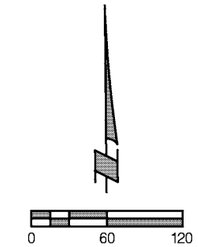

LEGEND

- - - - - NDOR DESIGN

——— WEST HAYMARKET MODIFICATIONS

SUN VALLEY BOULEVARD IMPROVEMENTS

PROJ: West Haymarket TEUP
PEN: West_Haymarket_Label
USER: jwegner
DATE: 12/23/2008
DGN: I:\projects\08-0645_tms\sheets\quantities\01_sun valley improvements\080645_SunValley_PQ01.dgn

PRELIMINARY PLAN
NOT FINAL - SUBJECT TO CHANGE

OLSSON ASSOCIATES
PROJECT NO. 20080645

CITY OF LINCOLN NEBRASKA

PROJECT NO.	SHEET NO.
	2
Date: 12/23/2008	Drawn:
Horz. Scale 1 :	Checked:
	Approved:

PROJ: West Haymarket TEUP
PEN: West_Haymarket_Label
USER: jwegner
DATE: 12/23/2008
DGN: I:\projects\08-0645_tms\sheets\quantities\01_sun valley improvements\080645_SunValley_PG02.dgn

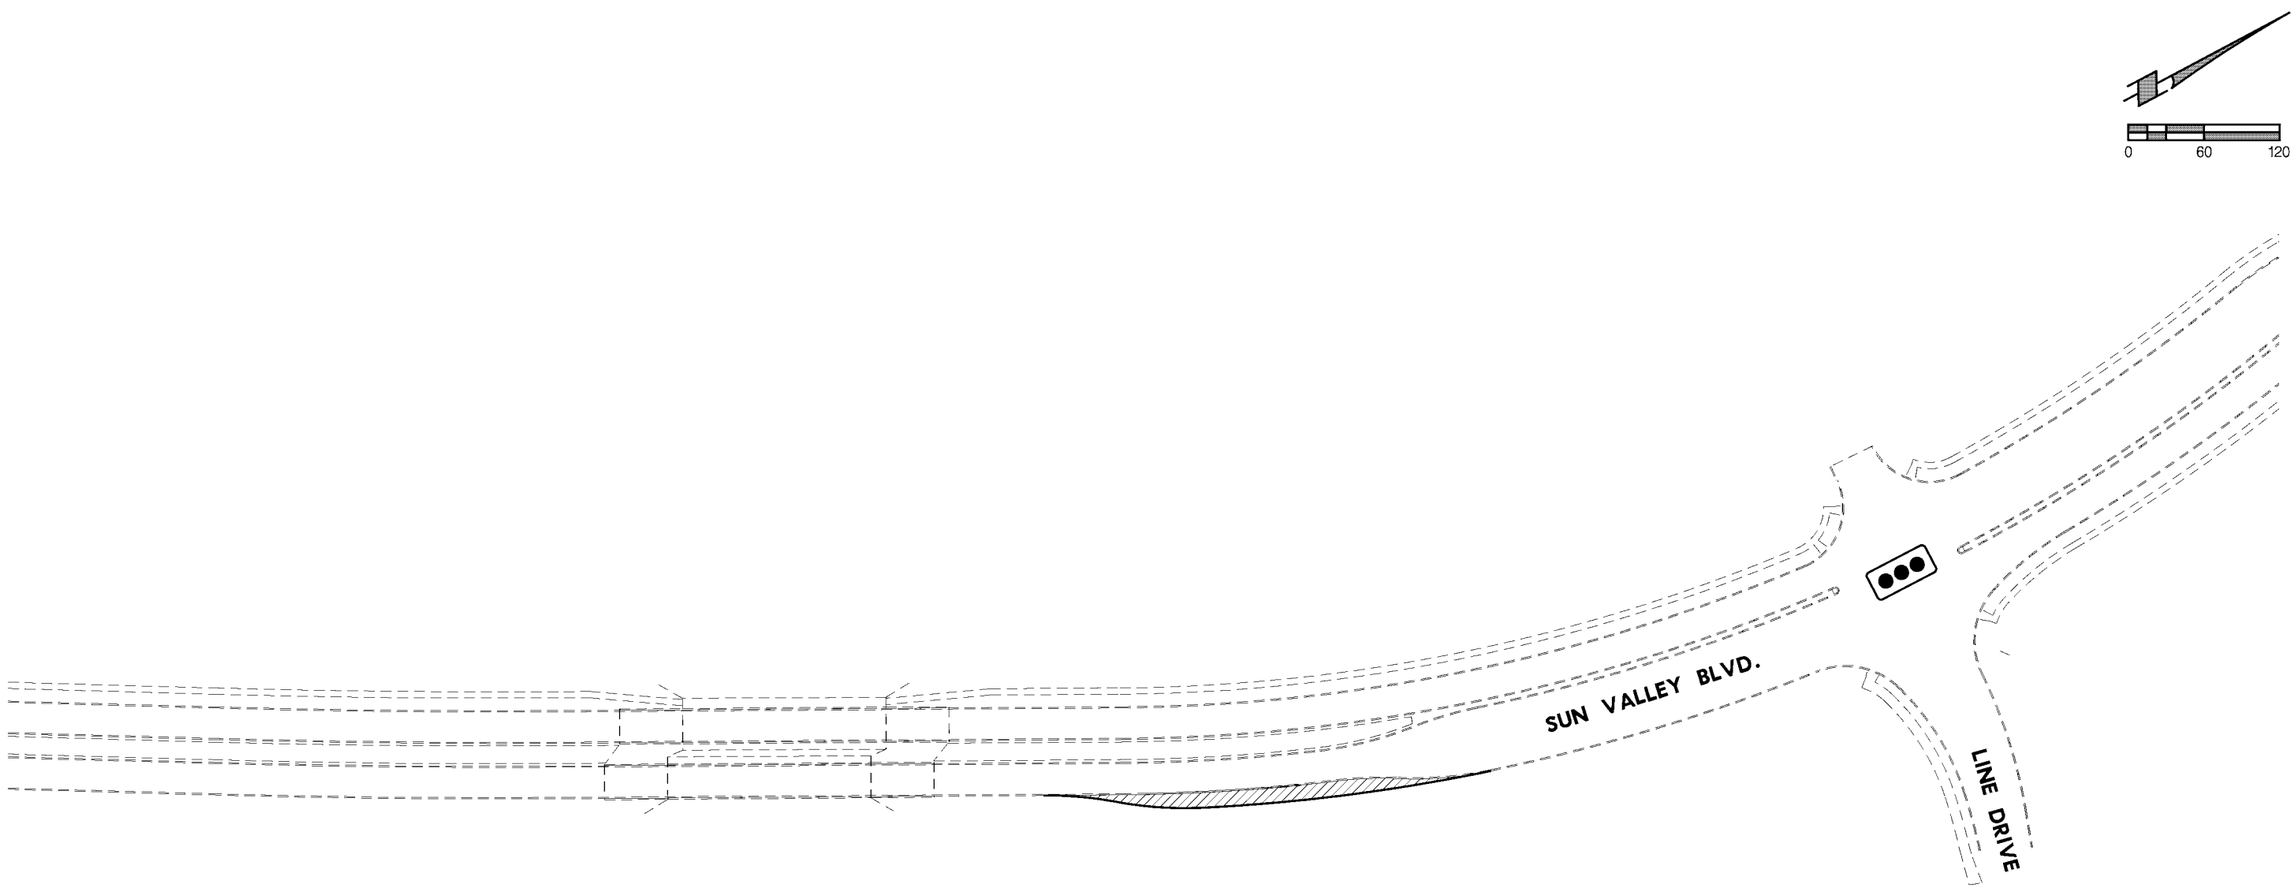

LEGEND

- - - - - NDOR DESIGN

——— WEST HAYMARKET MODIFICATIONS

SUN VALLEY BOULEVARD IMPROVEMENTS

PRELIMINARY PLAN
NOT FINAL - SUBJECT TO CHANGE

OLSSON ASSOCIATES
PROJECT NO. 20080645

CITY OF LINCOLN NEBRASKA

PROJECT NO.	SHEET NO.
	3
Date: 12/23/2008	Drawn:
Horz. Scale 1 :	Checked:
	Approved:

PROJ: West Haymarket TEUP
PEN: West_Haymarket_Label
USER: jwegner
DATE: 12/23/2008
DGN: I:\projects\08-0645_tms\sheets\quantities\01_sun valley improvements\080645_SunValley_PC03.dgn

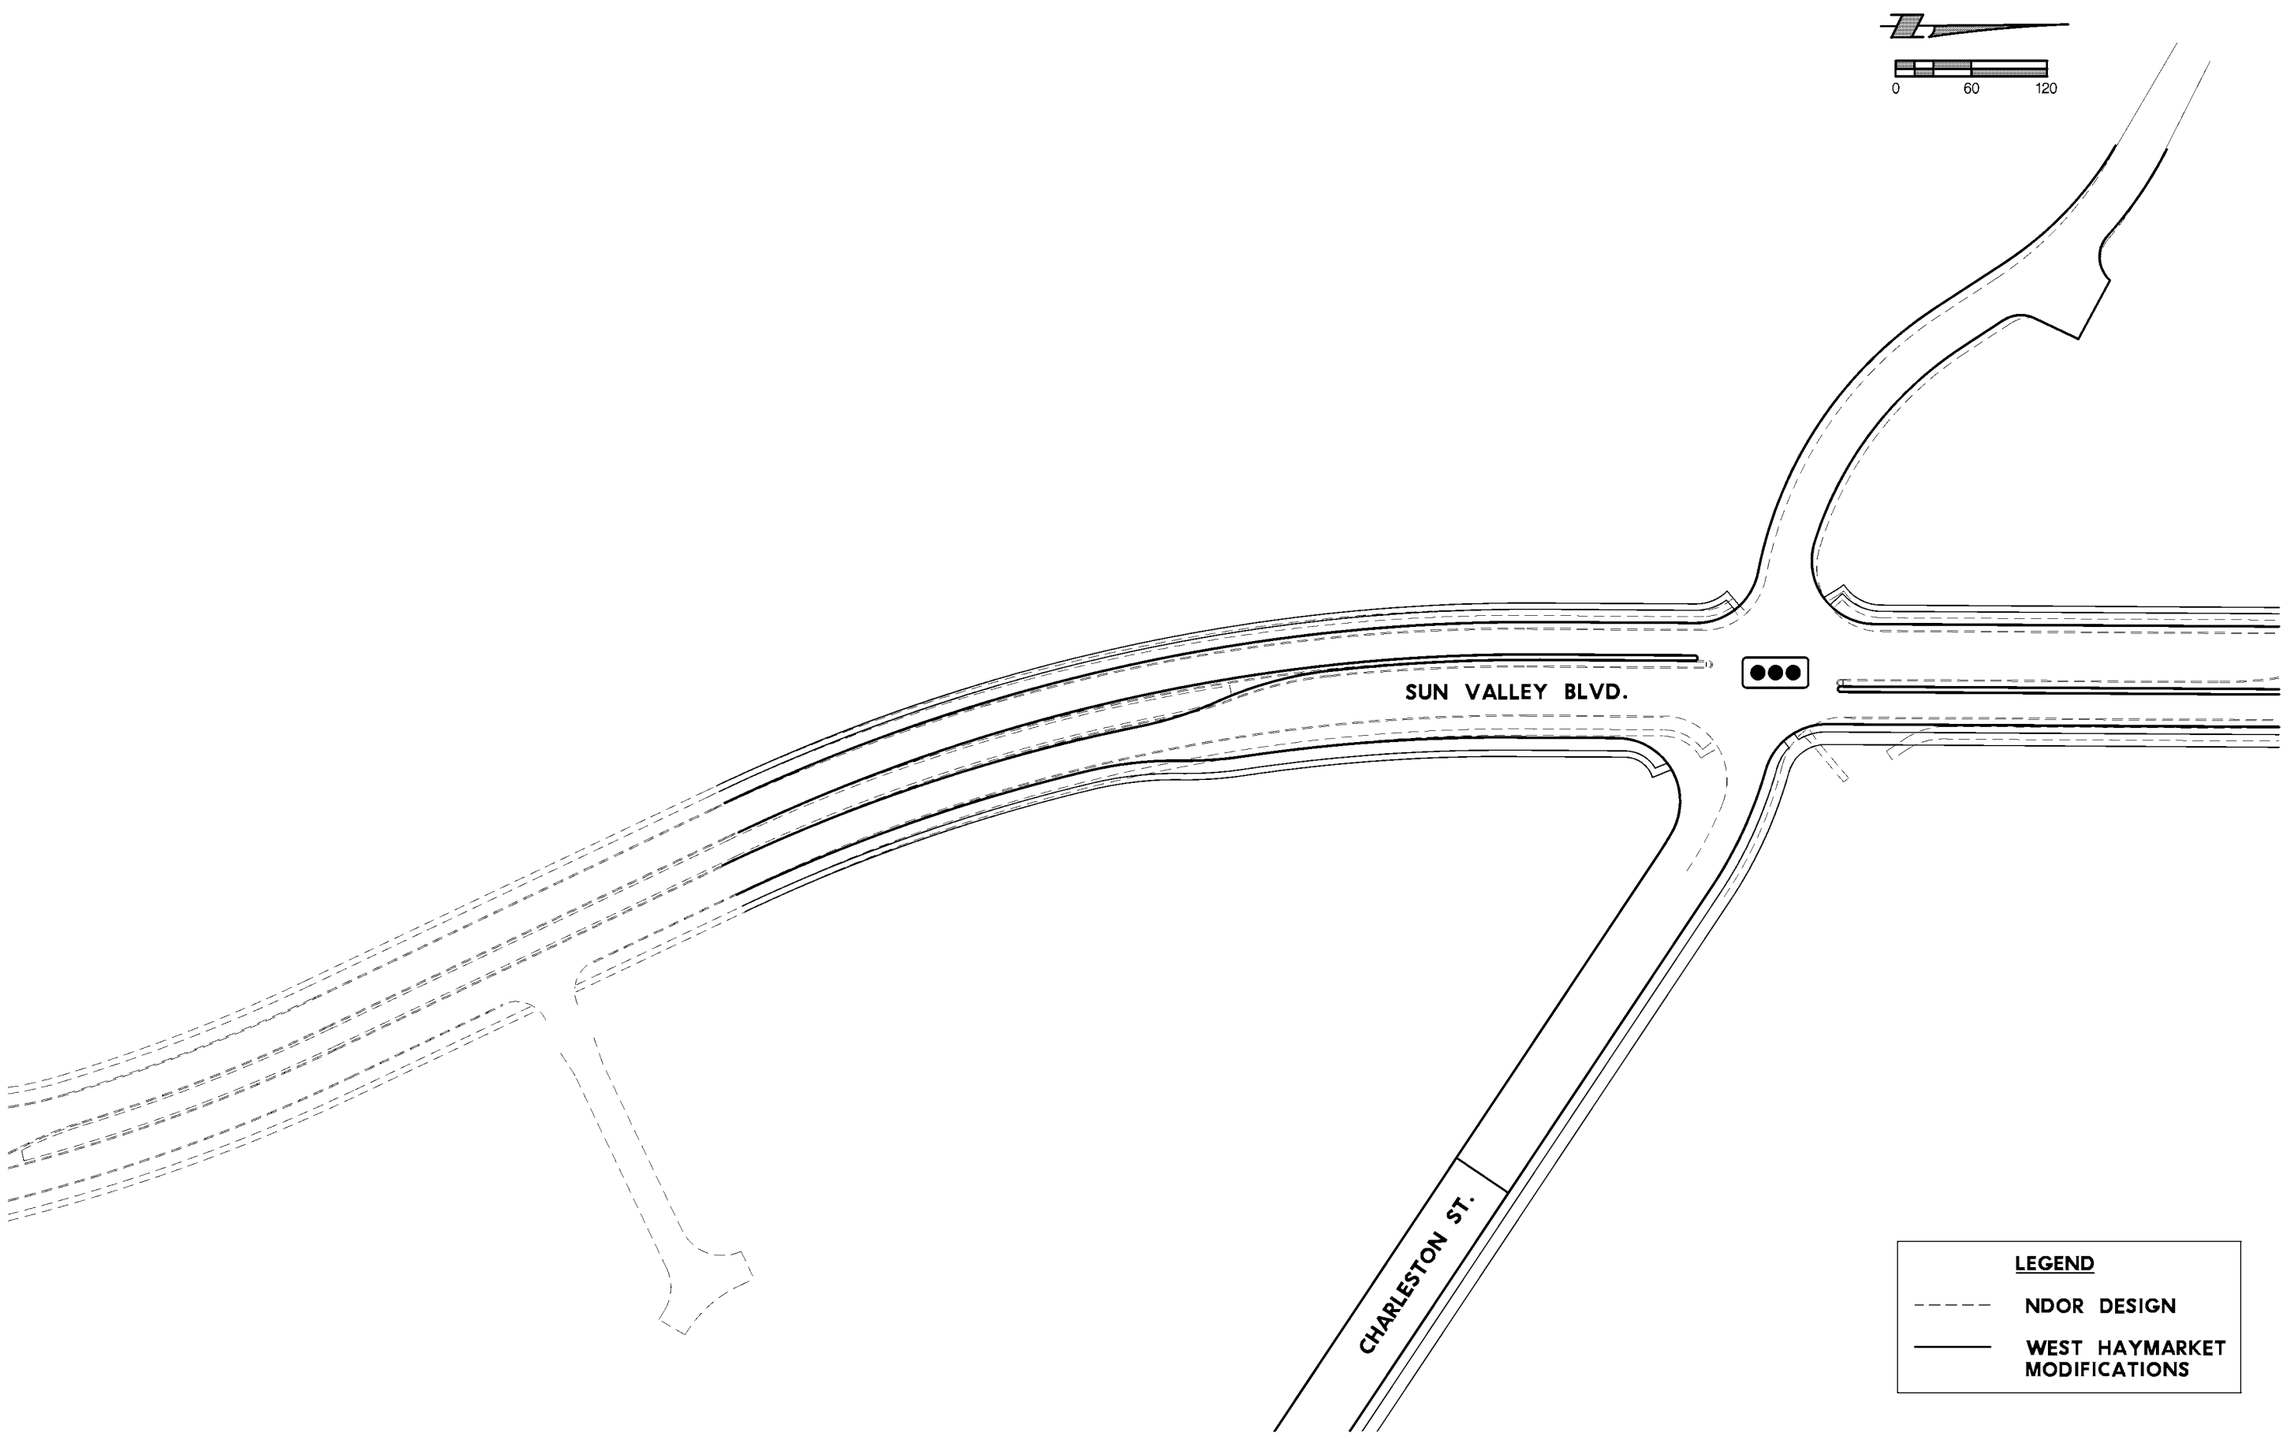

SUN VALLEY BOULEVARD IMPROVEMENTS

PRELIMINARY PLAN
NOT FINAL - SUBJECT TO CHANGE

OLSSON ASSOCIATES
PROJECT NO. 20080645

CITY OF LINCOLN NEBRASKA

PROJECT NO.	SHEET NO.
	4
Date: 12/23/2008	Drawn:
Horz. Scale 1 :	Checked:
	Approved:

PROJ: West Haymarket TEUP
PEN: West_Haymarket_Label
USER: jwegner
DATE: 12/23/2008
DGN: I:\projects\008-0645_tms\sheets\quantities\01_sun valley improvements\080645_SunValley_PG04.dgn

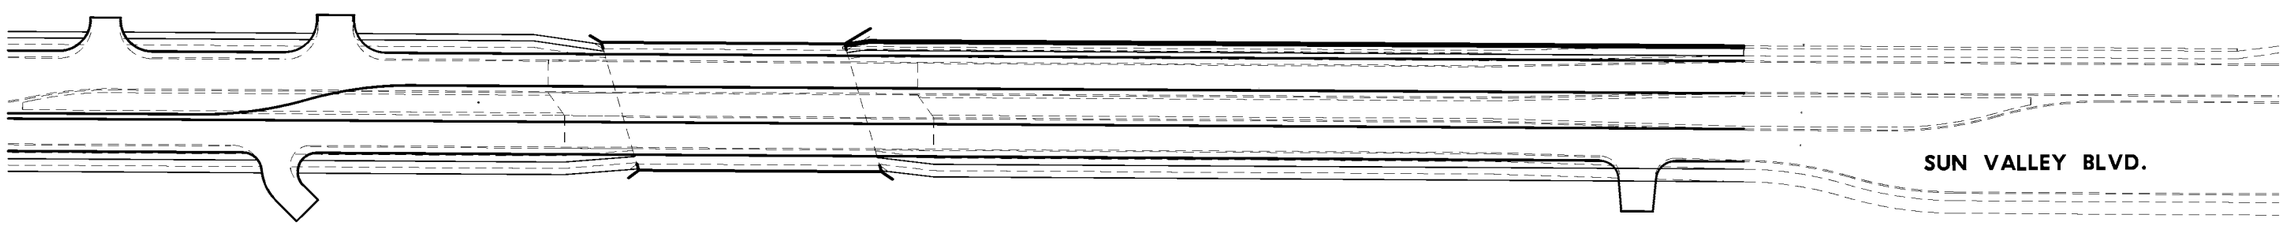

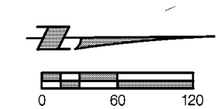

LEGEND

- - - - - NDOR DESIGN

——— WEST HAYMARKET MODIFICATIONS

SUN VALLEY BOULEVARD IMPROVEMENTS

PRELIMINARY PLAN
NOT FINAL - SUBJECT TO CHANGE

OLSSON ASSOCIATES
PROJECT NO. 20080645

CITY OF LINCOLN NEBRASKA

PROJECT NO.	SHEET NO.
	5
Date: 12/23/2008	Drawn:
Horz. Scale 1 :	Checked:
	Approved:

PROJ: West Haymarket TEUP
PEN: West_Haymarket_Label
USER: jwegner
DATE: 12/23/2008
DGN: I:\projects\08-0645_tms\sheets\quantities\01_sun valley improvements\080645_SunValley_PC05.dgn

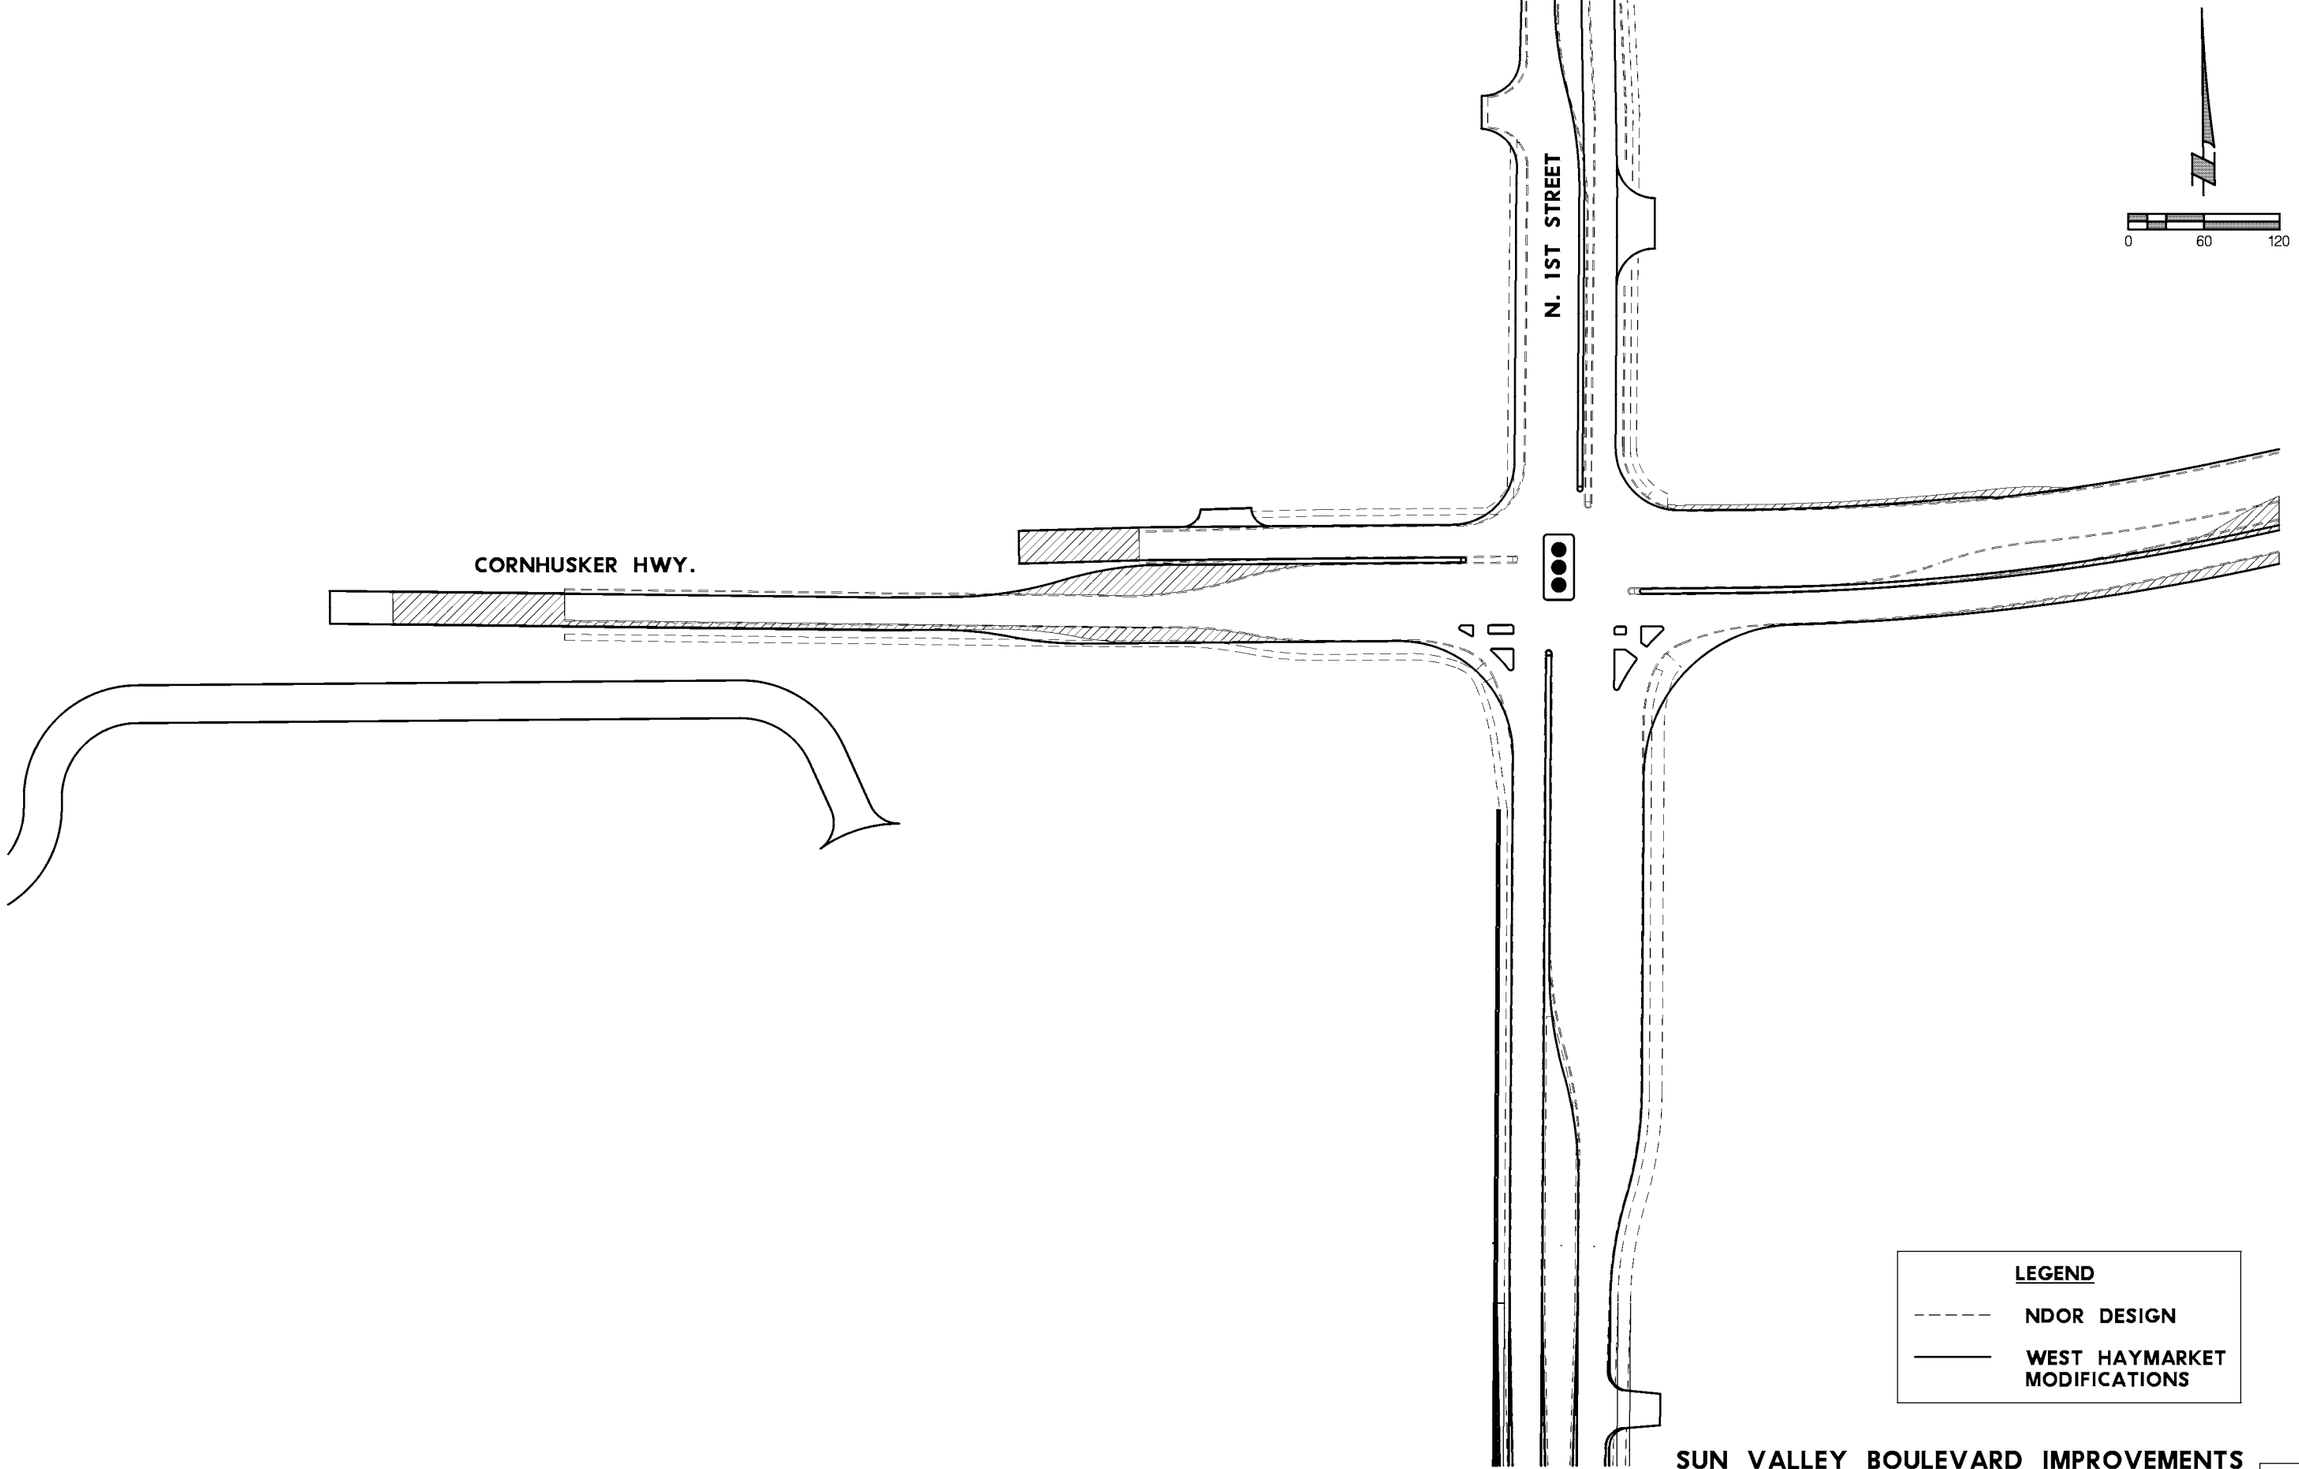

SUN VALLEY BOULEVARD IMPROVEMENTS

PRELIMINARY PLAN
NOT FINAL - SUBJECT TO CHANGE

OLSSON ASSOCIATES
PROJECT NO. 20080645

CITY OF LINCOLN NEBRASKA

PROJECT NO.	SHEET NO.
	6
Date: 12/23/2008	Drawn:
Horz. Scale 1 :	Checked:
	Approved:

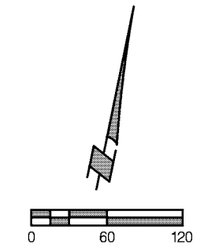

PROJ: West Haymarket TEUP
PEN: West_Haymarket_Label
USER: jwegner
DATE: 12/23/2008
DGN: I:\projects\08-0645_tms\sheets\quantities\01_sun valley improvements\080645_SunValley_PQ06.dgn

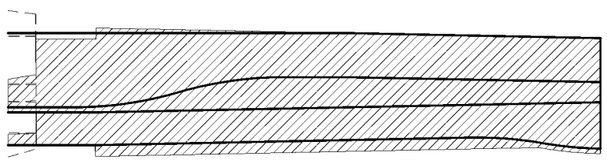

CORNHUSKER HWY.

LEGEND

- - - - - NDOR DESIGN

——— WEST HAYMARKET MODIFICATIONS

SUN VALLEY BOULEVARD IMPROVEMENTS

PRELIMINARY PLAN
NOT FINAL – SUBJECT TO CHANGE

OLSSON ASSOCIATES
PROJECT NO. 20080645

CITY OF LINCOLN NEBRASKA

PROJECT NO.	SHEET NO.
	7
Date: 12/23/2008	Drawn:
Horz. Scale 1 :	Checked:
	Approved:

PROJ: West Haymarket TEUP
PEN: West_Haymarket_Label
USER: jwegner
DATE: 12/23/2008
DGN: I:\projects\08-0645_tms\sheets\quantities\02_Charleston Rdwy Connection\080645_Charleston_PQ01.dgn

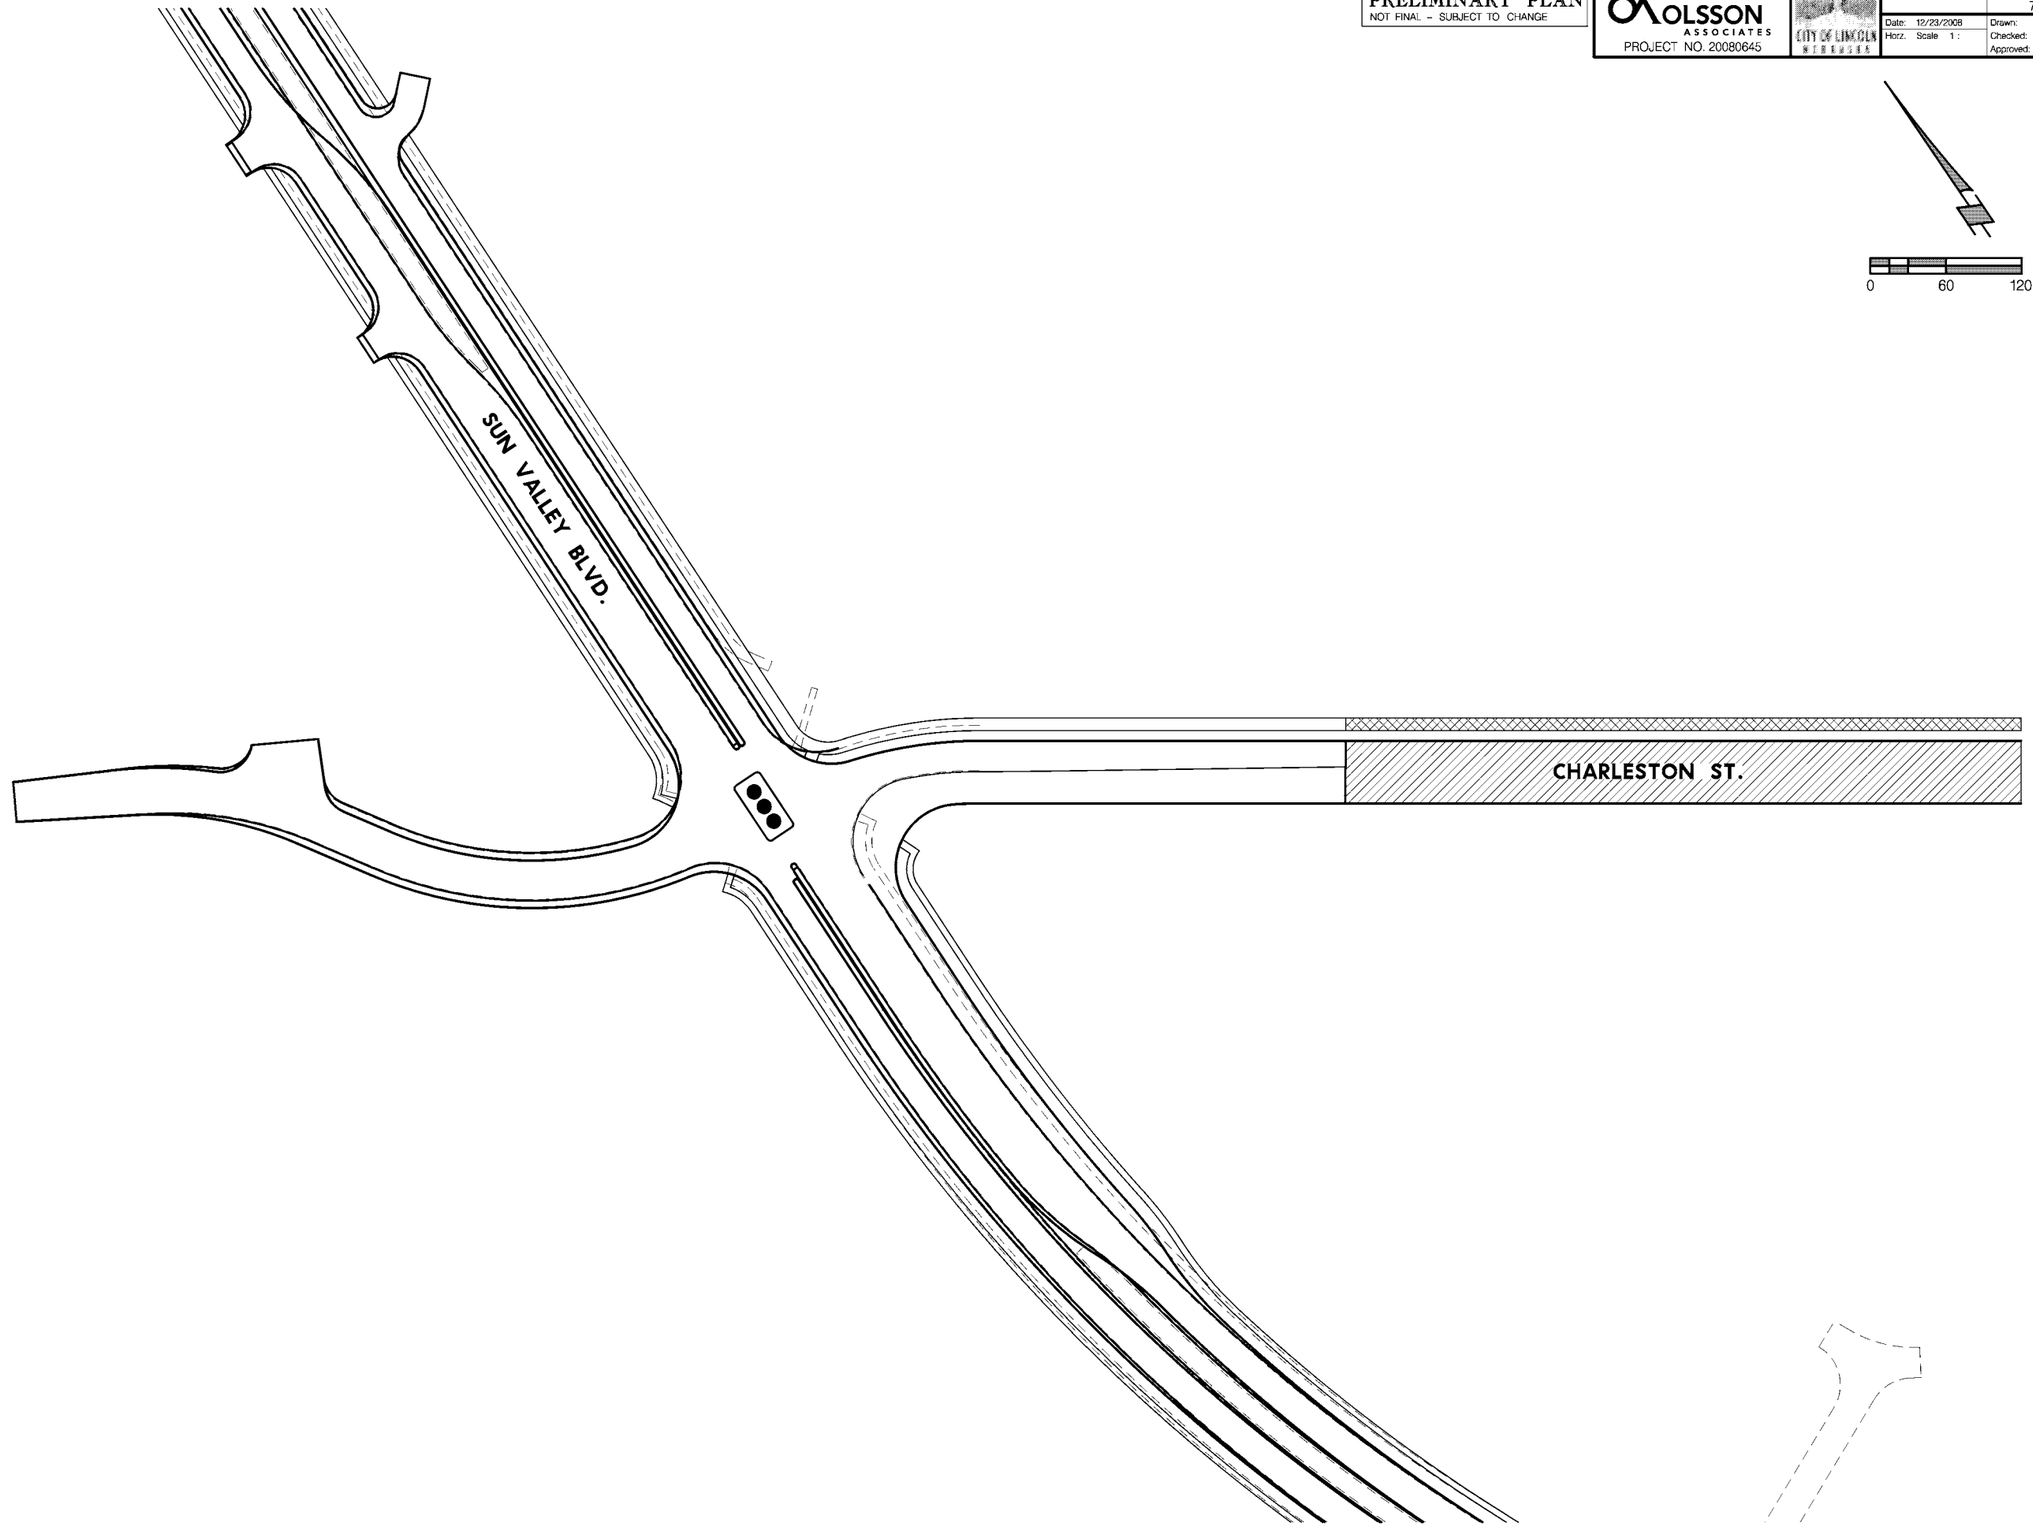

SUN VALLEY CHARLESTON ROADWAY CONNECTION

PRELIMINARY PLAN
NOT FINAL – SUBJECT TO CHANGE

OLSSON ASSOCIATES
PROJECT NO. 20080645

CITY OF LINCOLN NEBRASKA

PROJECT NO.	SHEET NO.
	8
Date: 12/23/2008	Drawn:
Horz. Scale 1 :	Checked:
	Approved:

PROJ: West Haymarket TEUP
PEN: West_Haymarket_Label
USER: jwegner
DATE: 12/23/2008
DGN: f:\projects\008-0645_tms\sheets\quantities\02_Charleston Rdwy Connection\080645_Charleston_PQ02.dgn

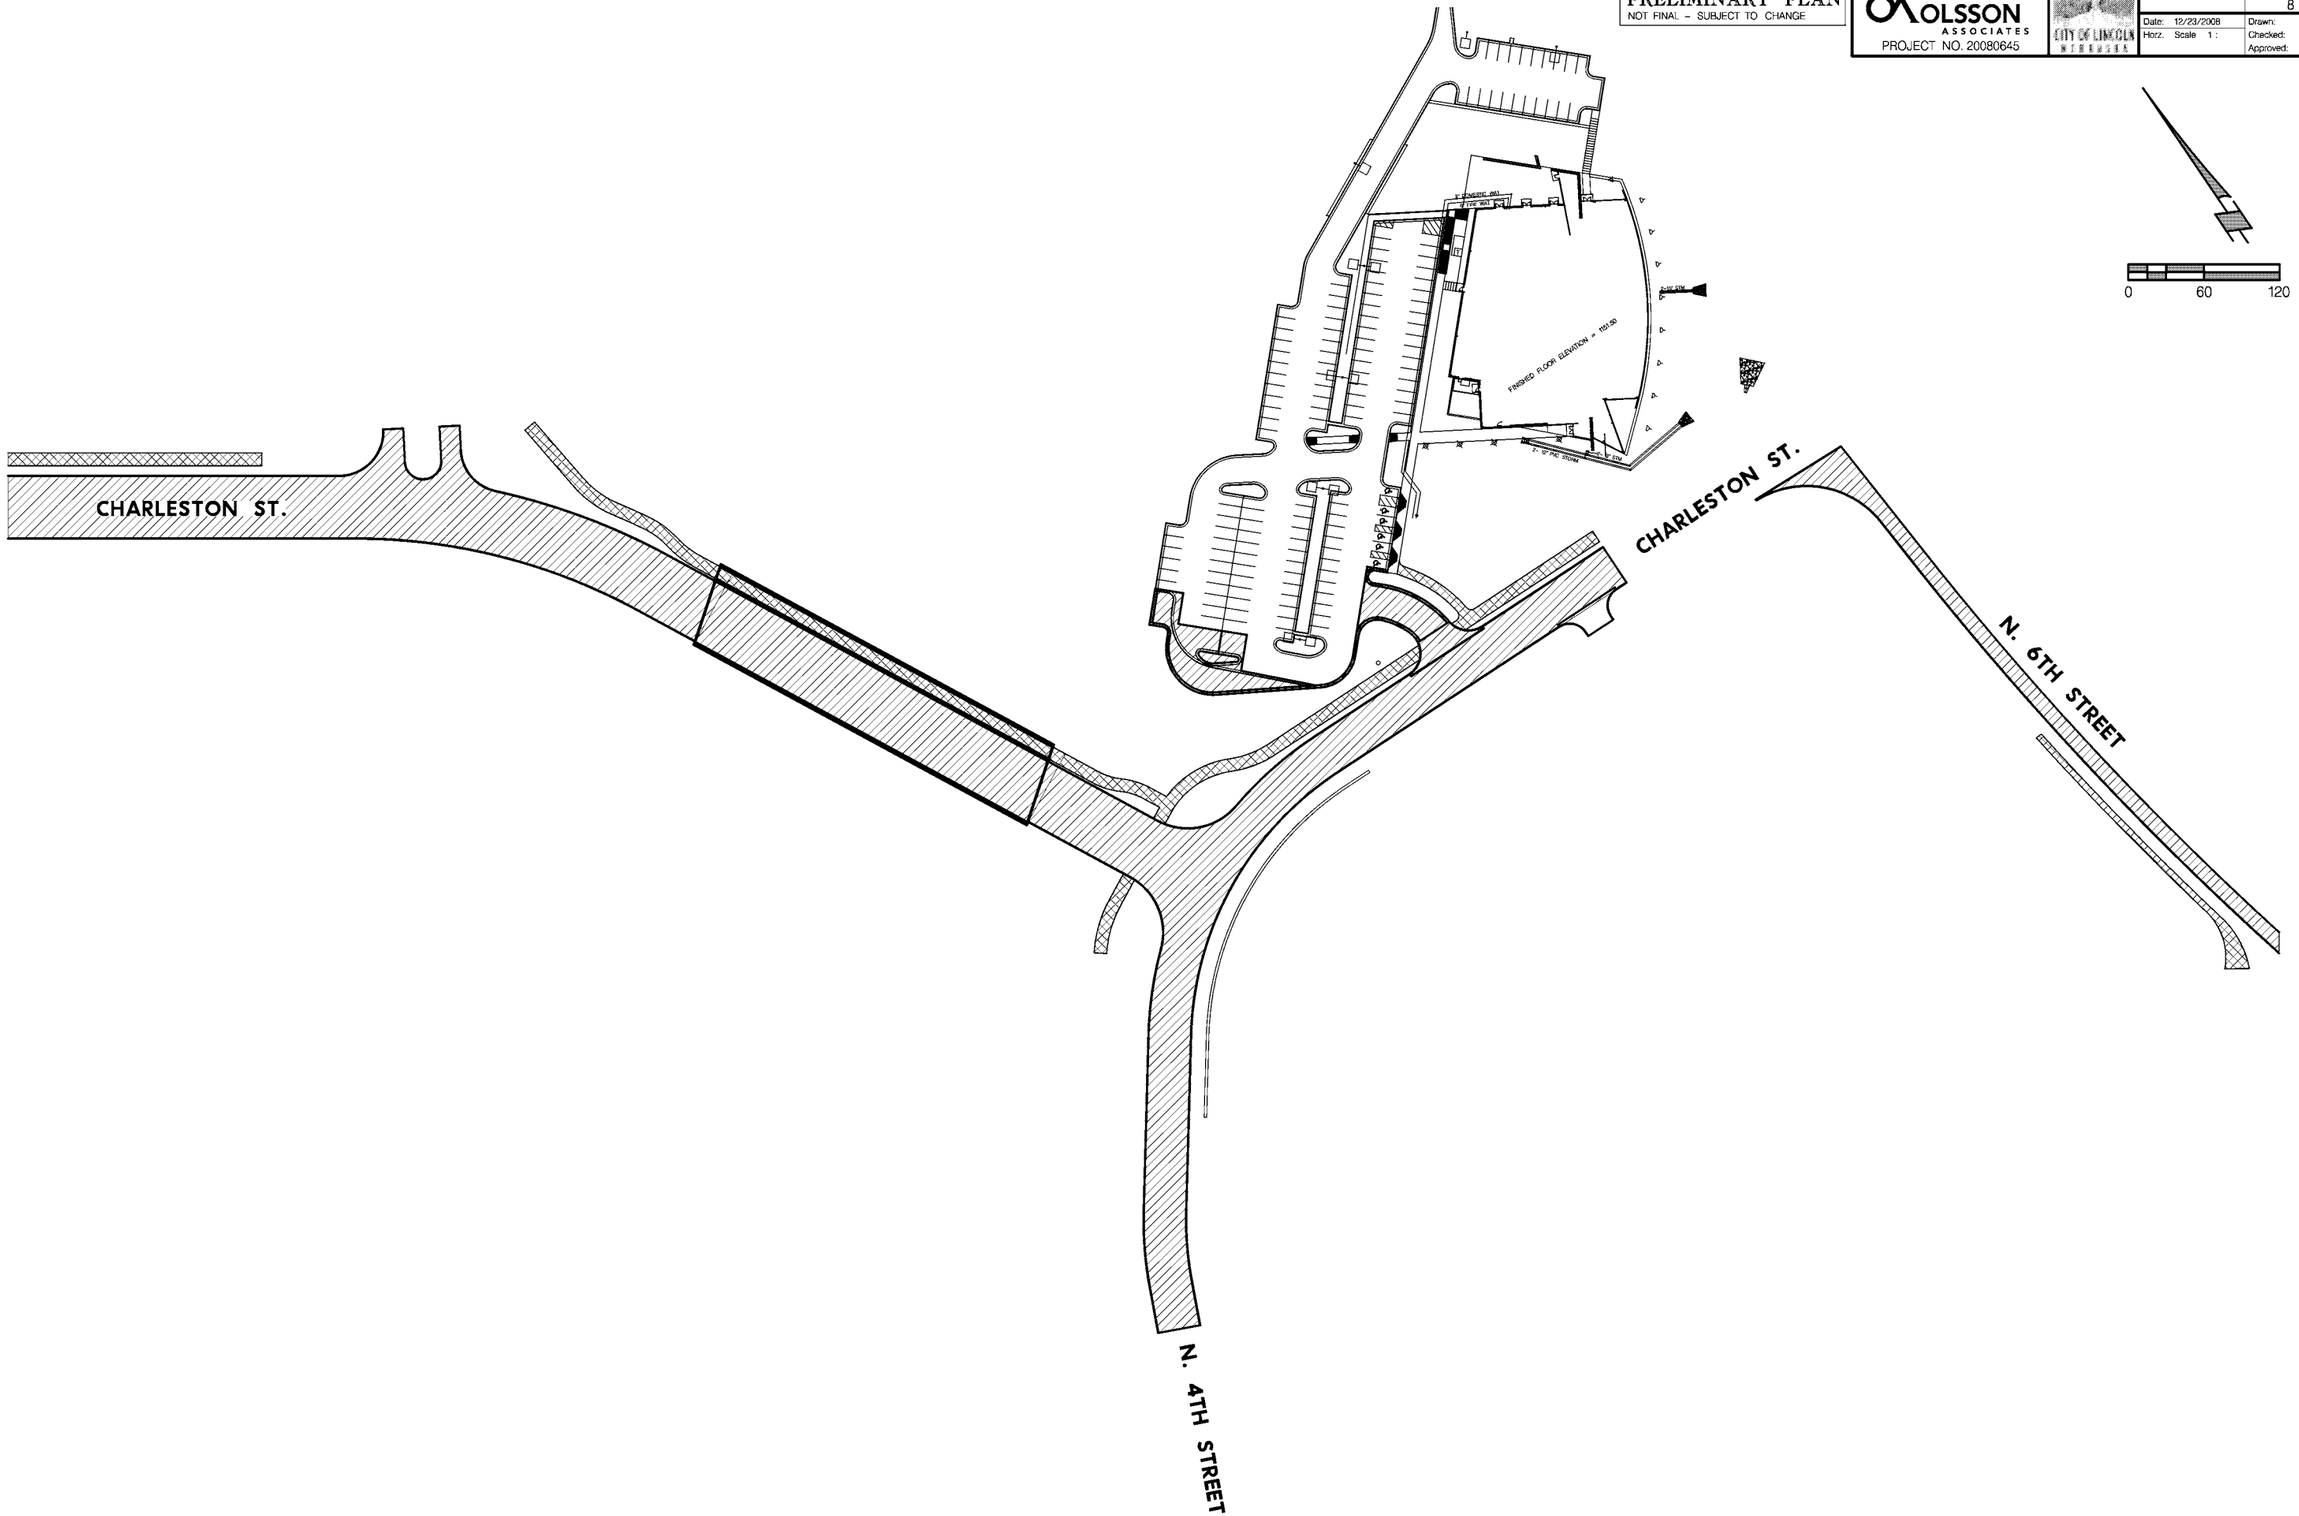

SUN VALLEY CHARLESTON ROADWAY CONNECTION

PRELIMINARY PLAN
NOT FINAL - SUBJECT TO CHANGE

OLSSON ASSOCIATES
PROJECT NO. 20080645

CITY OF LINCOLN NEBRASKA

PROJECT NO.	SHEET NO.
	9
Date: 12/23/2008	Drawn:
Horz. Scale 1 :	Checked:
	Approved:

PROJ: West Haymarket TEUP
PEN: West_Haymarket_Label
USER: jwegner
DATE: 12/23/2008
DGN: I:\projects\08-0645_tms\sheets\quantities\02_Charleston Rdwy Connection\080645_Charleston_PQ03.dgn

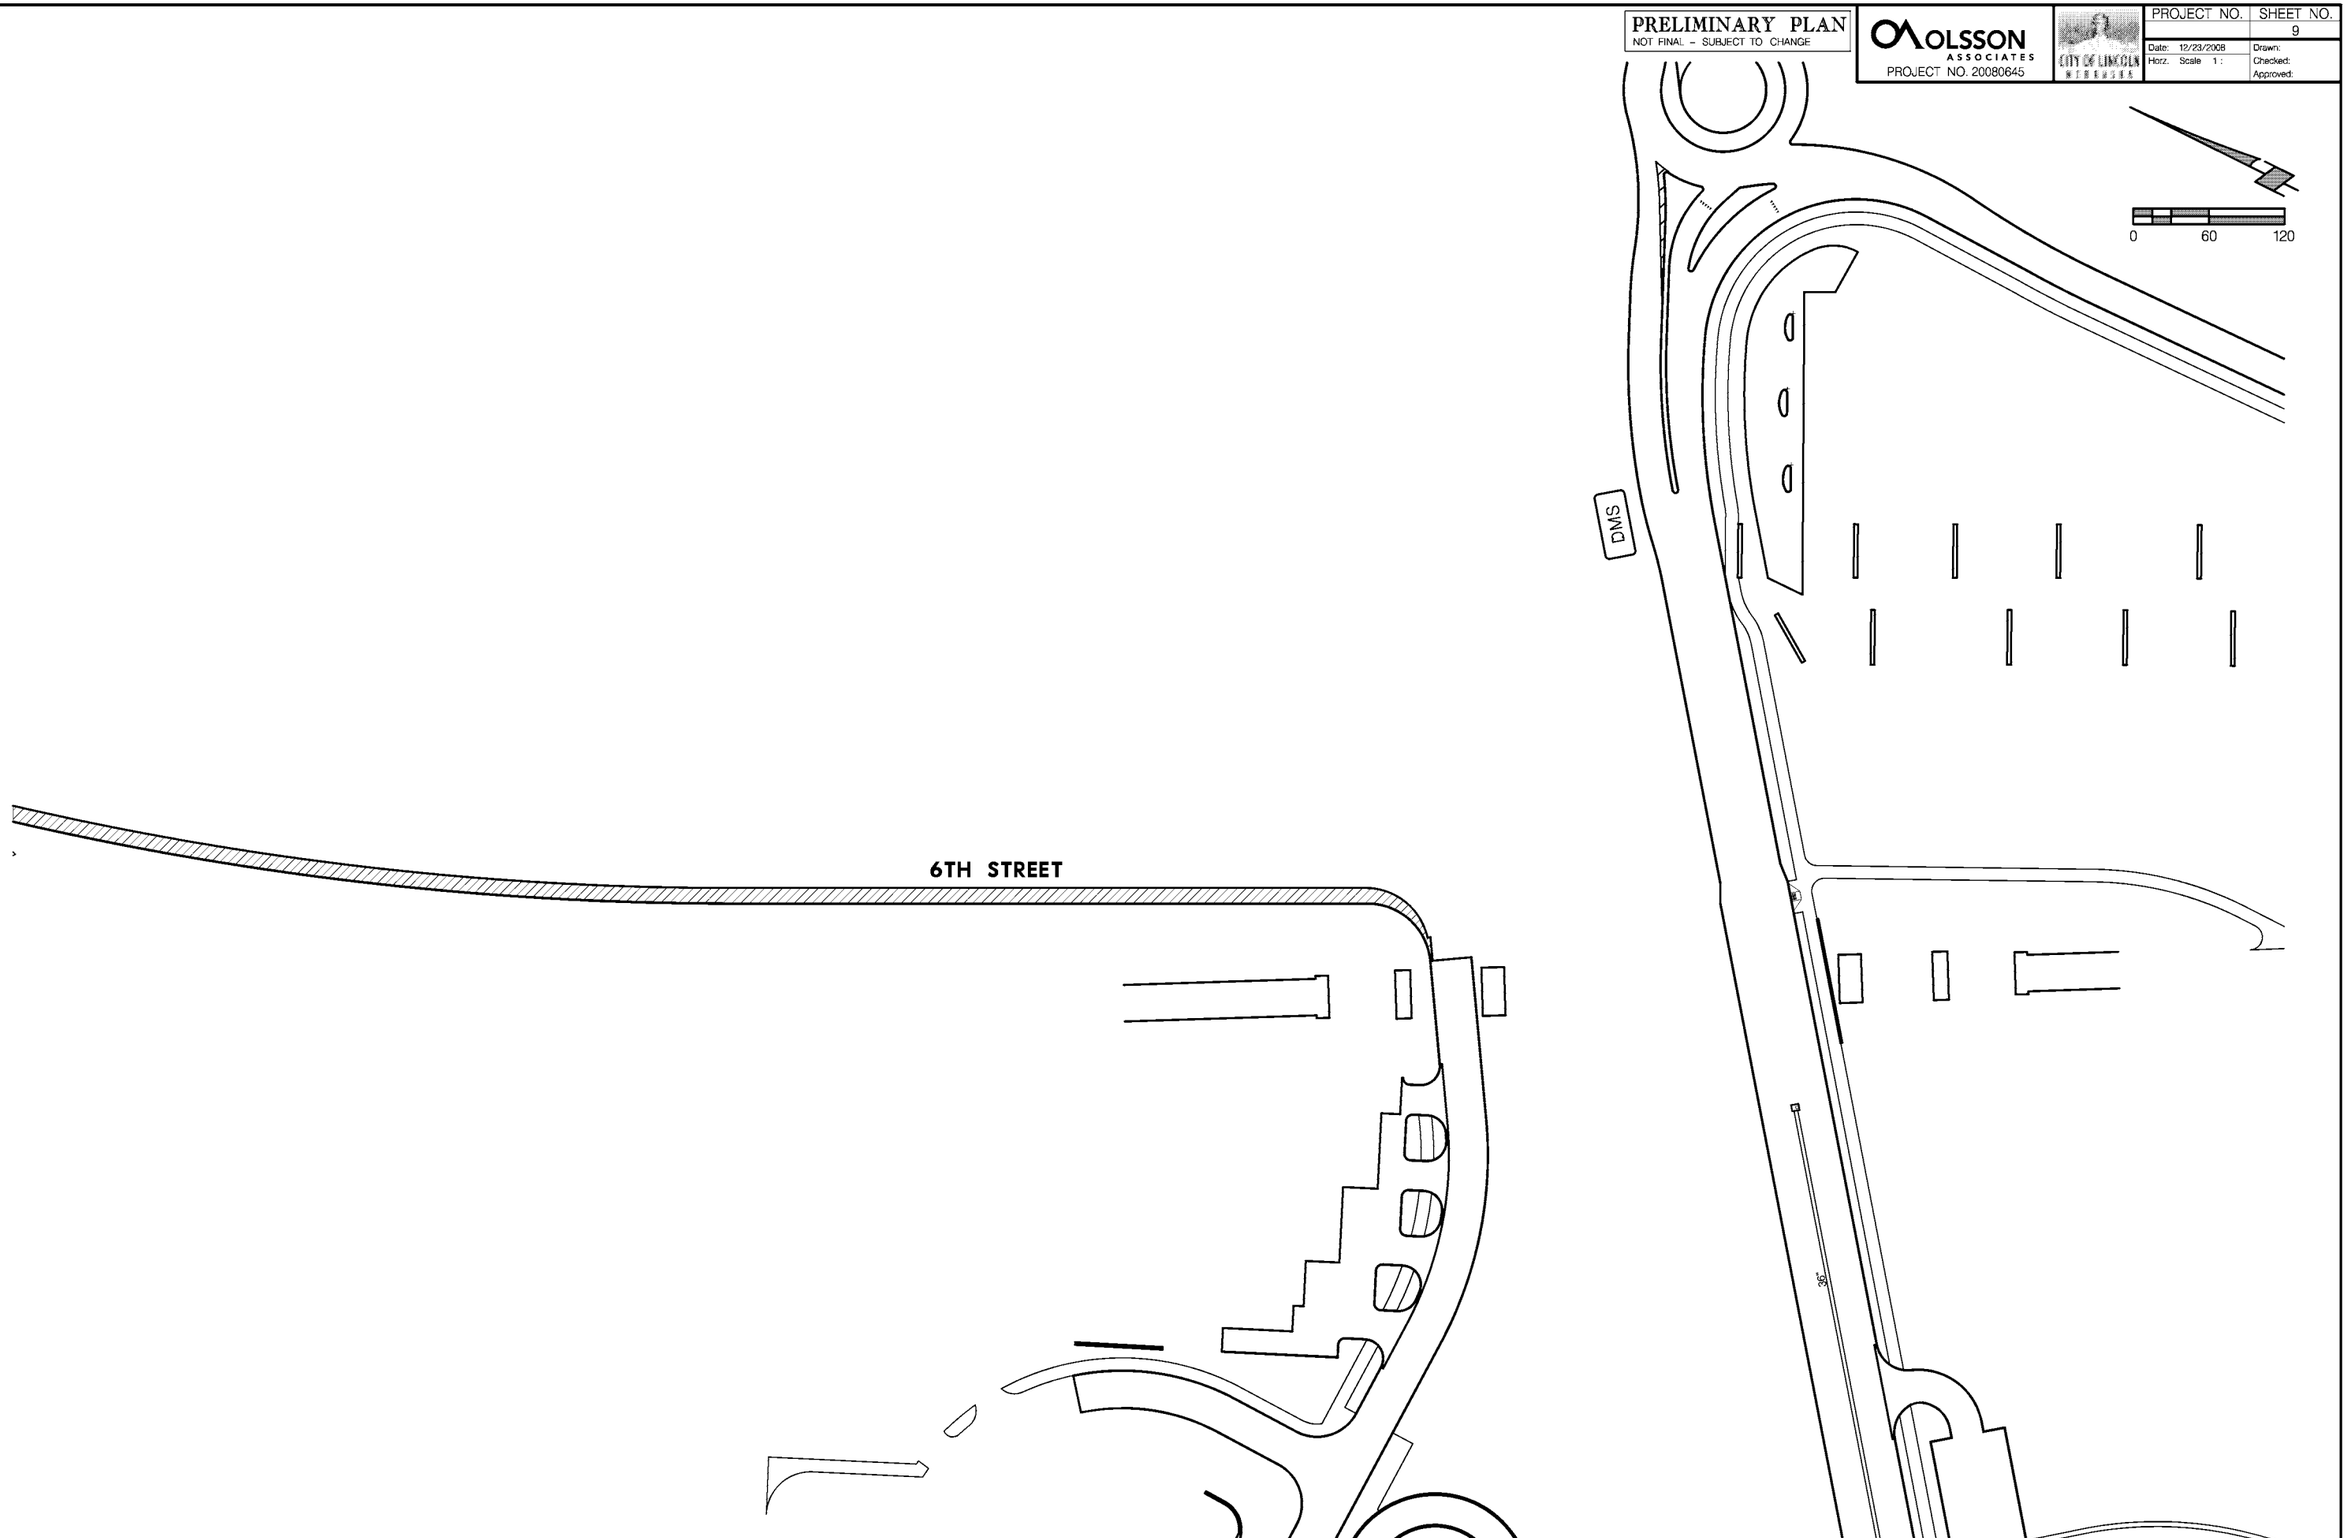

SUN VALLEY CHARLESTON ROADWAY CONNECTION

PRELIMINARY PLAN
NOT FINAL – SUBJECT TO CHANGE

OLSSON ASSOCIATES
PROJECT NO. 20080645

CITY OF LINCOLN NEBRASKA

PROJECT NO.	SHEET NO.
	10
Date: 12/23/2008	Drawn:
Horz. Scale 1 :	Checked:
	Approved:

PROJ: West Haymarket TEUP
PEN: West_Haymarket_Label
USER: jwegner
DATE: 12/23/2008
DGN: I:\projects\08-0645_tms\sheets\Quantities\03_10th and Arena D\080645_10th and Arena_PQ01.dgn

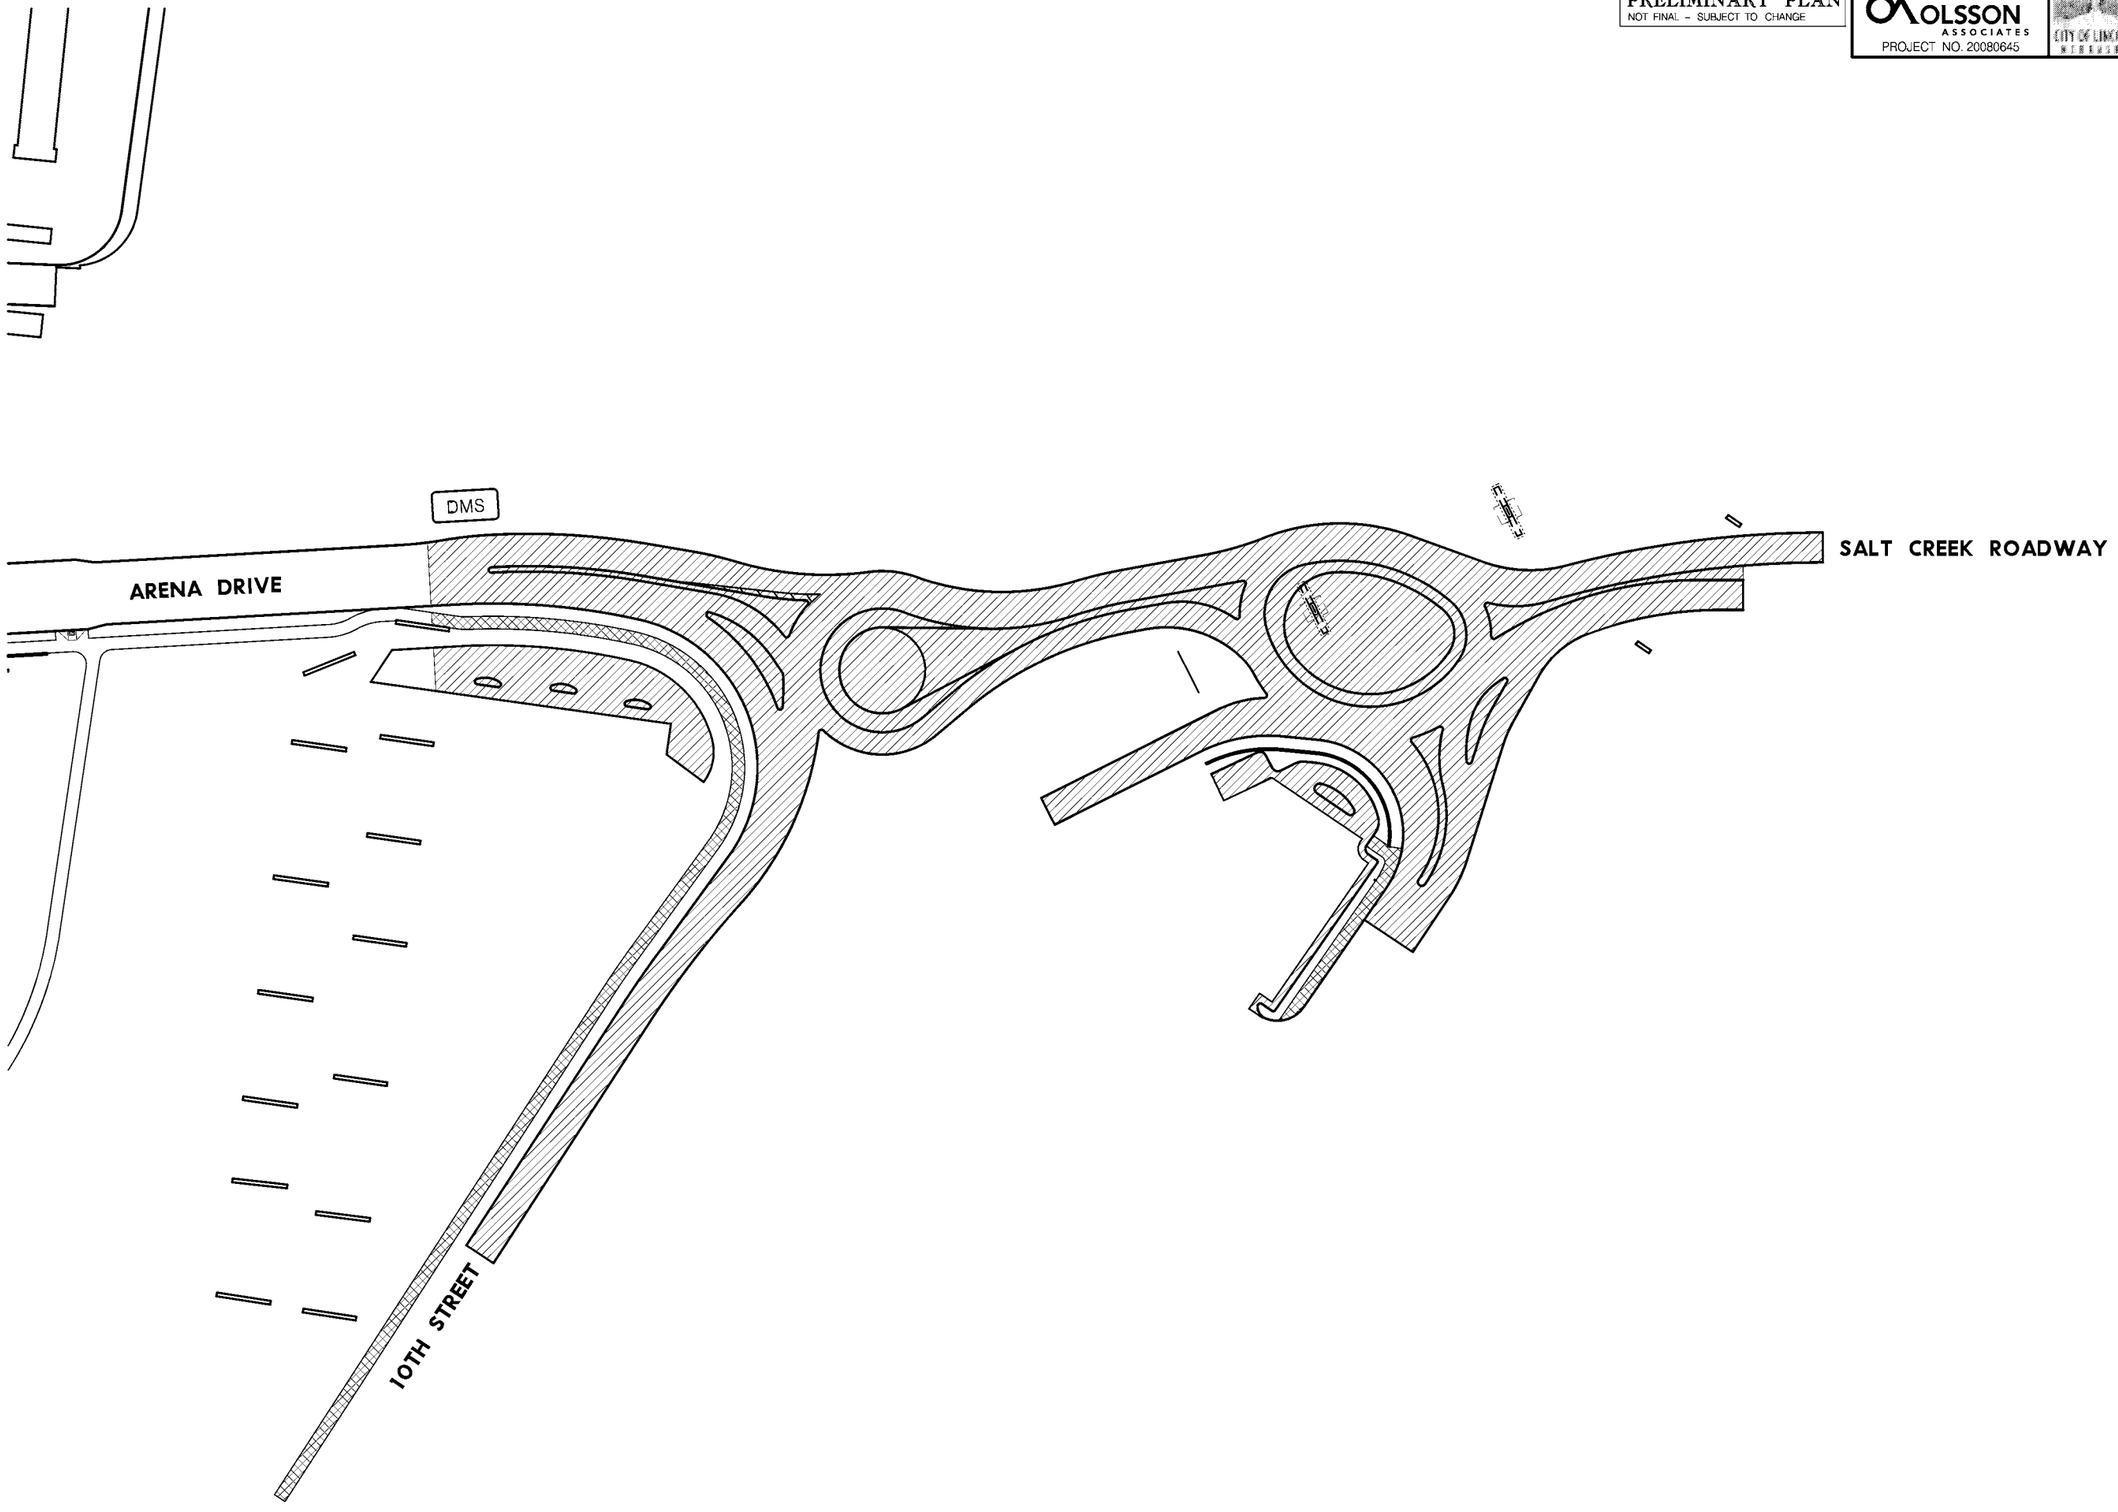

10TH AND ARENA DRIVE

PRELIMINARY PLAN
NOT FINAL - SUBJECT TO CHANGE

OLSSON ASSOCIATES
PROJECT NO. 20080645

CITY OF LINCOLN NEBRASKA

PROJECT NO.	SHEET NO.
	11
Date: 12/23/2008	Drawn:
Horz. Scale 1 :	Checked:
	Approved:

PROJ: West Haymarket TEUP
PEN: West_Haymarket_Label
USER: jwegner
DATE: 12/23/2008
DGN: I:\projects\08-0645_tms\sheets\Quantities\04_North Arena D\080645_North Arena_PQ01.dgn

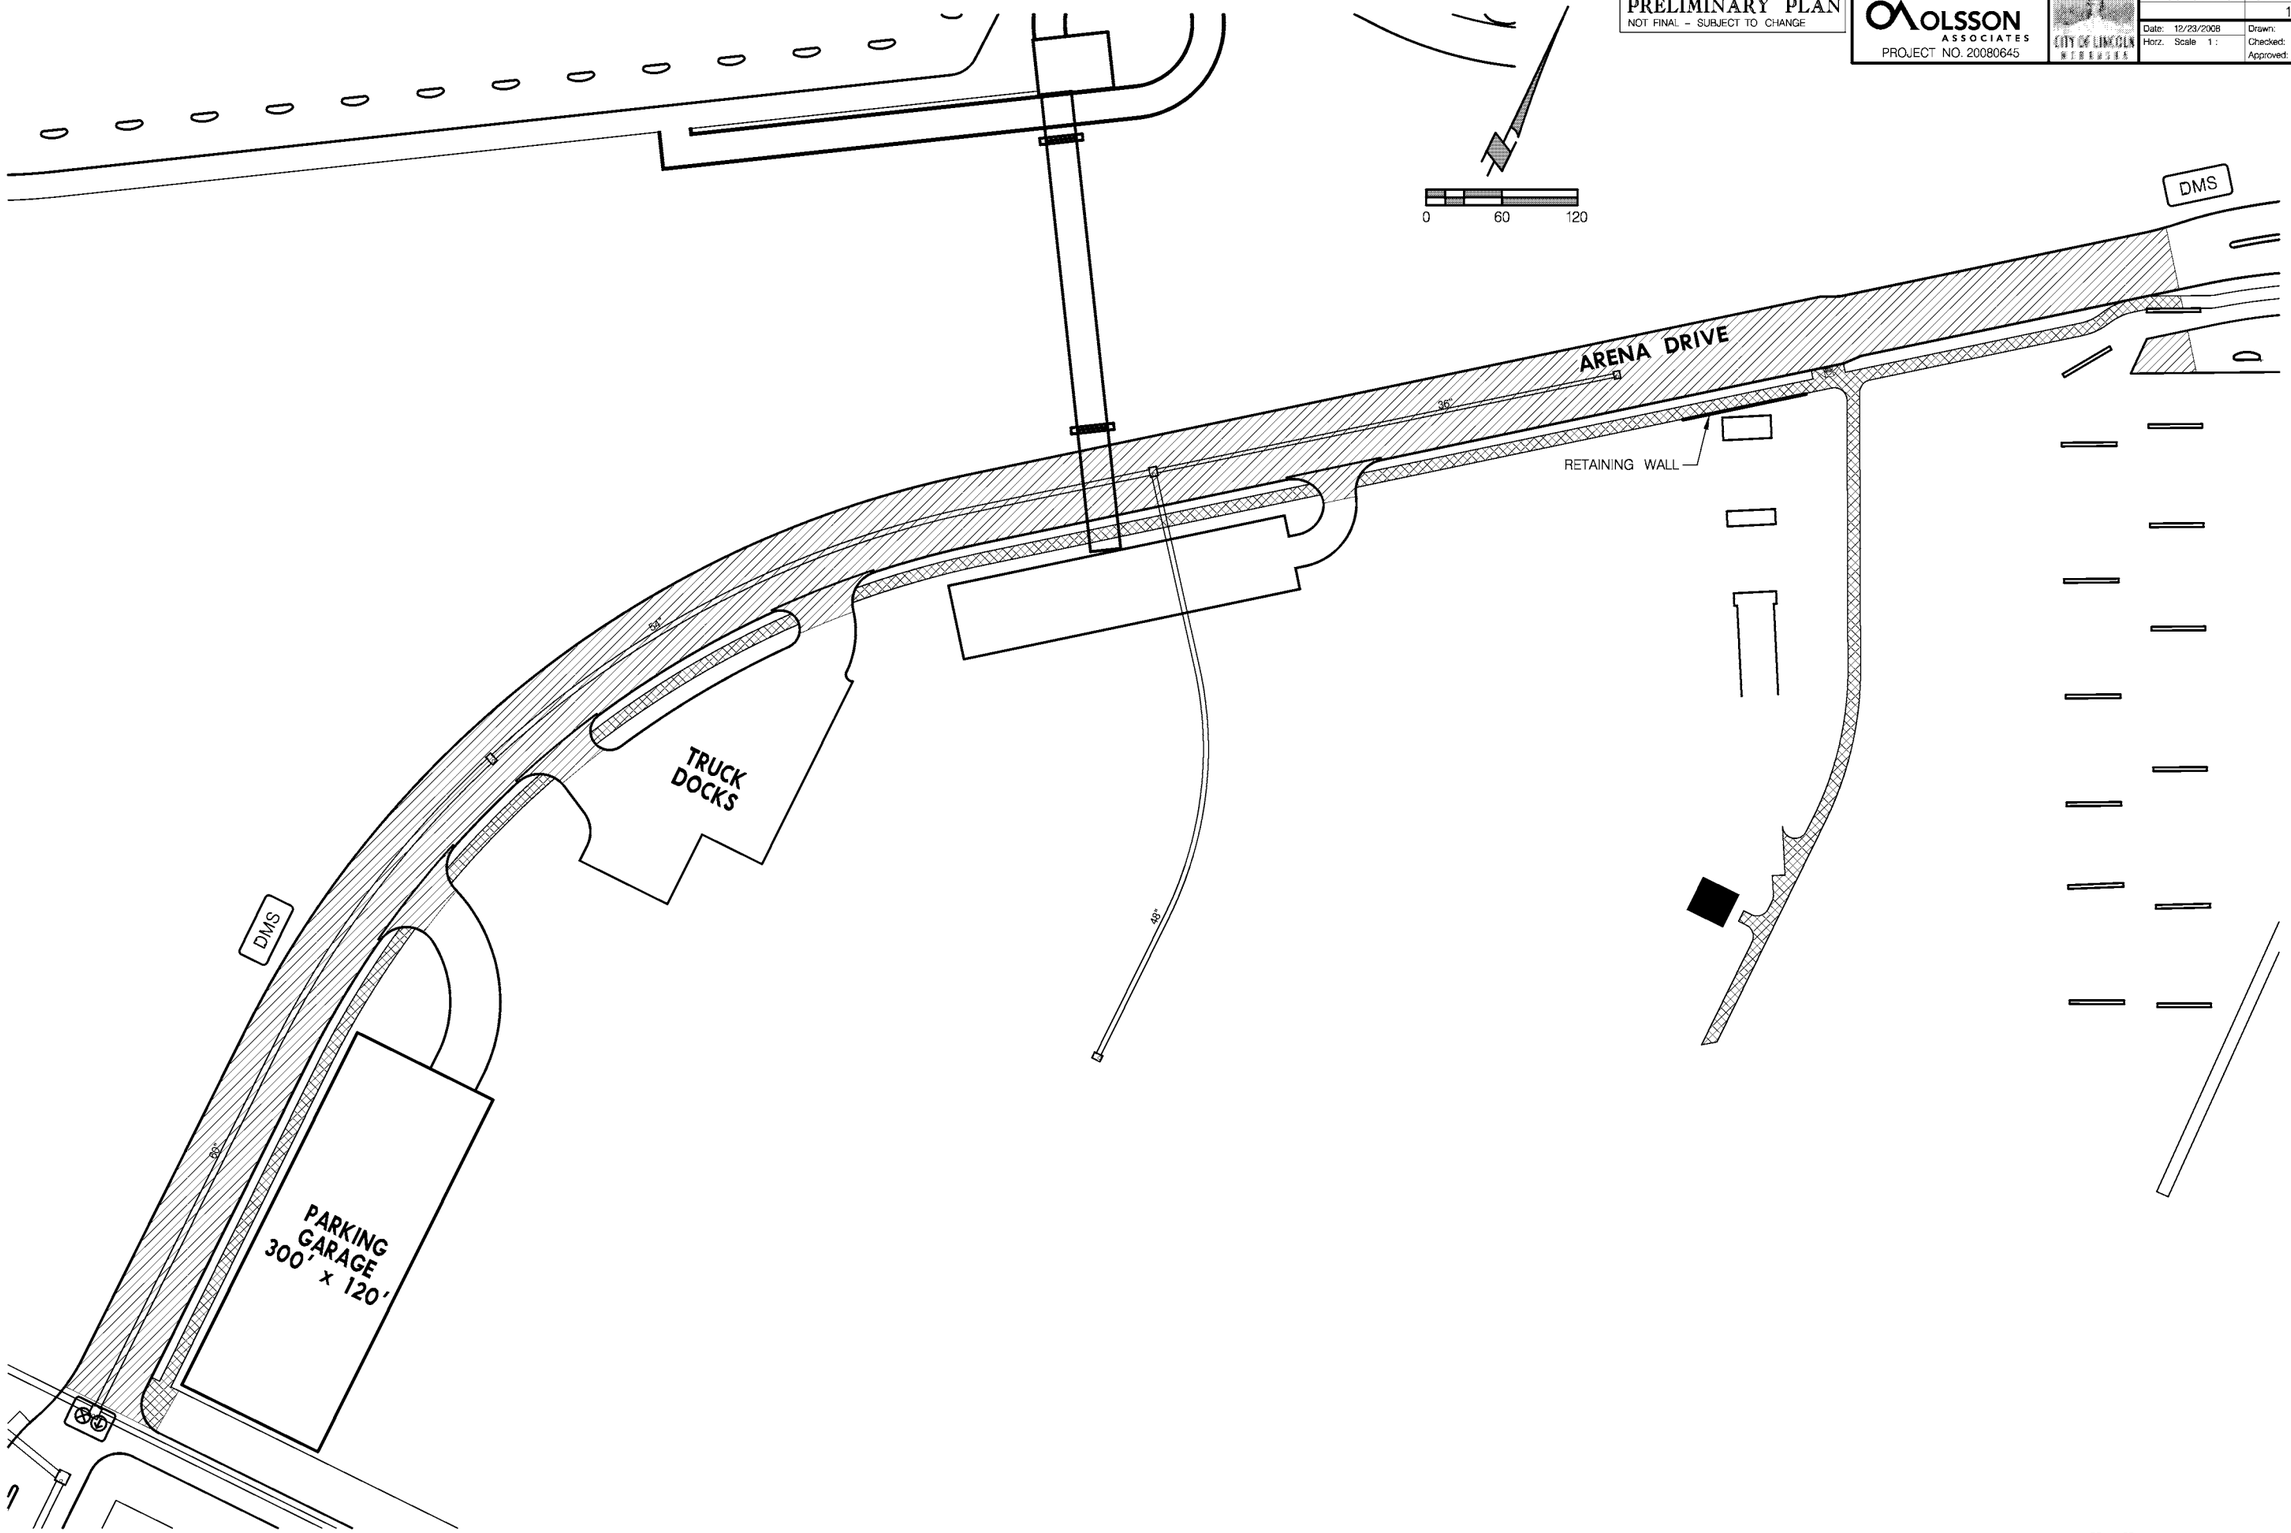

NORTH ARENA DRIVE, 10TH TO "R" STREET

PRELIMINARY PLAN
NOT FINAL – SUBJECT TO CHANGE

OLSSON ASSOCIATES
PROJECT NO. 20080645

CITY OF LINCOLN NEBRASKA

PROJECT NO.	SHEET NO.
	12
Date: 12/23/2008	Drawn:
Horz. Scale 1 :	Checked:
	Approved:

PROJ: West Haymarket TEUP
PEN: West_Haymarket_Label
USER: jwegner
DATE: 12/23/2008
DGN: I:\projects\08-0645_tms\sheets\Quantities\05_South Arena Dr\080645_South Arena_PG01.dgn

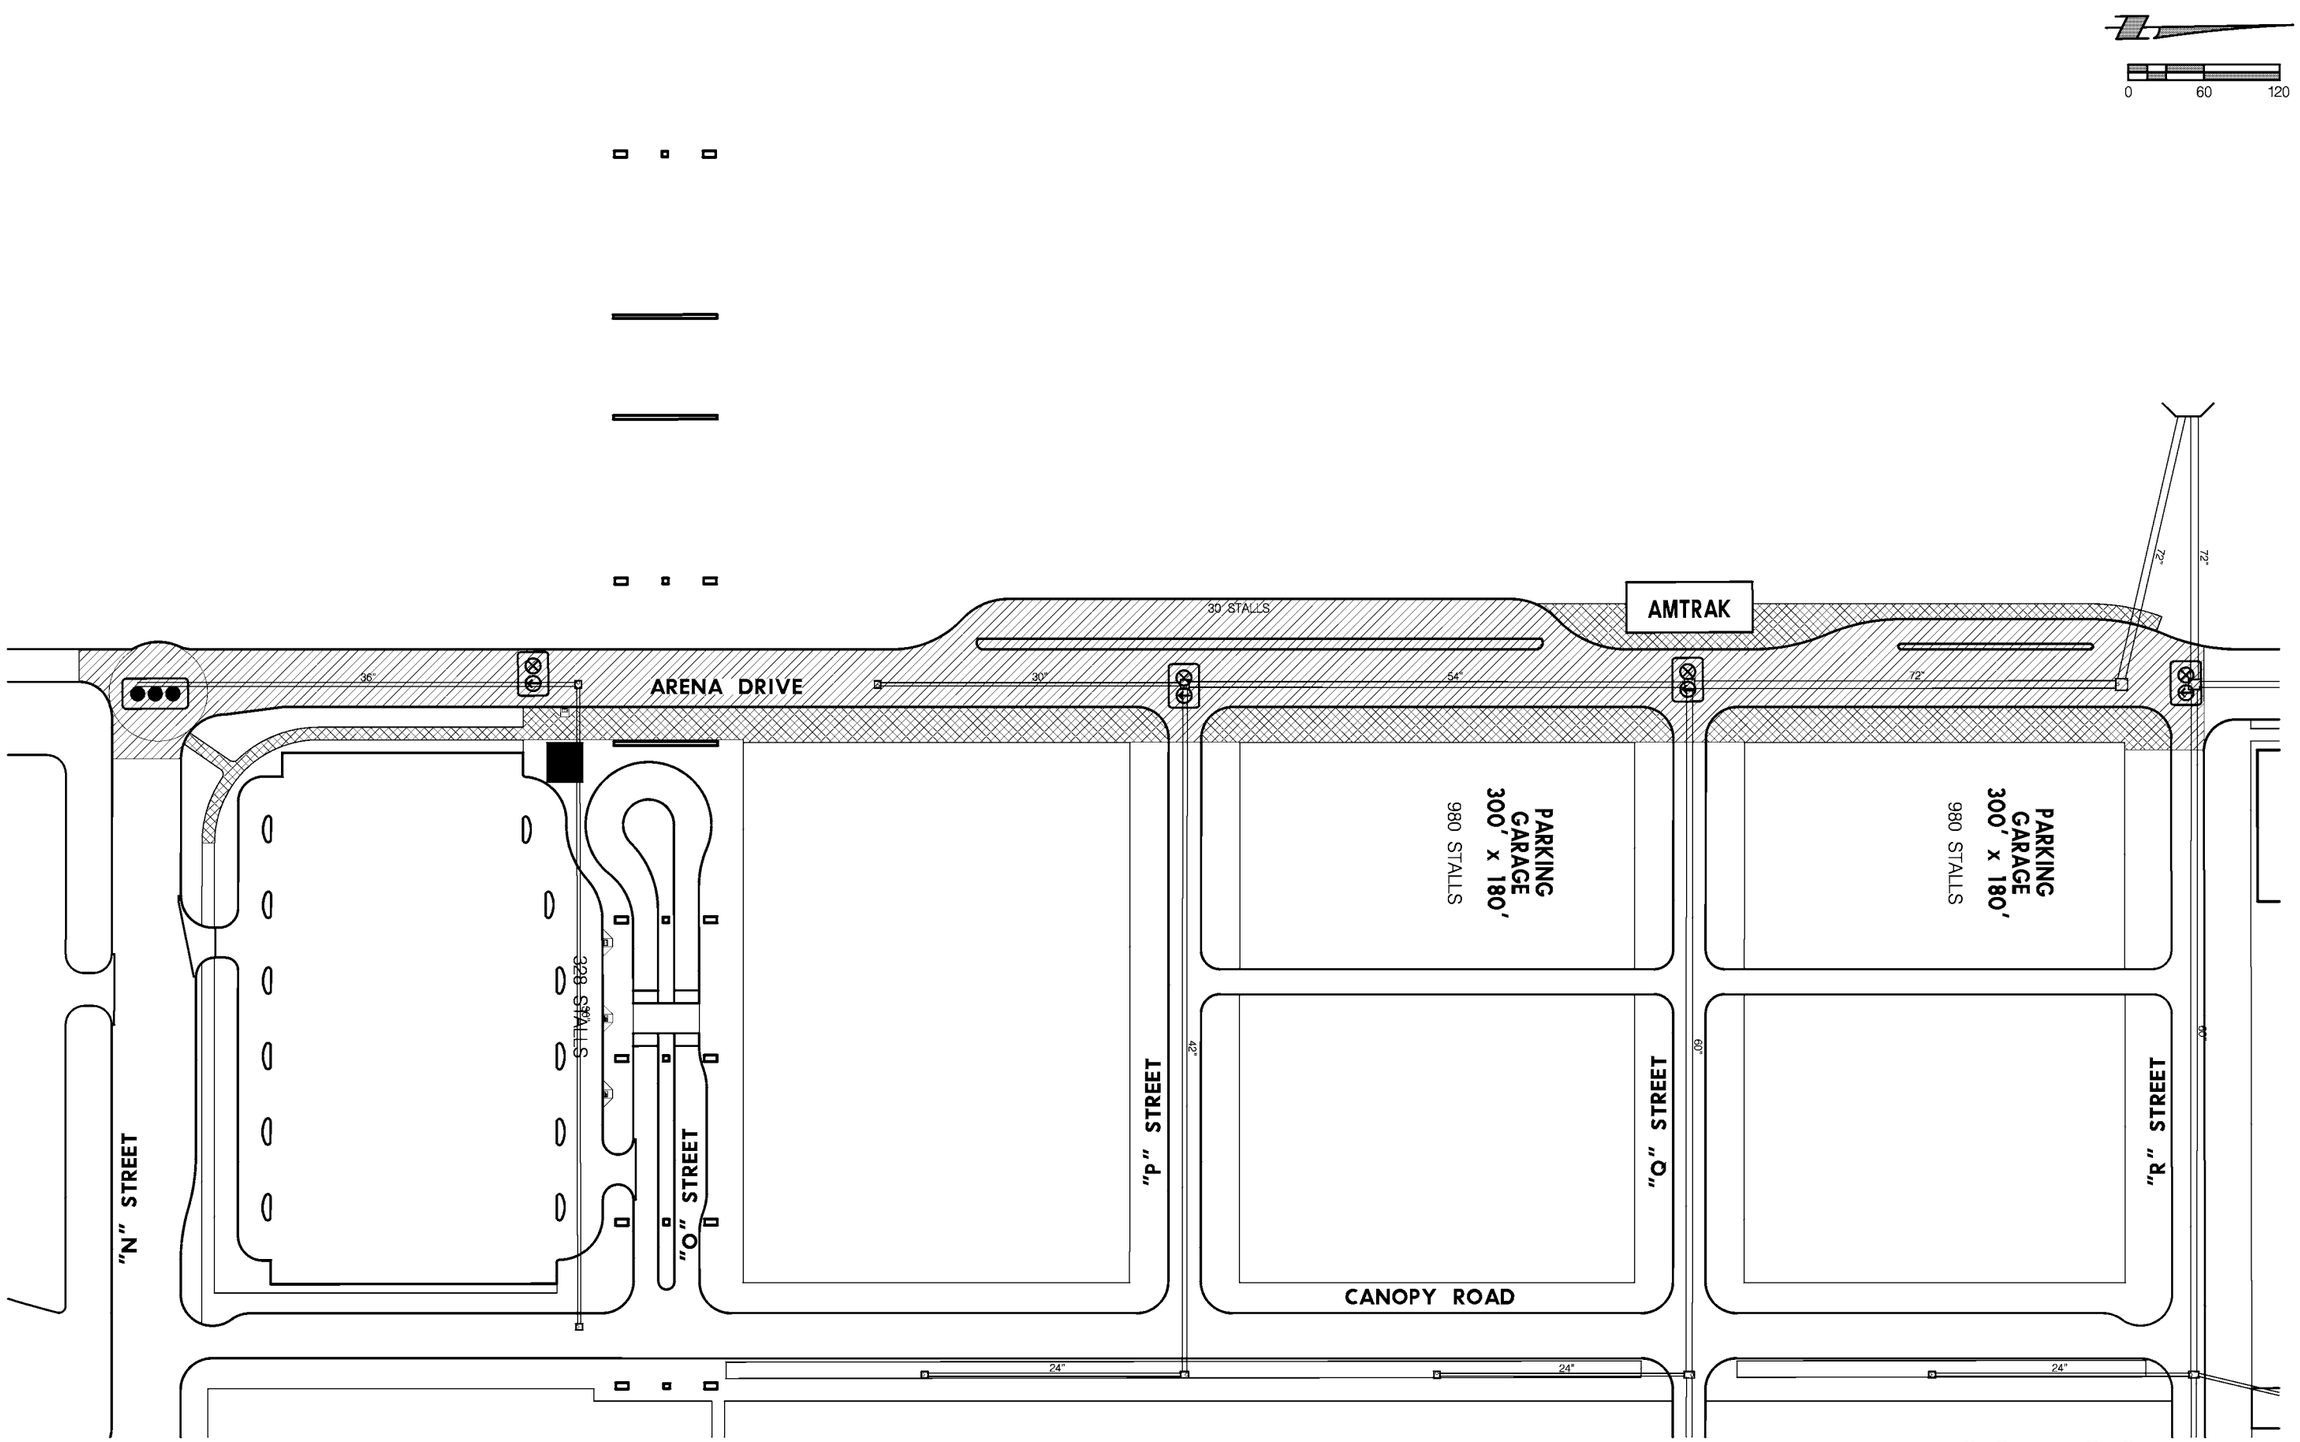

SOUTH ARENA DRIVE, "R" TO "N" STREET

PRELIMINARY PLAN
NOT FINAL - SUBJECT TO CHANGE

OLSSON ASSOCIATES
PROJECT NO. 20080645

CITY OF LINCOLN NEBRASKA

PROJECT NO.	SHEET NO.
	13
Date: 12/23/2008	Drawn:
Horz. Scale 1 :	Checked:
	Approved:

PROJ: West Haymarket TEUP
PEN: West_Haymarket_Label
USER: jwegner
DATE: 12/23/2008
DGN: I:\projects\08-0645_tms\sheets\quantities\00_R Street\080645_R Street_PQ01.dgn

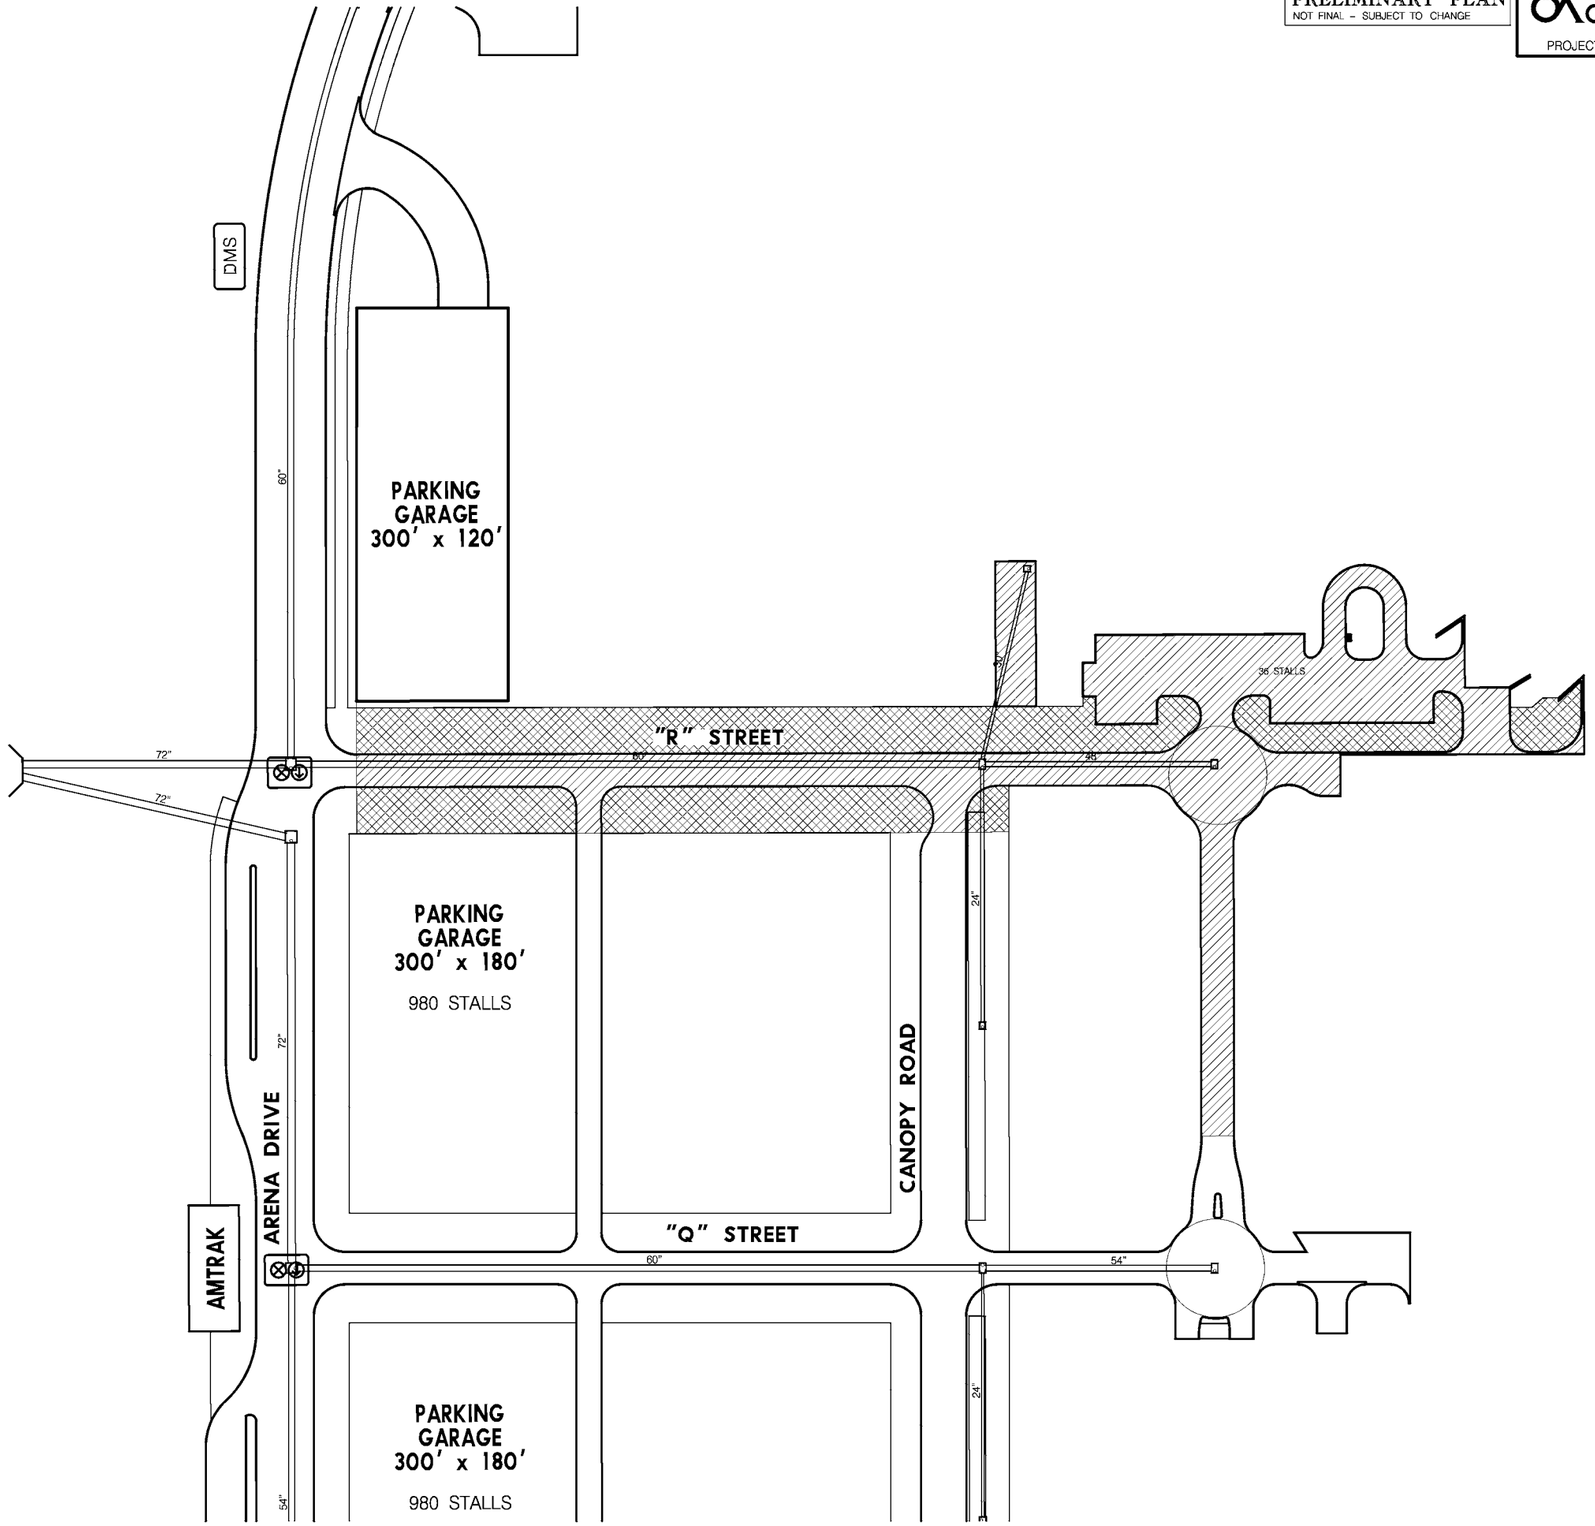

0 60 120

"R" STREET

PRELIMINARY PLAN
NOT FINAL - SUBJECT TO CHANGE

OLSSON ASSOCIATES
PROJECT NO. 20080645

CITY OF LINCOLN NEBRASKA

PROJECT NO.	SHEET NO.
	14
Date: 12/23/2008	Drawn:
Horz. Scale 1 :	Checked:
	Approved:

PROJ: West Haymarket TEUP
PEN: West_Haymarket_Label
USER: jwegner
DATE: 12/23/2008
DGN: I:\projects\08-0645_tms\streets\quantities\07_Q_Street\080645_Q_Street_PQ01.dgn

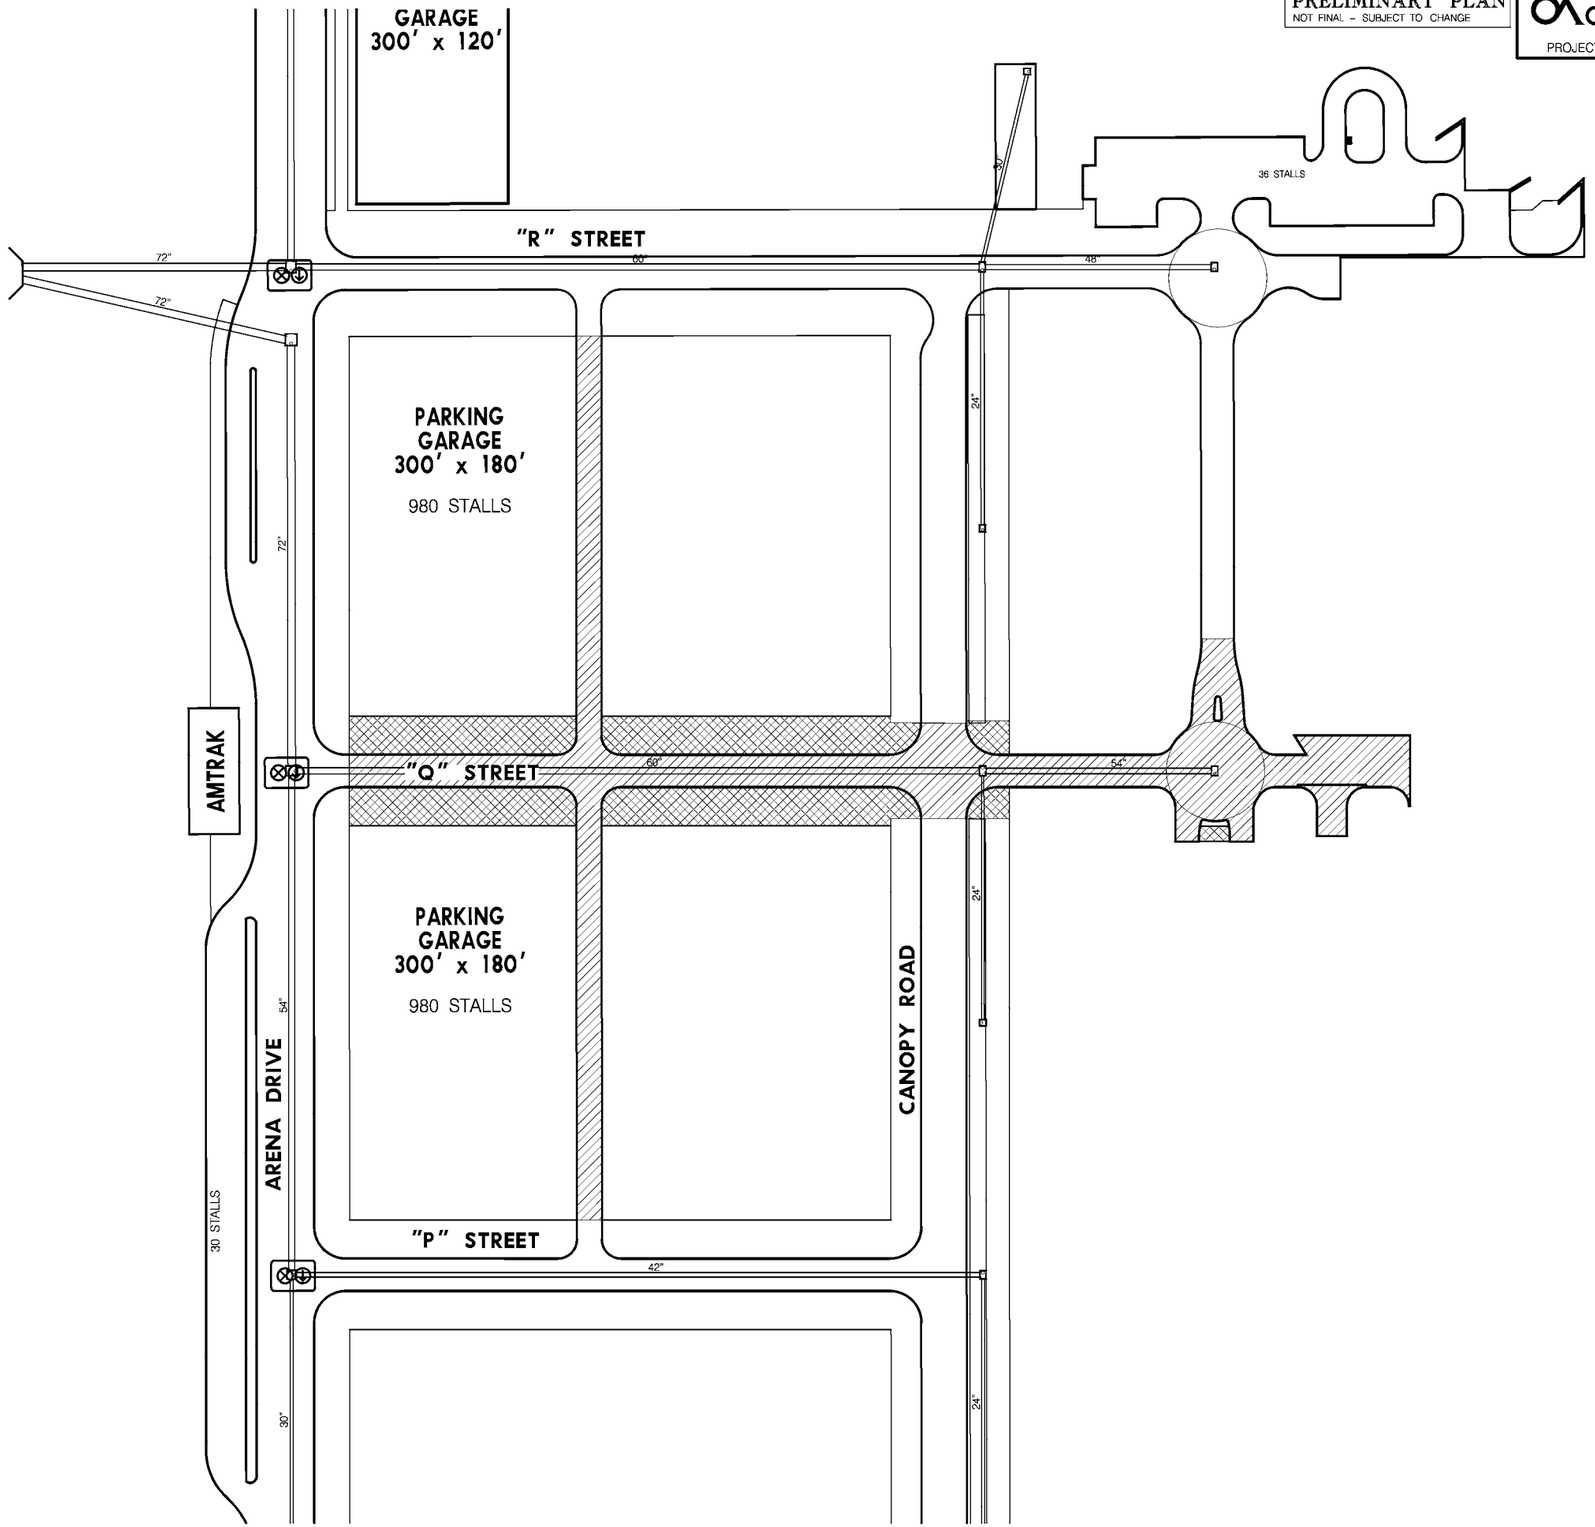

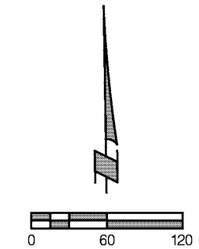

"Q" STREET

PRELIMINARY PLAN
NOT FINAL - SUBJECT TO CHANGE

OLSSON ASSOCIATES
PROJECT NO. 20080645

CITY OF LINCOLN NEBRASKA

PROJECT NO.	SHEET NO.
	15
Date: 12/23/2008	Drawn:
Horz. Scale 1 :	Checked:
	Approved:

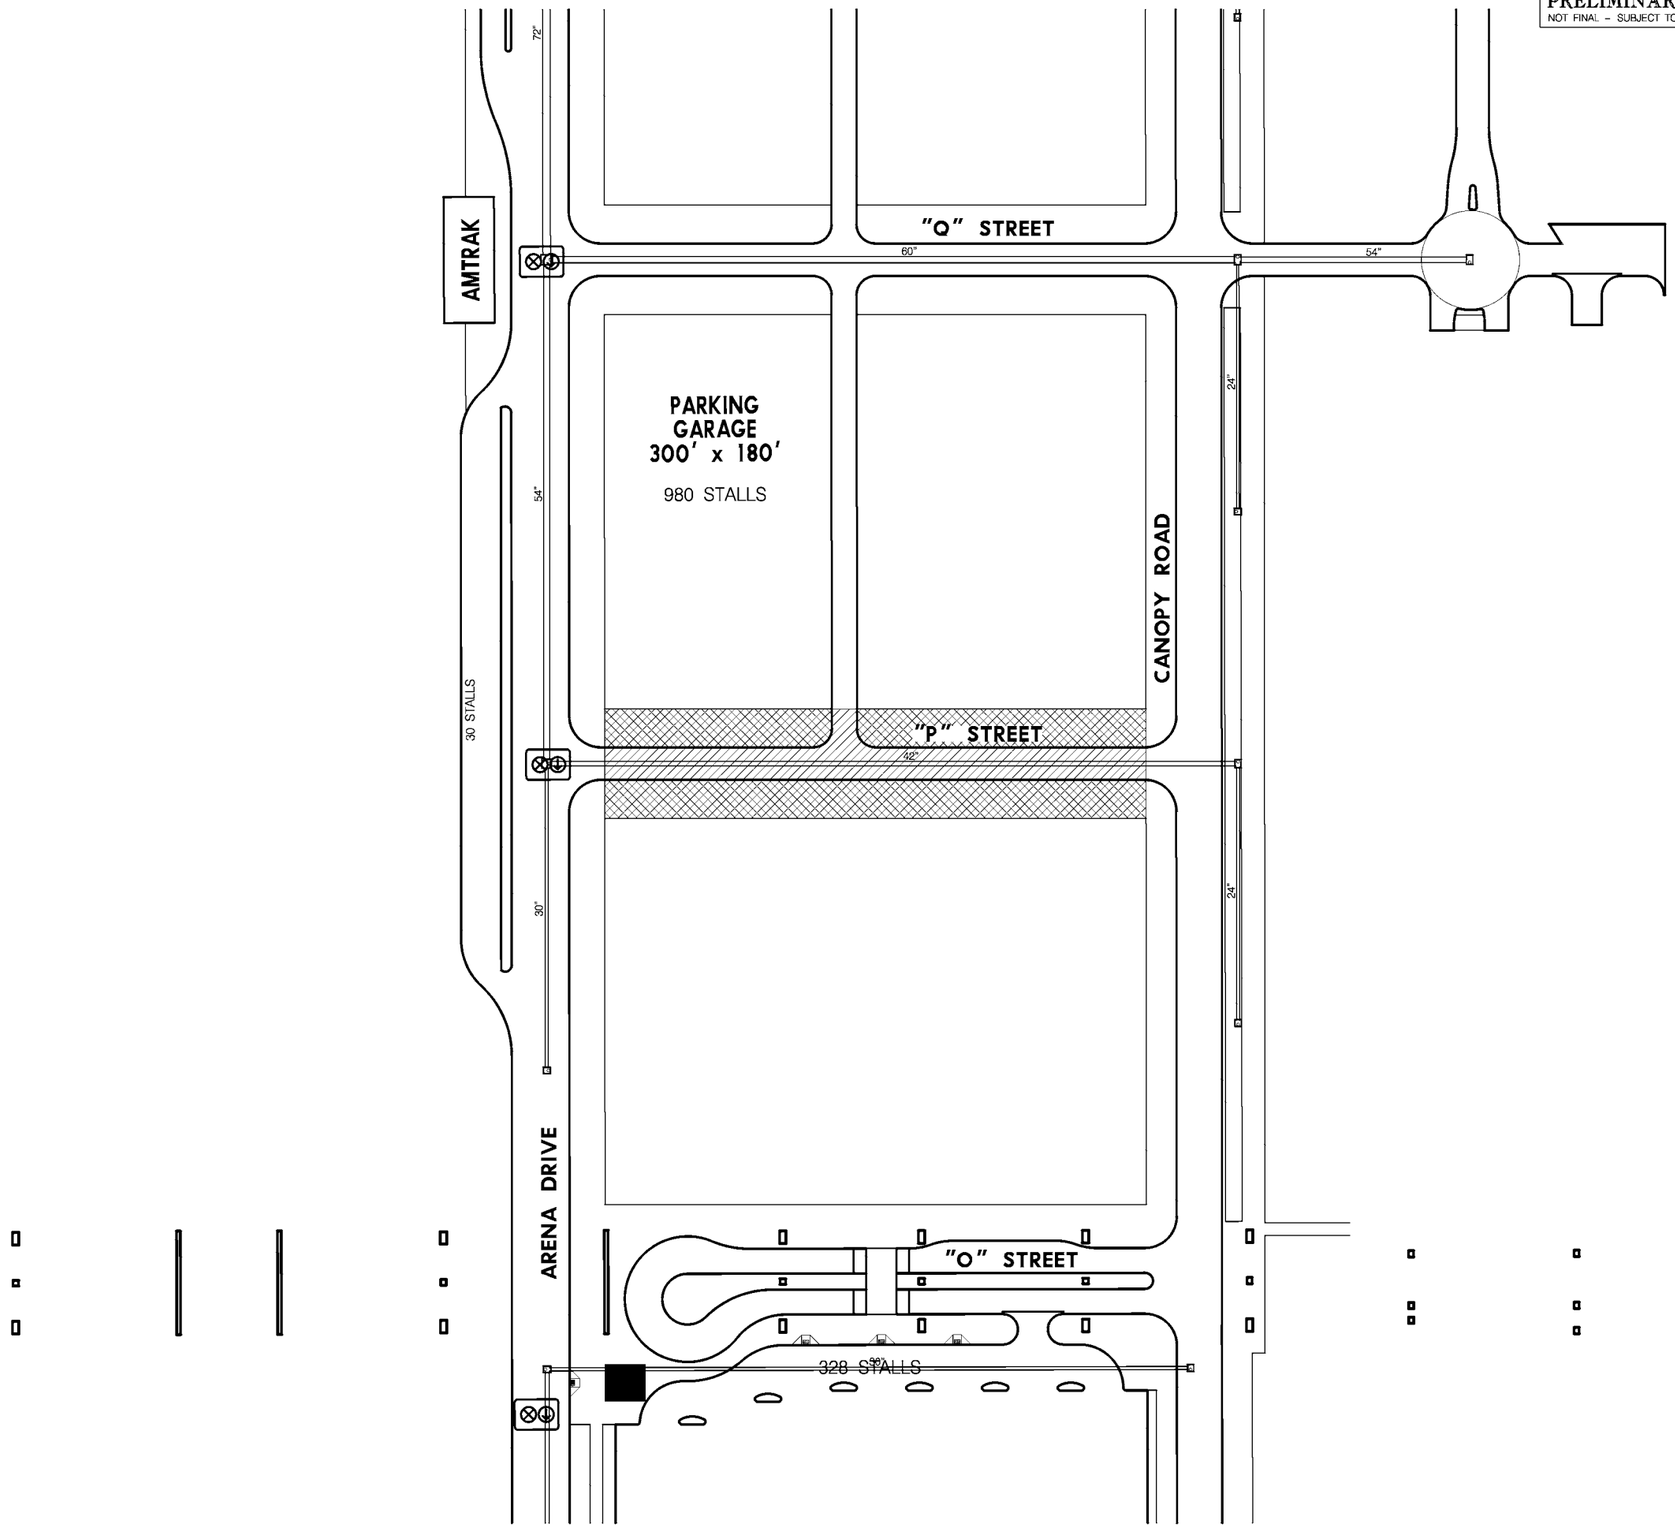

0 60 120

PROJ: West Haymarket TEUP
PEN: West_Haymarket_Label
USER: jwegner
DATE: 12/23/2008
DGN: f:\projects\08-0645_tms\sheets\quantities\08_P Street\080645_P Street_PQR.dgn

PRELIMINARY PLAN
NOT FINAL - SUBJECT TO CHANGE

OLSSON ASSOCIATES
PROJECT NO. 20080645

CITY OF LINCOLN NEBRASKA

PROJECT NO.	SHEET NO.
	16
Date: 12/23/2008	Drawn:
Horz. Scale 1 :	Checked:
	Approved:

PROJ: West Haymarket TEUP
PEN: West_Haymarket_Label
USER: jwegner
DATE: 12/23/2008
DGN: h:\projects\08-0645_tms\sheets\quantities\09_ice center drop off\080645_O Street_PO01.dgn

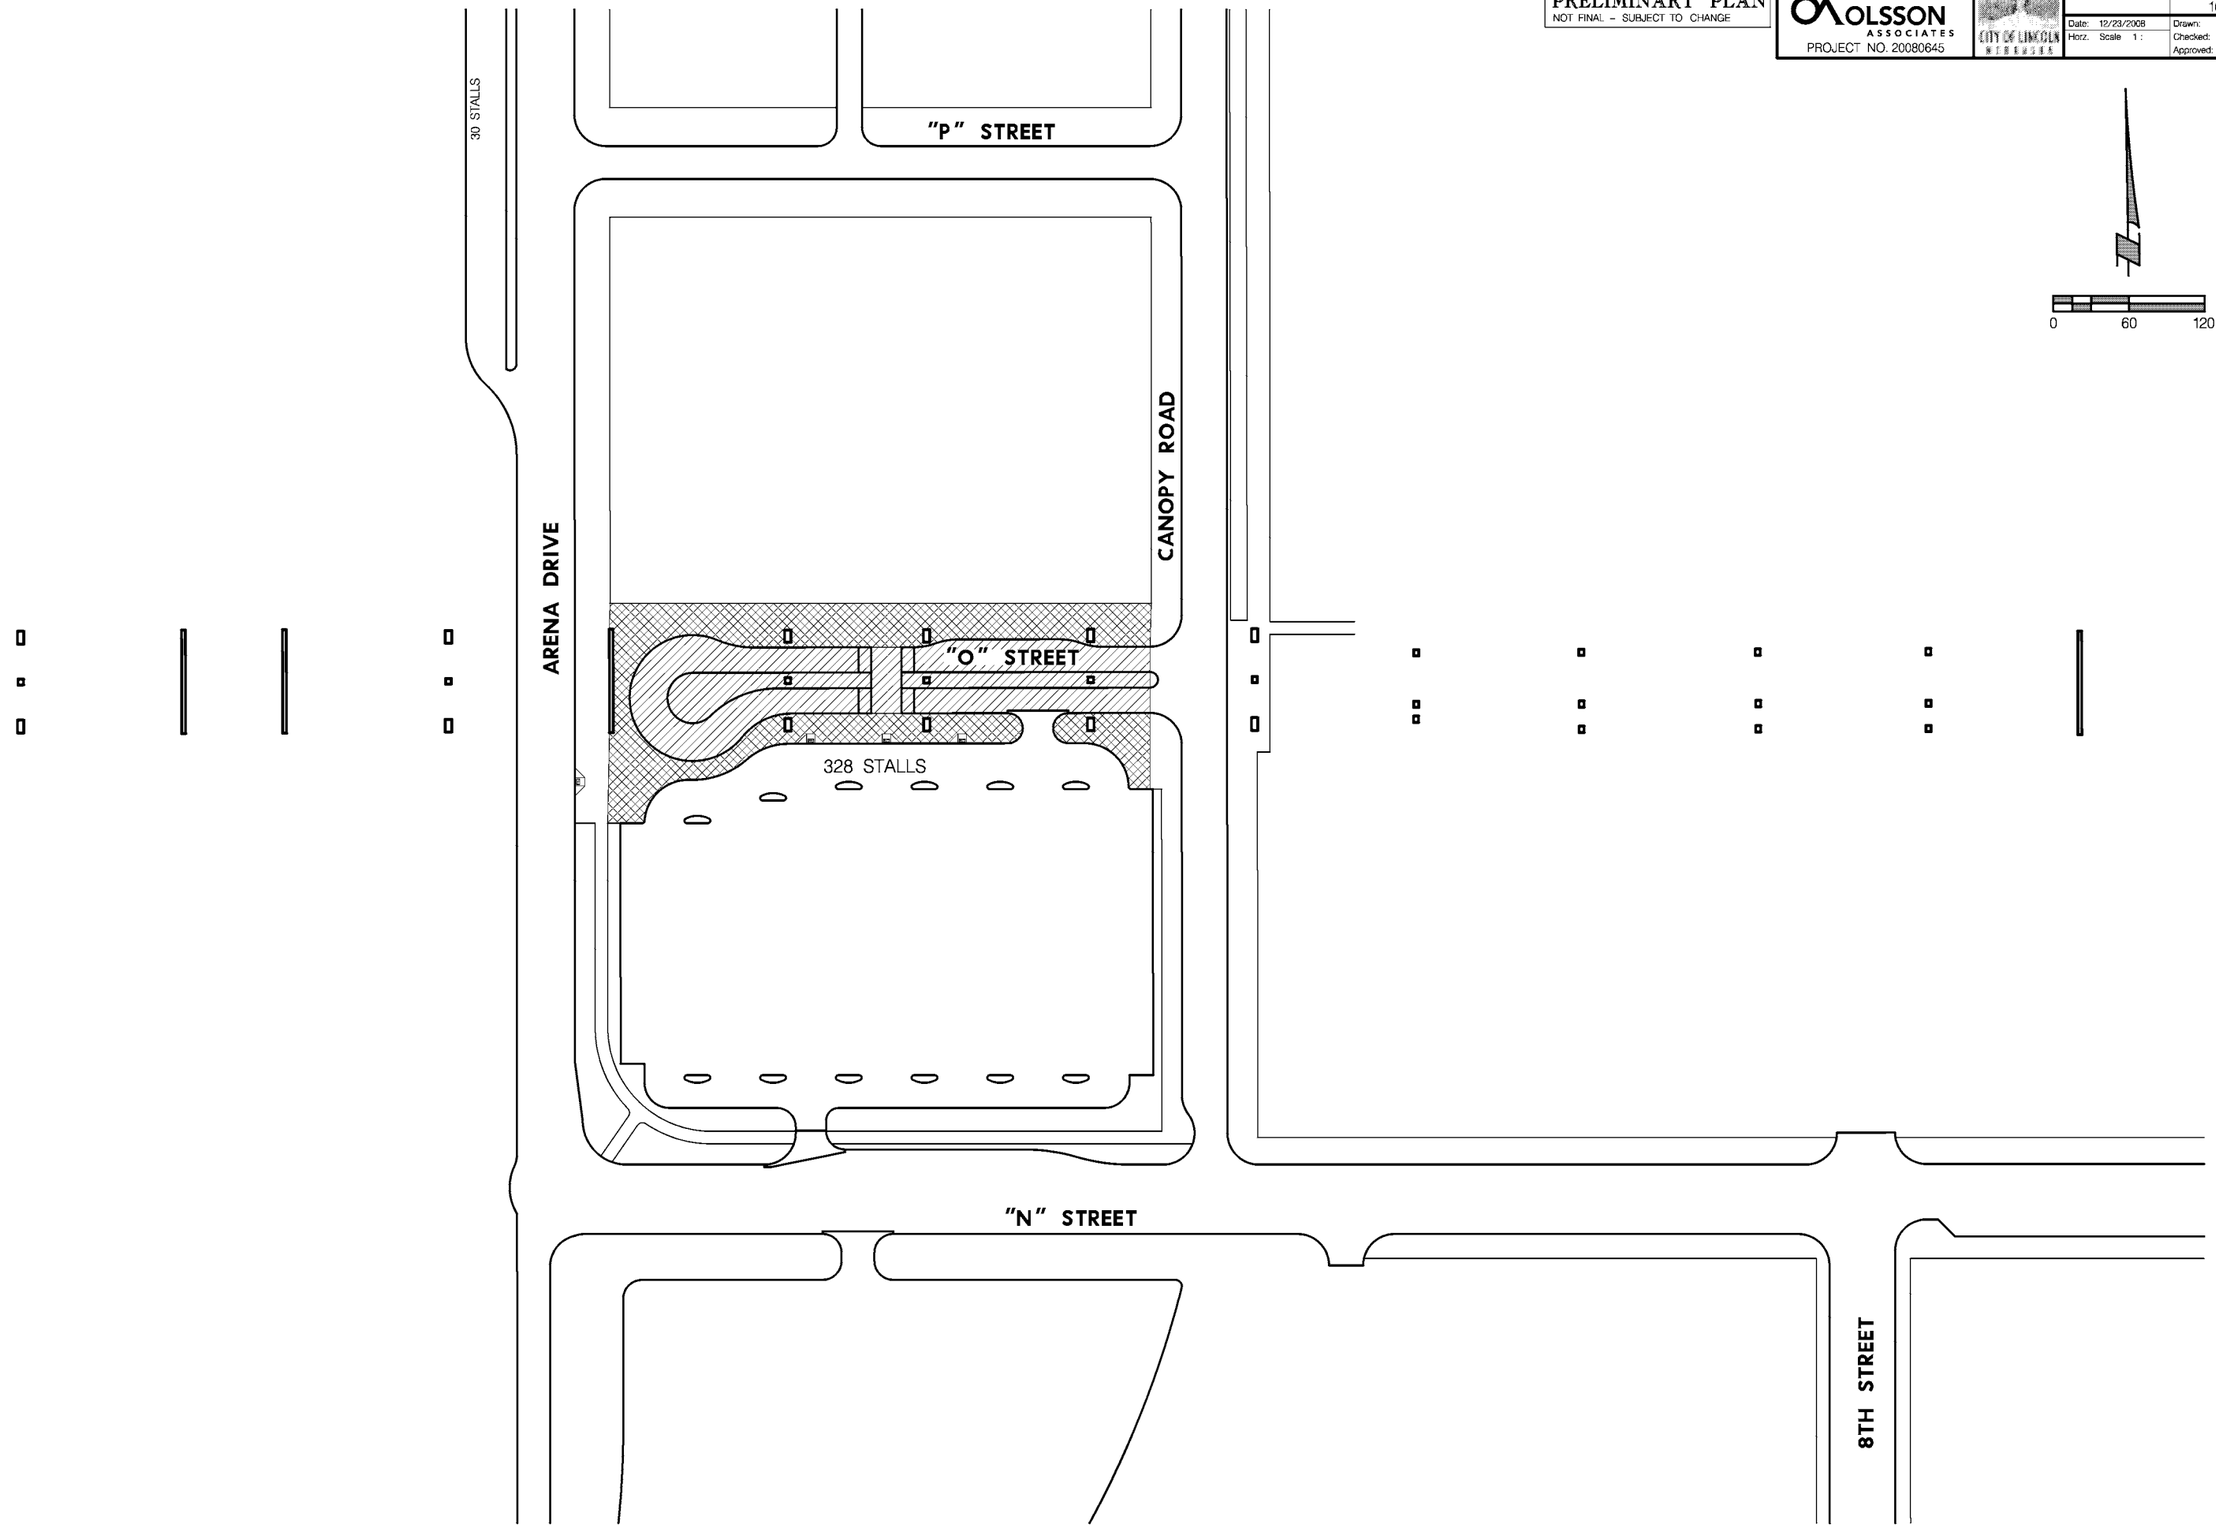

PRELIMINARY PLAN
NOT FINAL - SUBJECT TO CHANGE

OLSSON ASSOCIATES
PROJECT NO. 20080645

CITY OF LINCOLN NEBRASKA

PROJECT NO.	SHEET NO.
	17
Date: 12/23/2008	Drawn:
Horz. Scale 1 :	Checked:
	Approved:

PROJ: West Haymarket TEUP
PEN: West_Haymarket_Label
USER: jwegner
DATE: 12/23/2008
DGN: I:\projects\08-0645_tms\sheets\quantities\10_M and N Street\080645_M and N Street_PC01.dgn

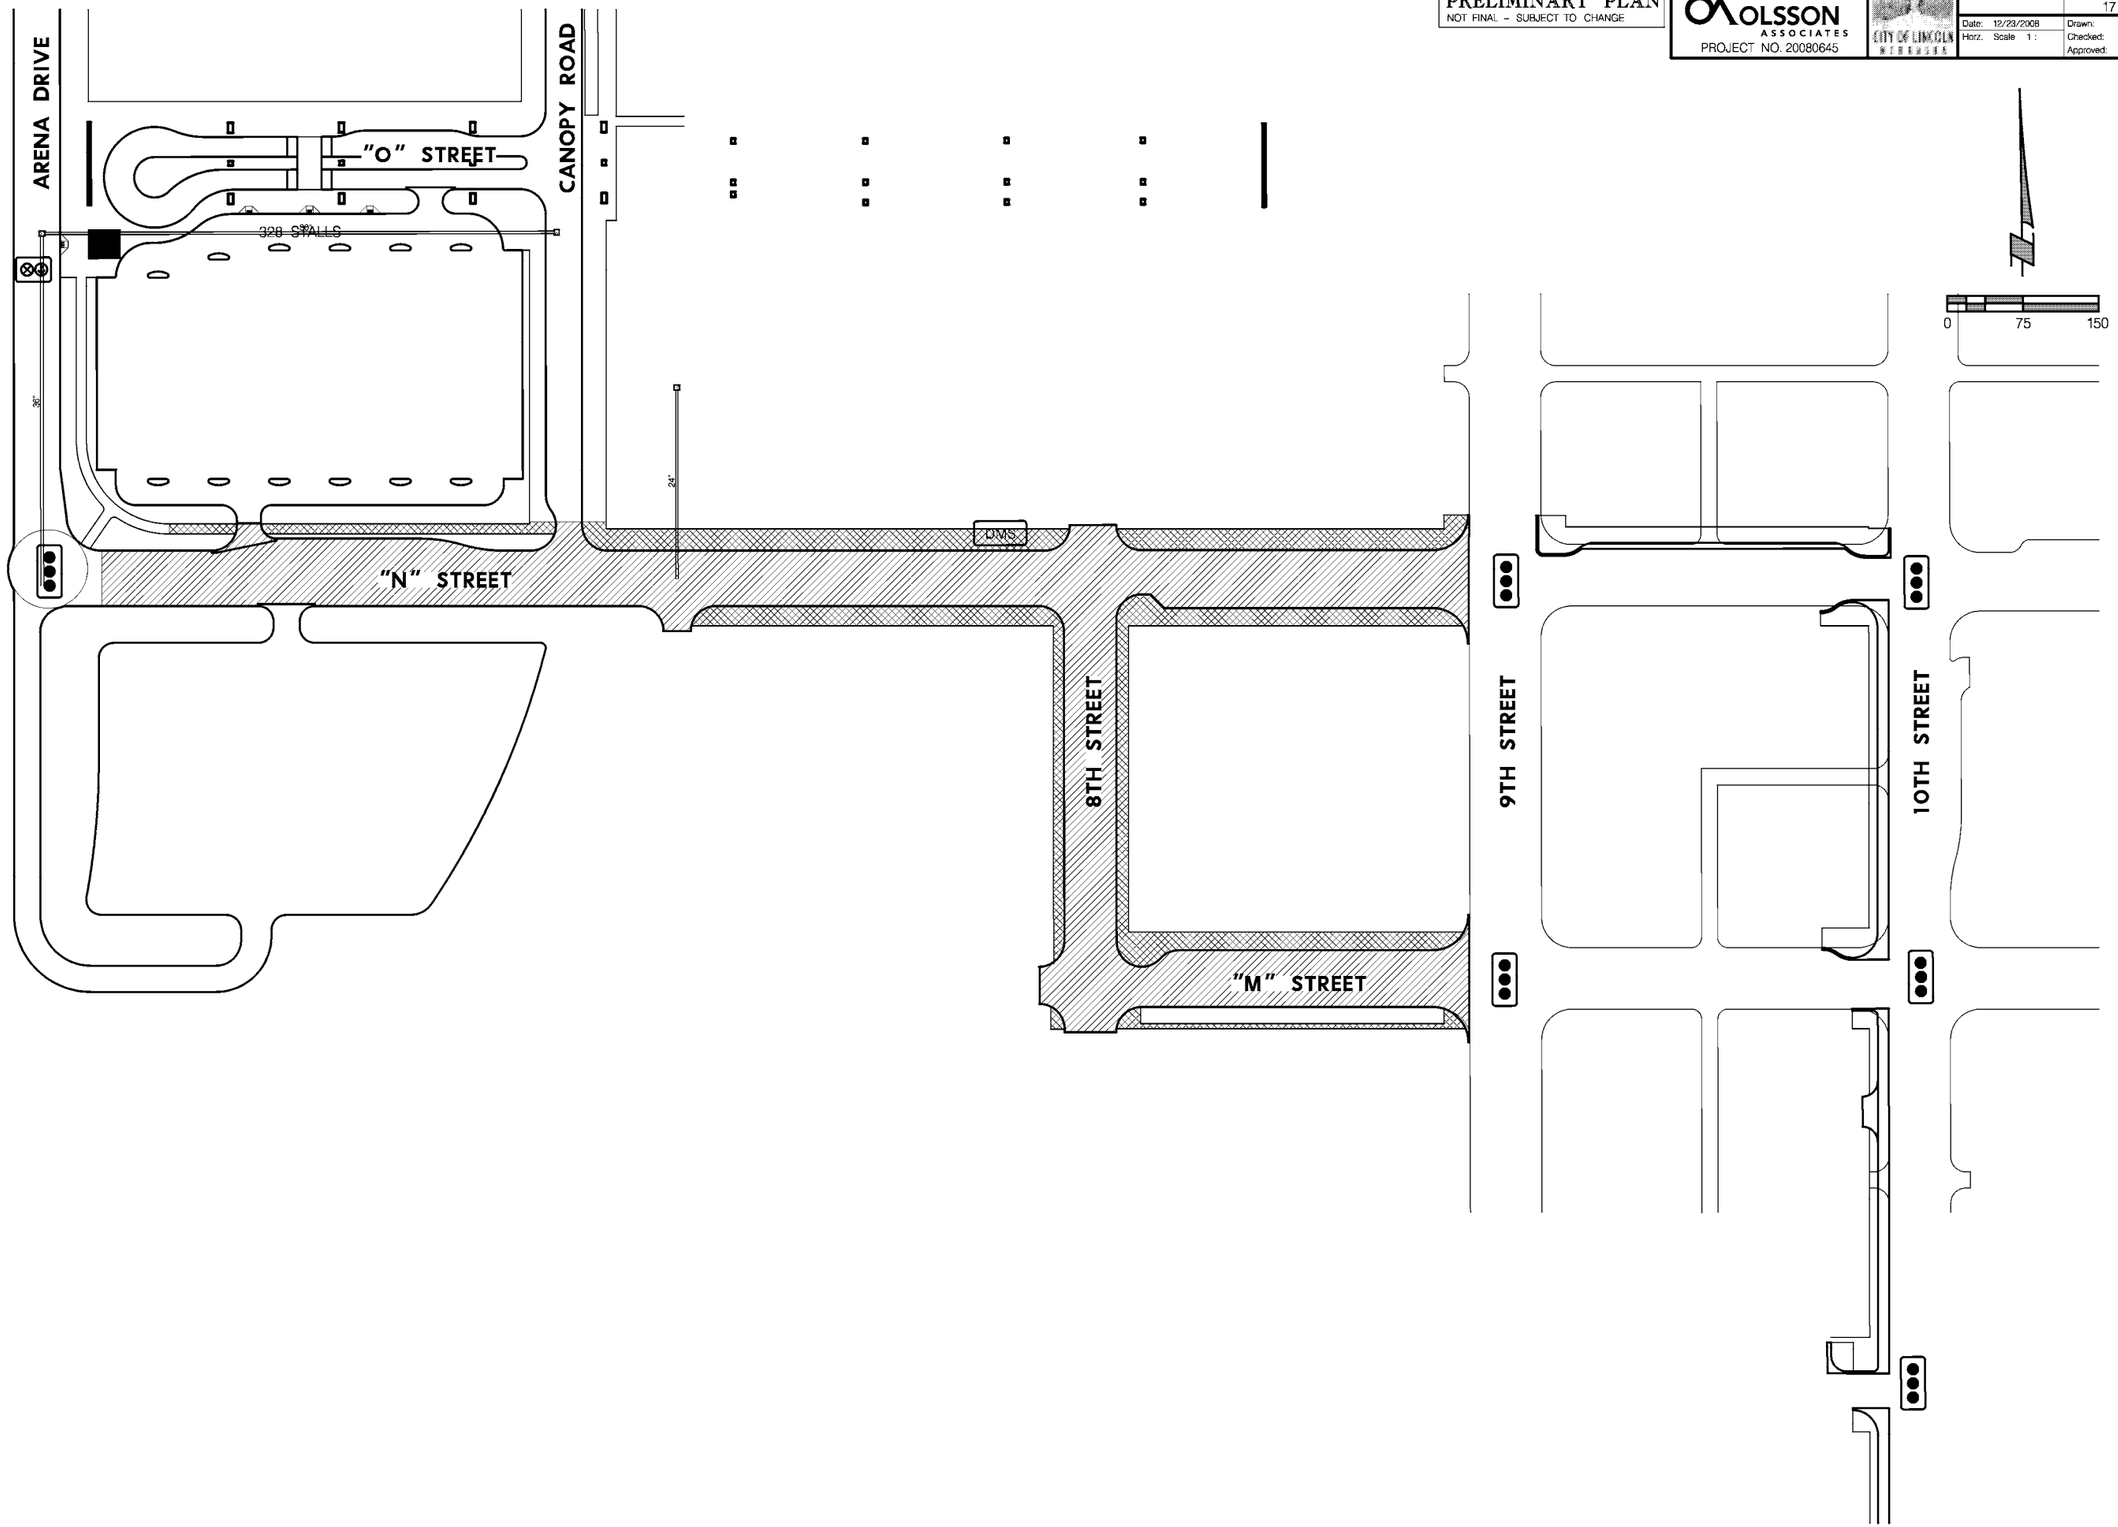

"M" AND "N" STREET ROADWAYS

PRELIMINARY PLAN
NOT FINAL – SUBJECT TO CHANGE

OLSSON ASSOCIATES
PROJECT NO. 20080645

CITY OF LINCOLN NEBRASKA

PROJECT NO.	SHEET NO.
	18
Date: 12/23/2008	Drawn:
Horz. Scale 1 :	Checked:
	Approved:

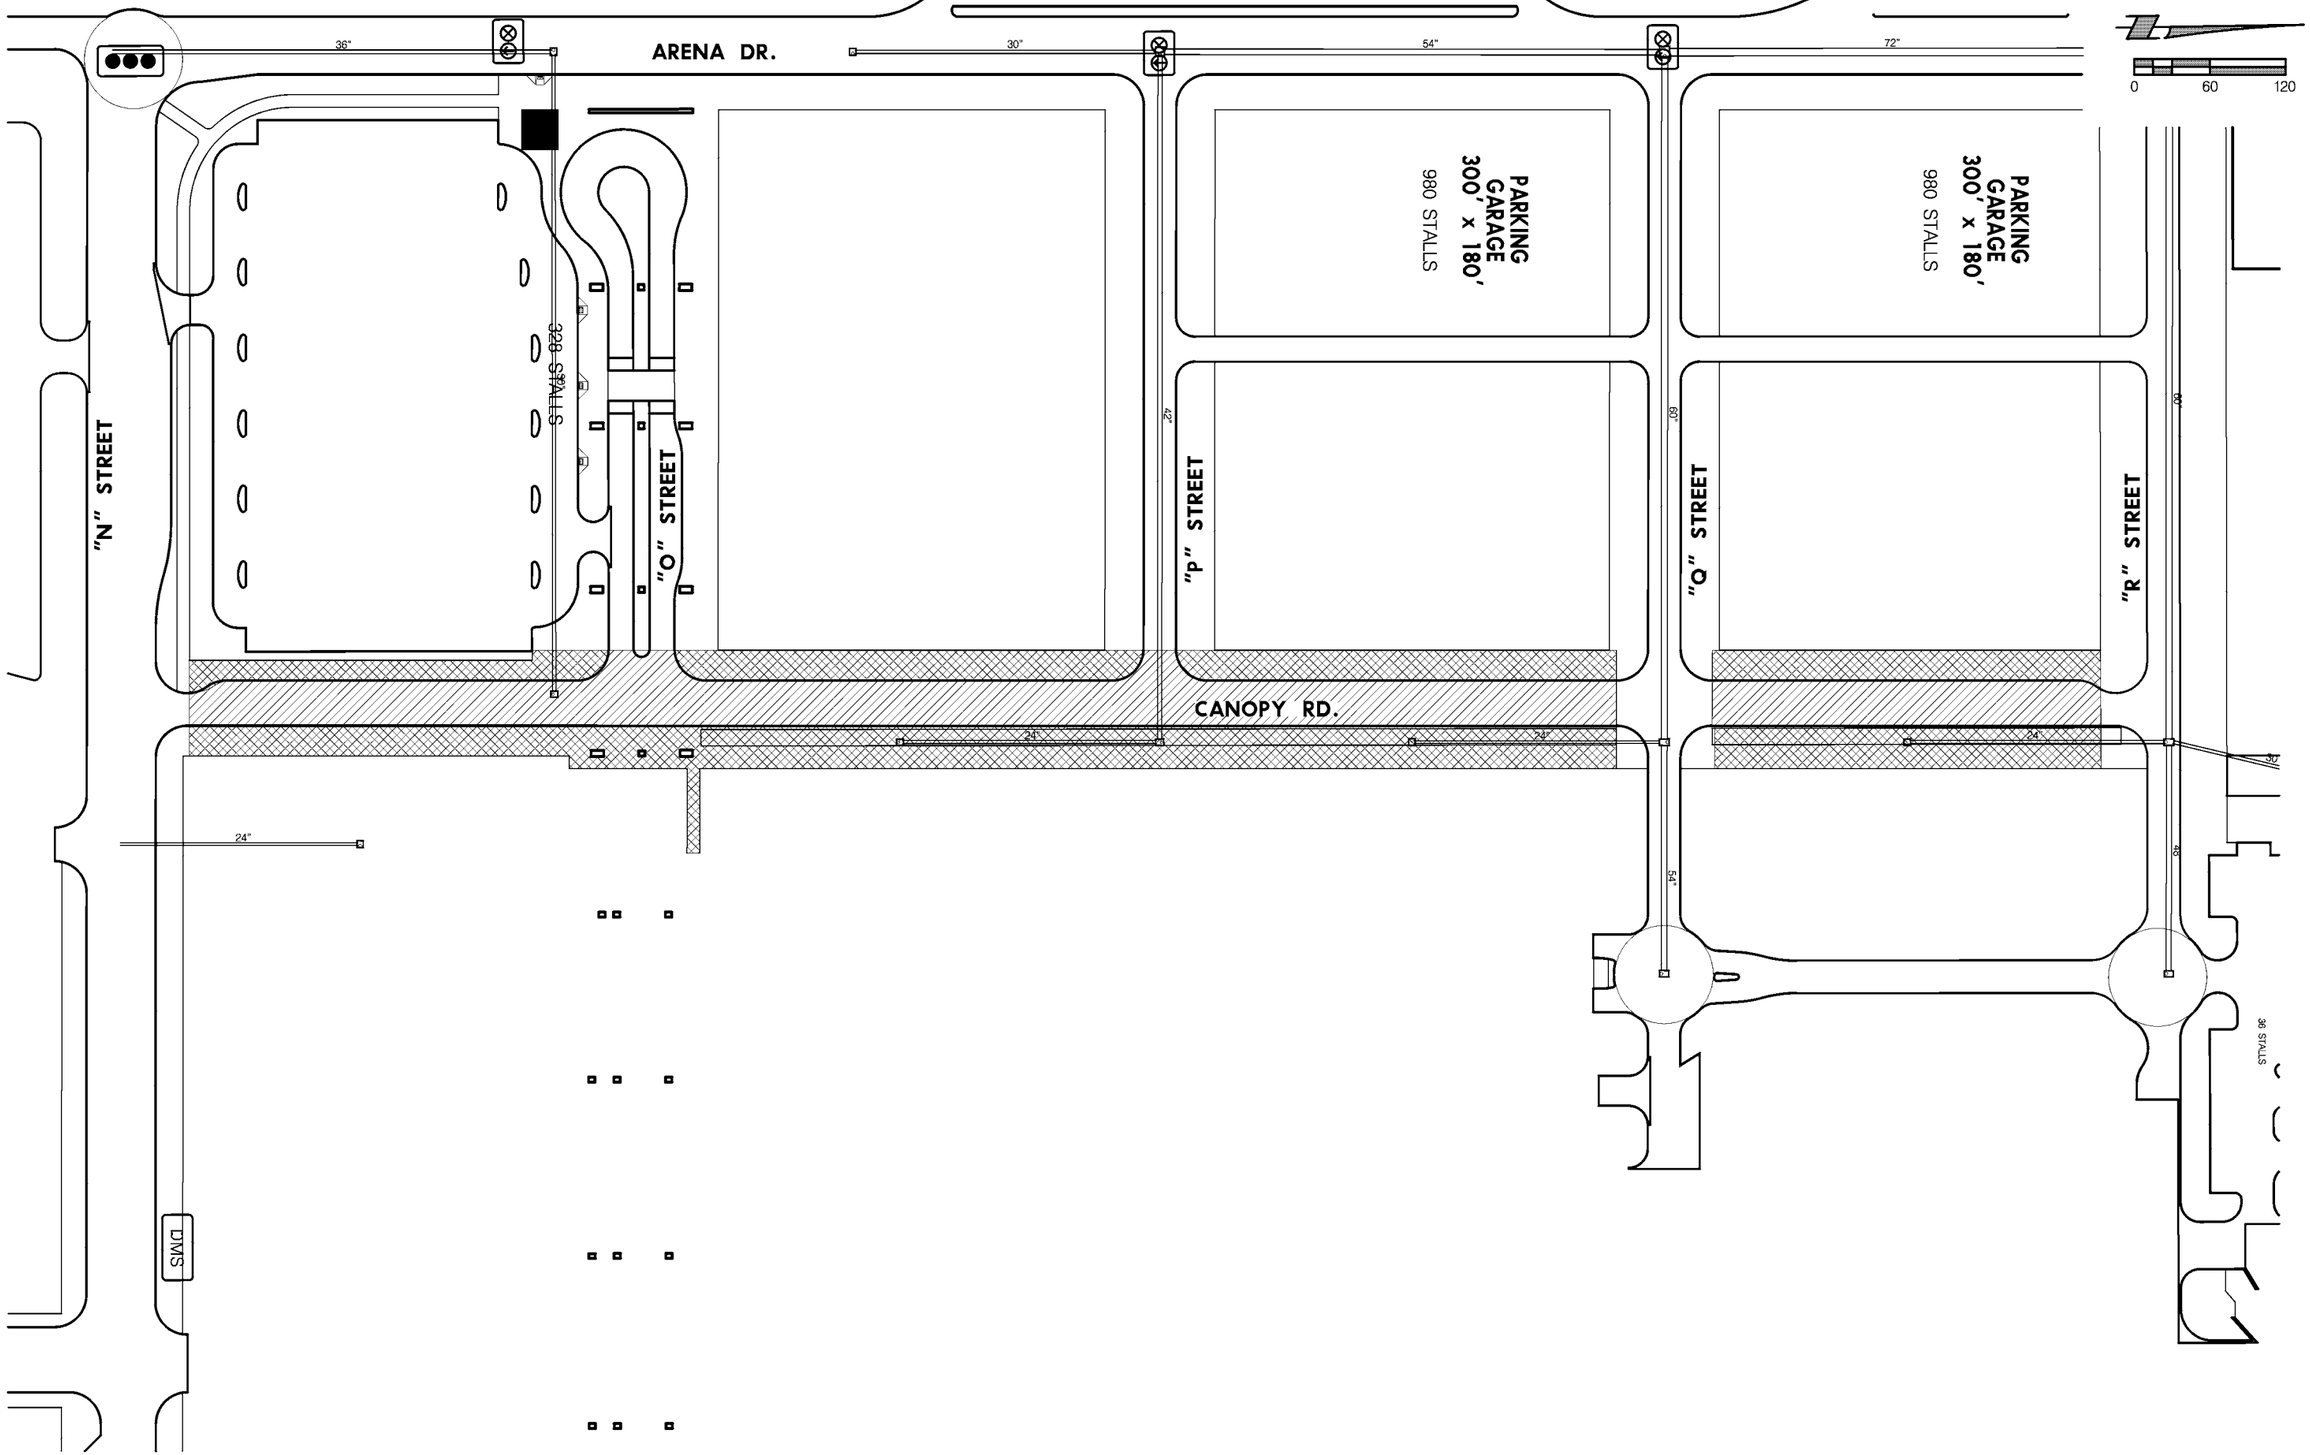

PROJ: West Haymarket TEUP
PEN: West_Haymarket_Label
USER: jweigner
DATE: 12/23/2008
DGN: f:\projects\08-0645_tms\sheets\quantities\11_Canopy Rd\080645_Canopy_PQ01.dgn

PRELIMINARY PLAN
NOT FINAL – SUBJECT TO CHANGE

OLSSON ASSOCIATES
PROJECT NO. 20080645

CITY OF LINCOLN NEBRASKA

PROJECT NO.	SHEET NO.
	19
Date: 12/23/2008	Drawn:
Horz. Scale 1 :	Checked:
	Approved:

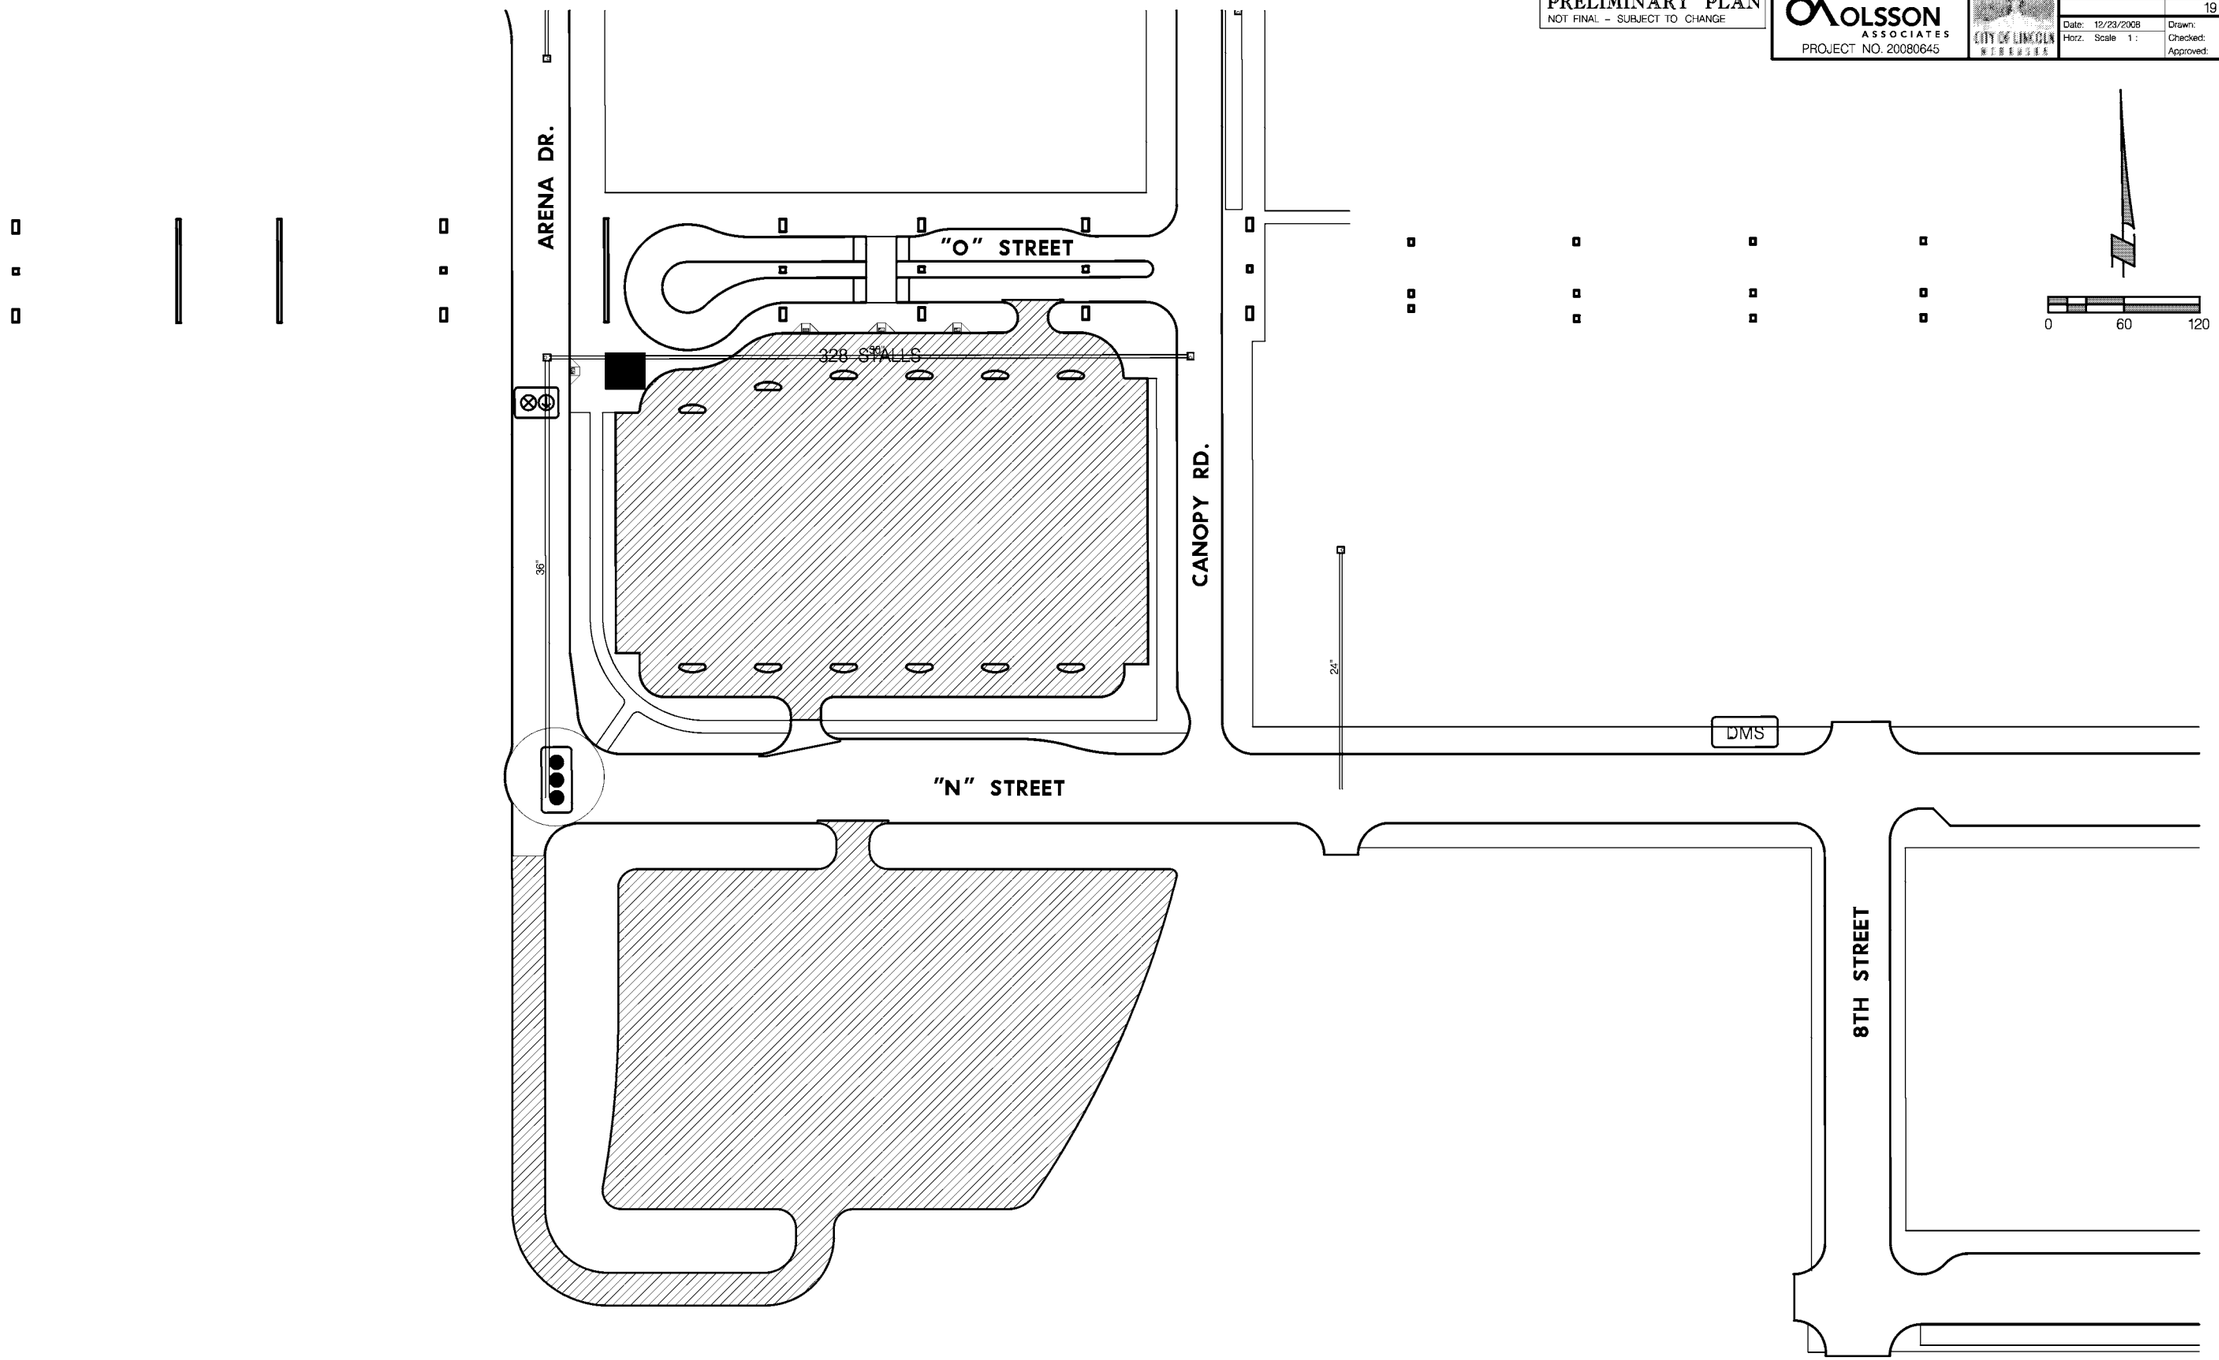

PROJ: West Haymarket TEUP
PEN: West_Haymarket_Label
USER: jwegner
DATE: 12/23/2008
DGN: h:\projects\008-0645_tms\sheets\quantities\12_South Surfaced Parking Lots\082645_Parking Lots_PQ01.dgn

SOUTH SURFACED PARKING LOTS

PRELIMINARY PLAN
NOT FINAL - SUBJECT TO CHANGE

OLSSON ASSOCIATES
PROJECT NO. 20080645

CITY OF LINCOLN NEBRASKA

PROJECT NO.	SHEET NO.
	20
Date: 12/23/2008	Drawn:
Horz. Scale 1 :	Checked:
	Approved:

PROJ: West Haymarket TEUP
PEN: West_Haymarket_Label
USER: jwegner
DATE: 12/23/2008
DGN: I:\projects\08-0645_tms\streets\quantities\13_10th Street\080645_10th Street_PQ01.dgn

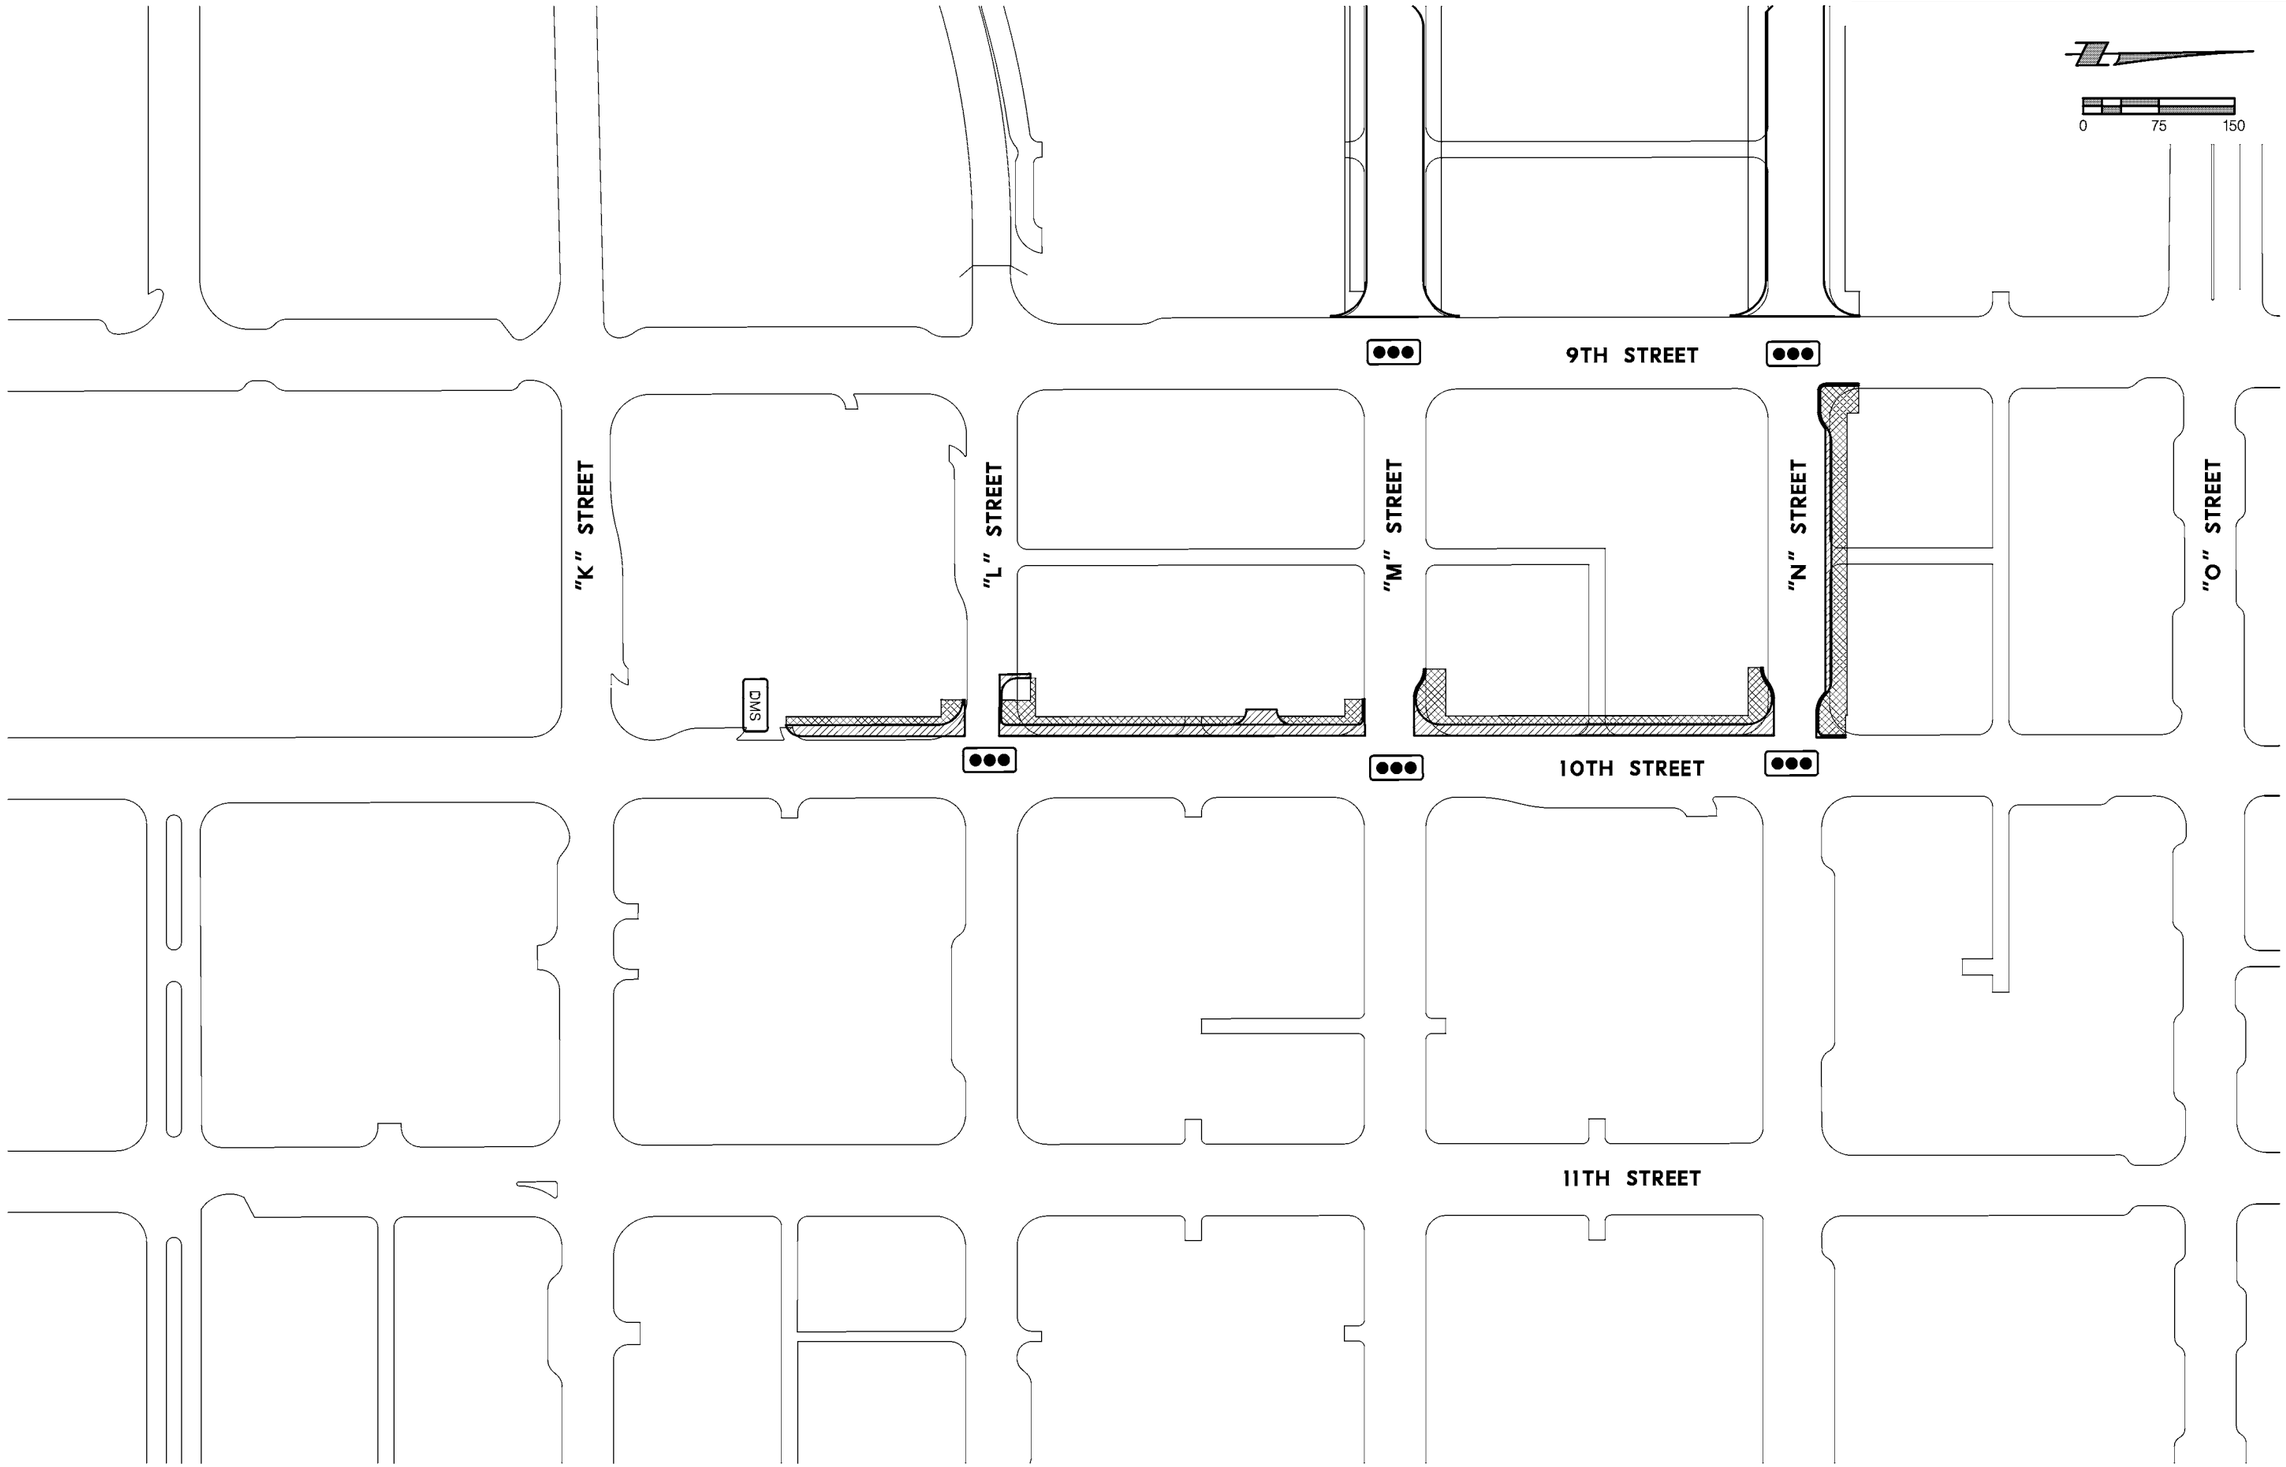

PRELIMINARY PLAN
NOT FINAL – SUBJECT TO CHANGE

OLSSON ASSOCIATES
PROJECT NO. 20080645

CITY OF LINCOLN NEBRASKA

PROJECT NO.	SHEET NO.
	21
Date: 12/23/2008	Drawn:
Horz. Scale 1 :	Checked:
	Approved:

PROJ: West Haymarket TEUP
PEN: West_Haymarket_Label
USER: jwegner
DATE: 12/23/2008
DGN: I:\projects\08-0645_tms\sheets\quantities\14_Haymarket Parking Lot\080645_Haymarket Parking Lot_PQ07.dgn

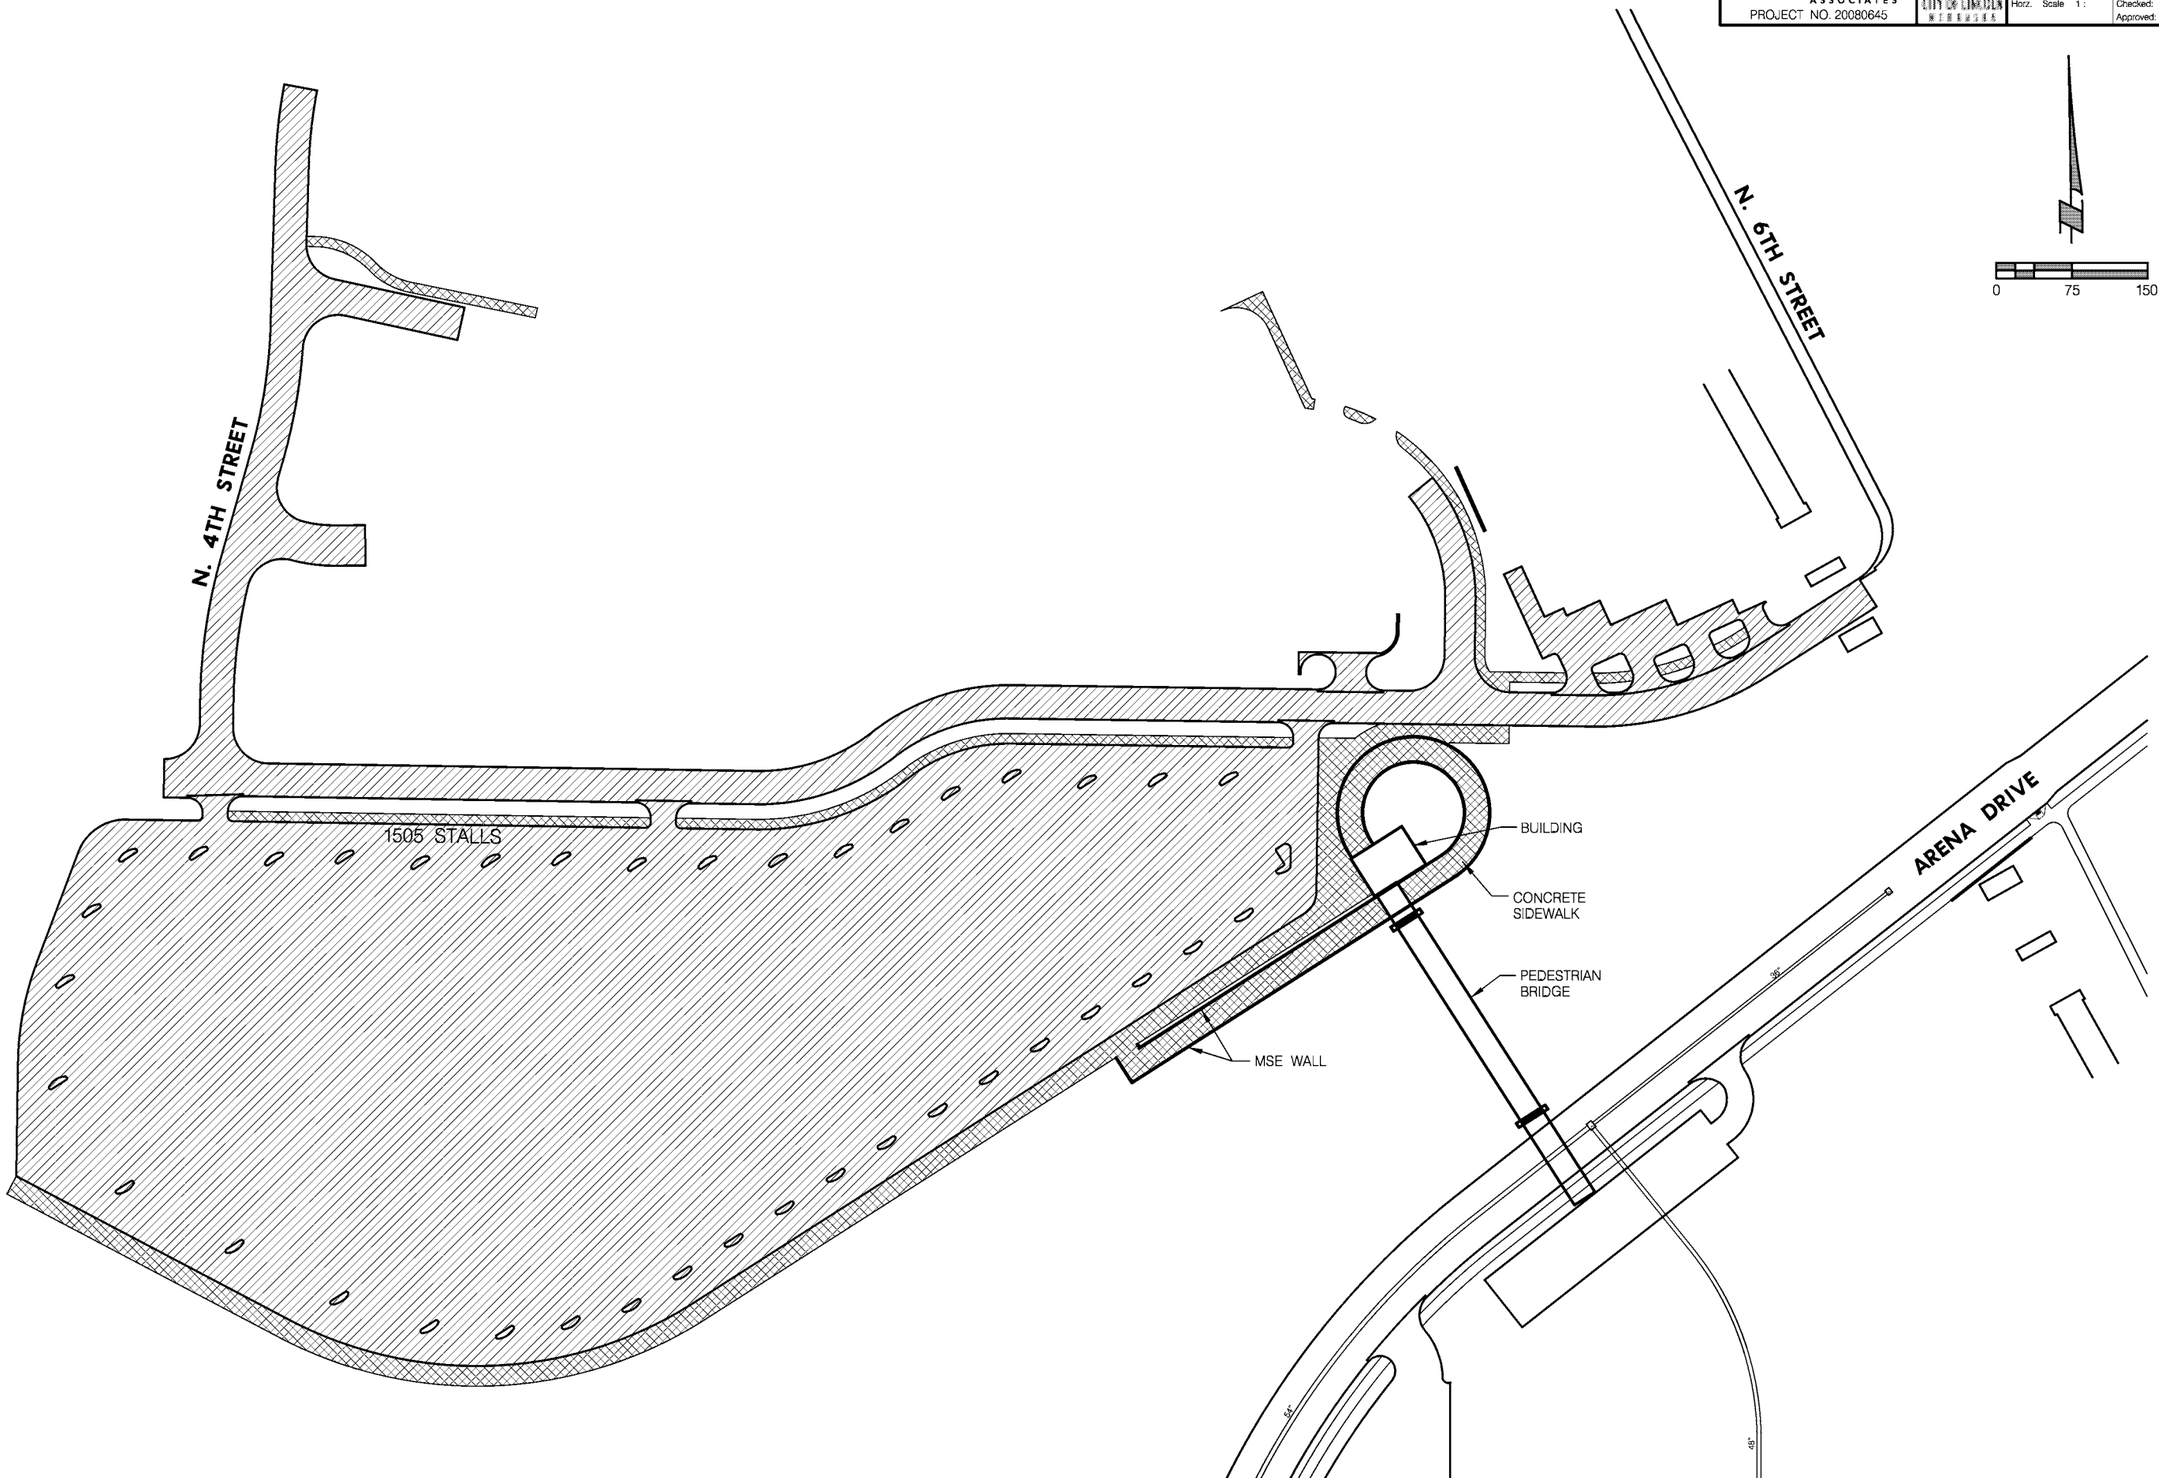

HAYMARKET PARKING LOT