# Highlands Recycling Center

## Conceptual Landscape Plan

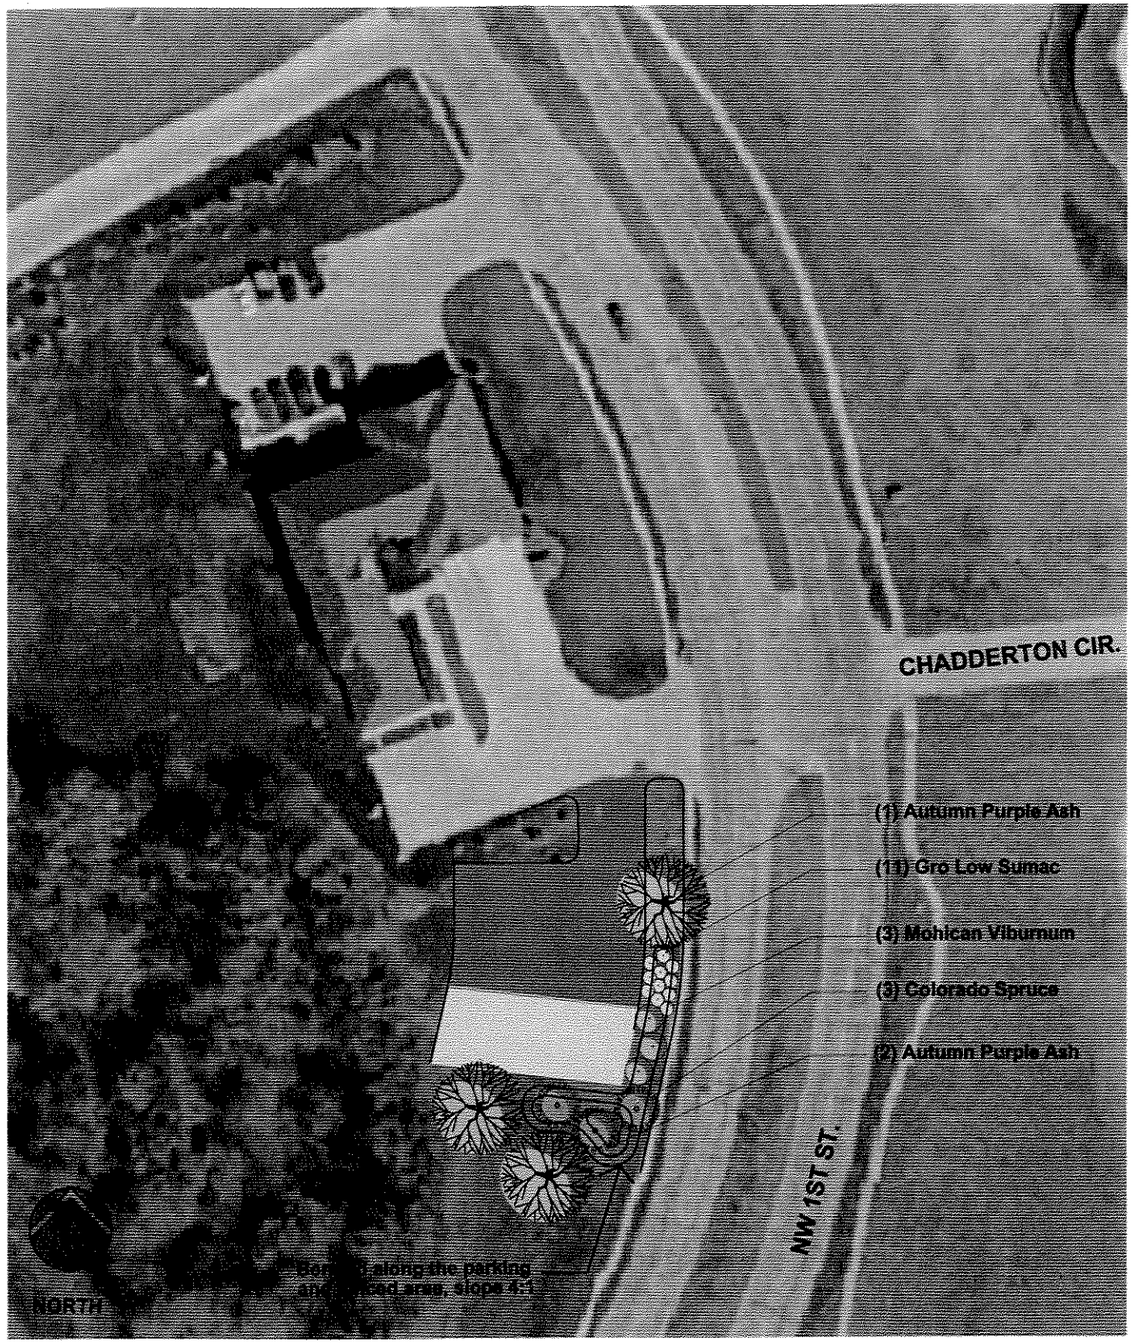


scale 1" = 60'

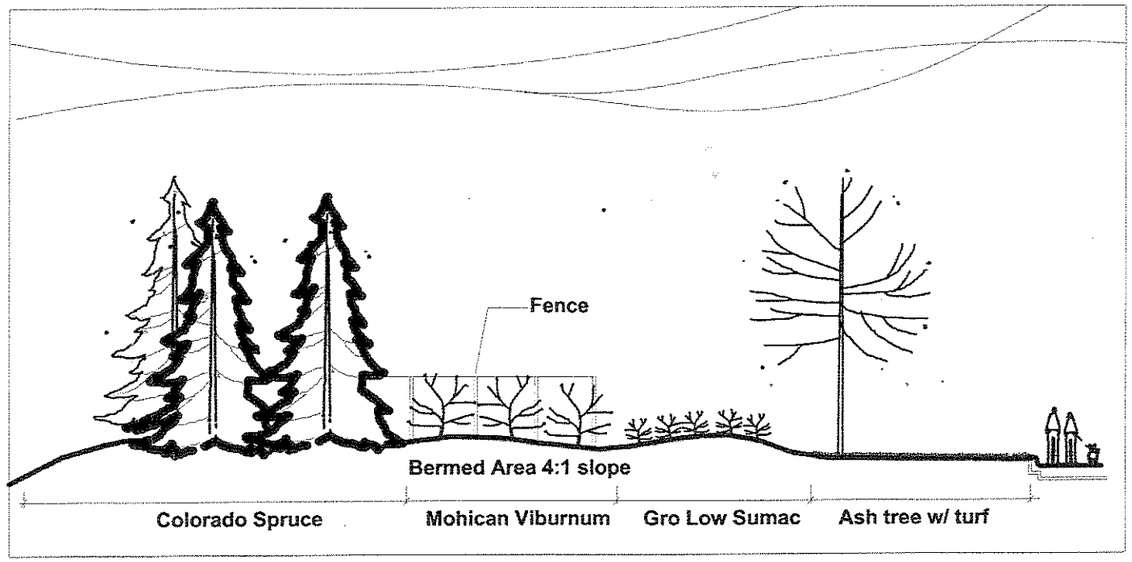


Section/Elevation

**Autumn Purple Ash**
Size: 40' high, 35' wide
Deep Green Foliage,
Purple Fall Color

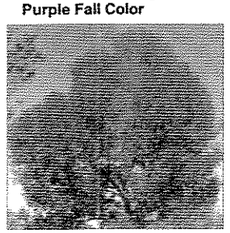

**Colorado Spruce**
Size: 40' high, 20' wide
Steel blue to blue-green

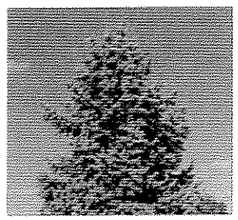

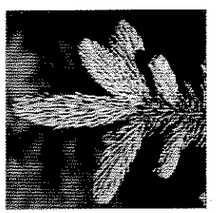

**Mohawk Viburnum**
Size: 6' high, 9' wide
White flowers, red fall color

**Gro Low Sumac**
Size: 2.5' high, 5' wide
Deep Green Foliage,
Orange Fall Color

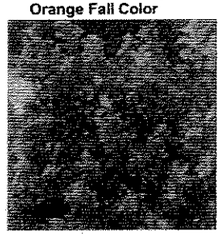

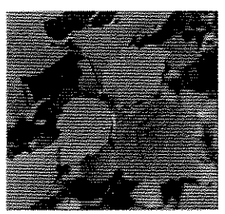

USER: siegjd
DATE: Wednesday, October 06, 2004
DGN: ...\Construction\700949CR01.dgn

| CITY OF LINCOLN NEBRASKA | 700949 | |
|---|---|---|
| | Date: 07-01-04 | Drawn: |
| | Horz. Scale 1: | Checked: |
| | | Approved: |

???-??-???

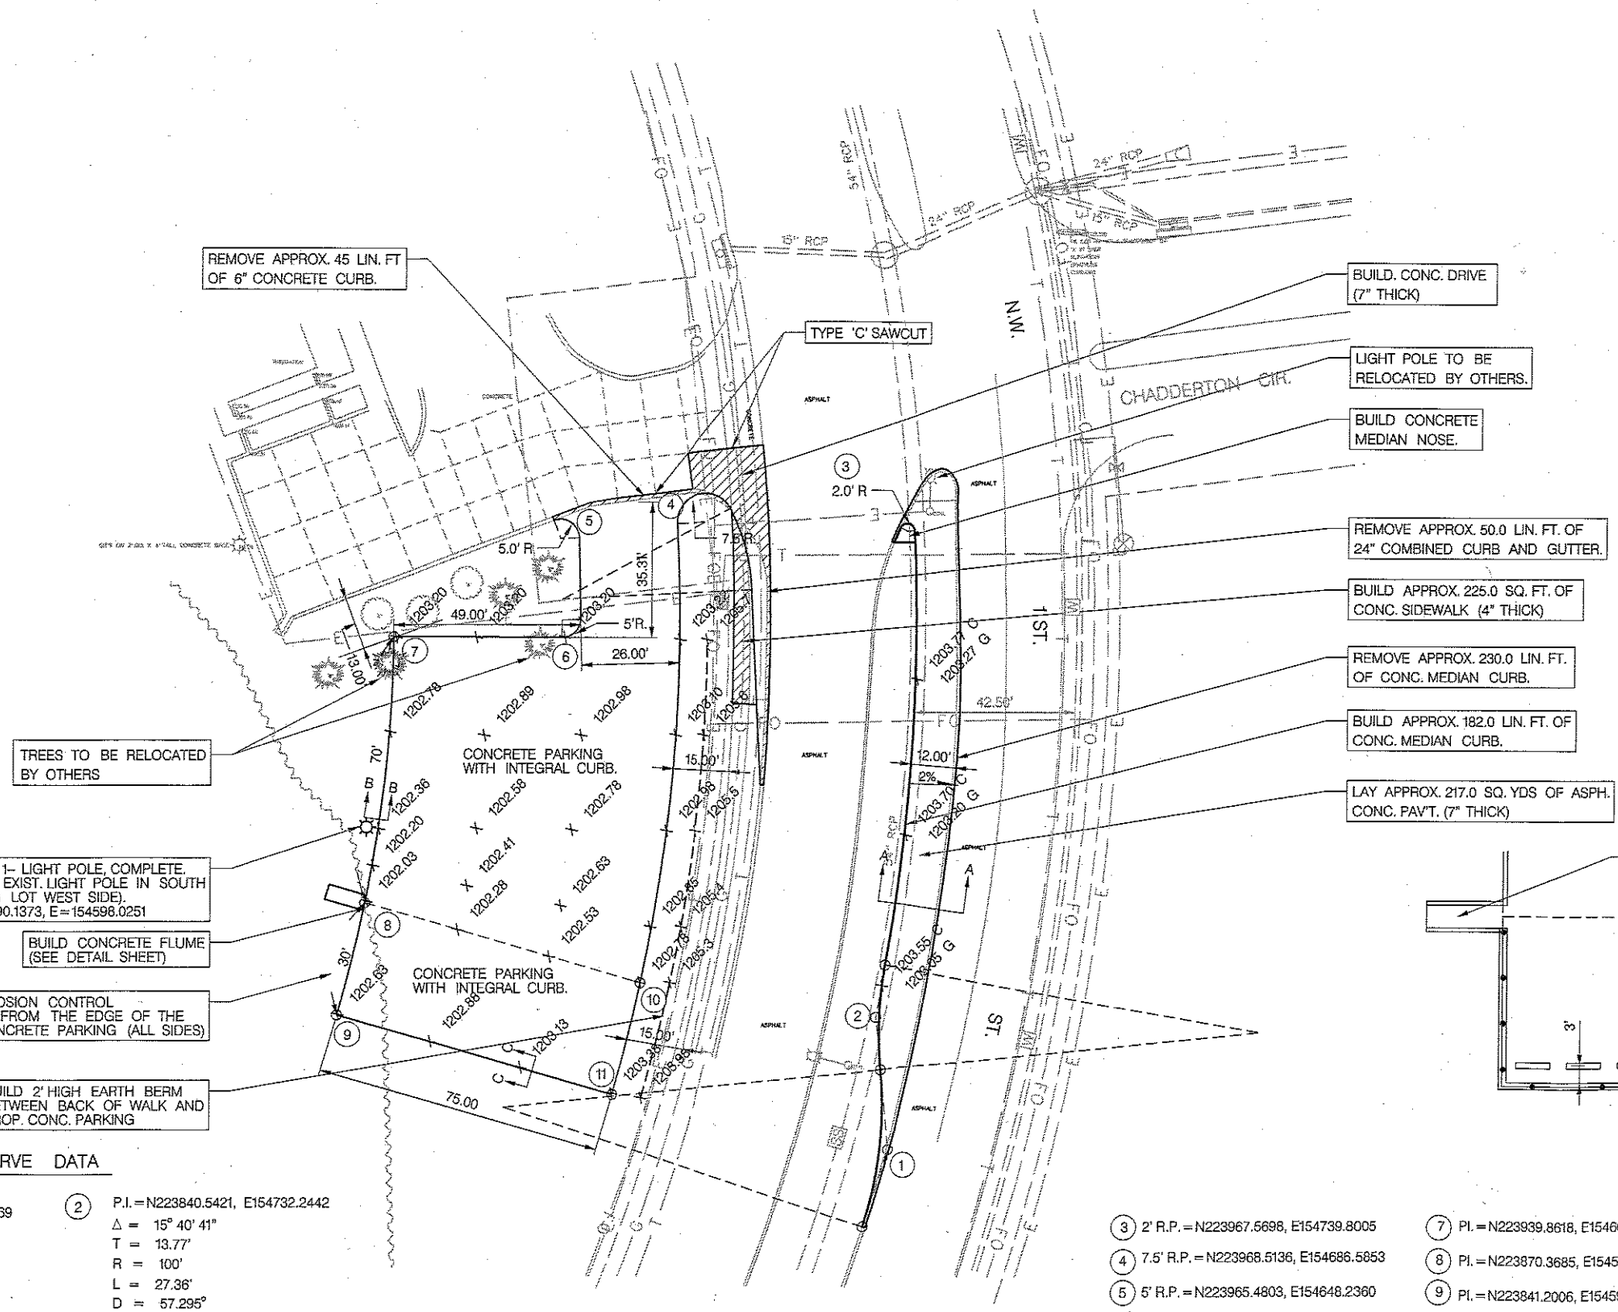


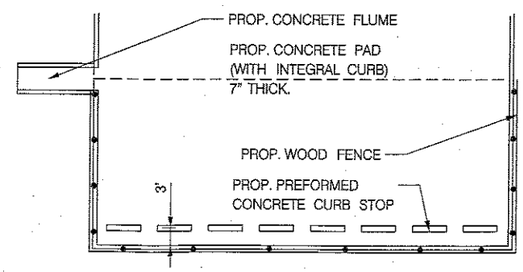


PAD DETAIL
No Scale

## CURVE DATA

(1) P.I.=N223805.9569, E154735.6169
Δ = 23° 41' 57"
T = 20.98'
R = 100'
L = 41.36'
D = 57.295°
M = 40.19'
K = 8.43'
PRC.=N223826.8394, E154733.5804
PC.=N223786.0170, E154729.0881

(2) P.I.=N223840.5421, E154732.2442
Δ = 15° 40' 41"
T = 13.77'
R = 100'
L = 27.36'
D = 57.295°
M = 27.02'
K = 3.72'
PRC.=N223826.8394, E154733.5804
PC.=N223854.0961, E154734.6605

(3) 2' R.P.=N223967.5698, E154739.8005
(4) 7.5' R.P.=N223968.5136, E154686.5853
(5) 5' R.P.=N223965.4803, E154648.2360
(6) 5' R.P.=N223944.2335, E154648.8212
(7) PI.=N223939.8618, E154604.8459
(8) PI.=N223870.3685, E154597.7214
(9) PI.=N223841.2006, E154590.5968
(10) PI.=N223849.5259, E154669.9876
(11) PI.=N223820.4166, E154662.6594

LEGEND

PAVEMENT & SIDEWALK REMOVAL (INCLUDES CURB & GUTTER)

PROFESSIONAL CIVIL ENGINEER
KENT E. EVANS
E-9875
STATE OF NEBRASKA

???-??-???