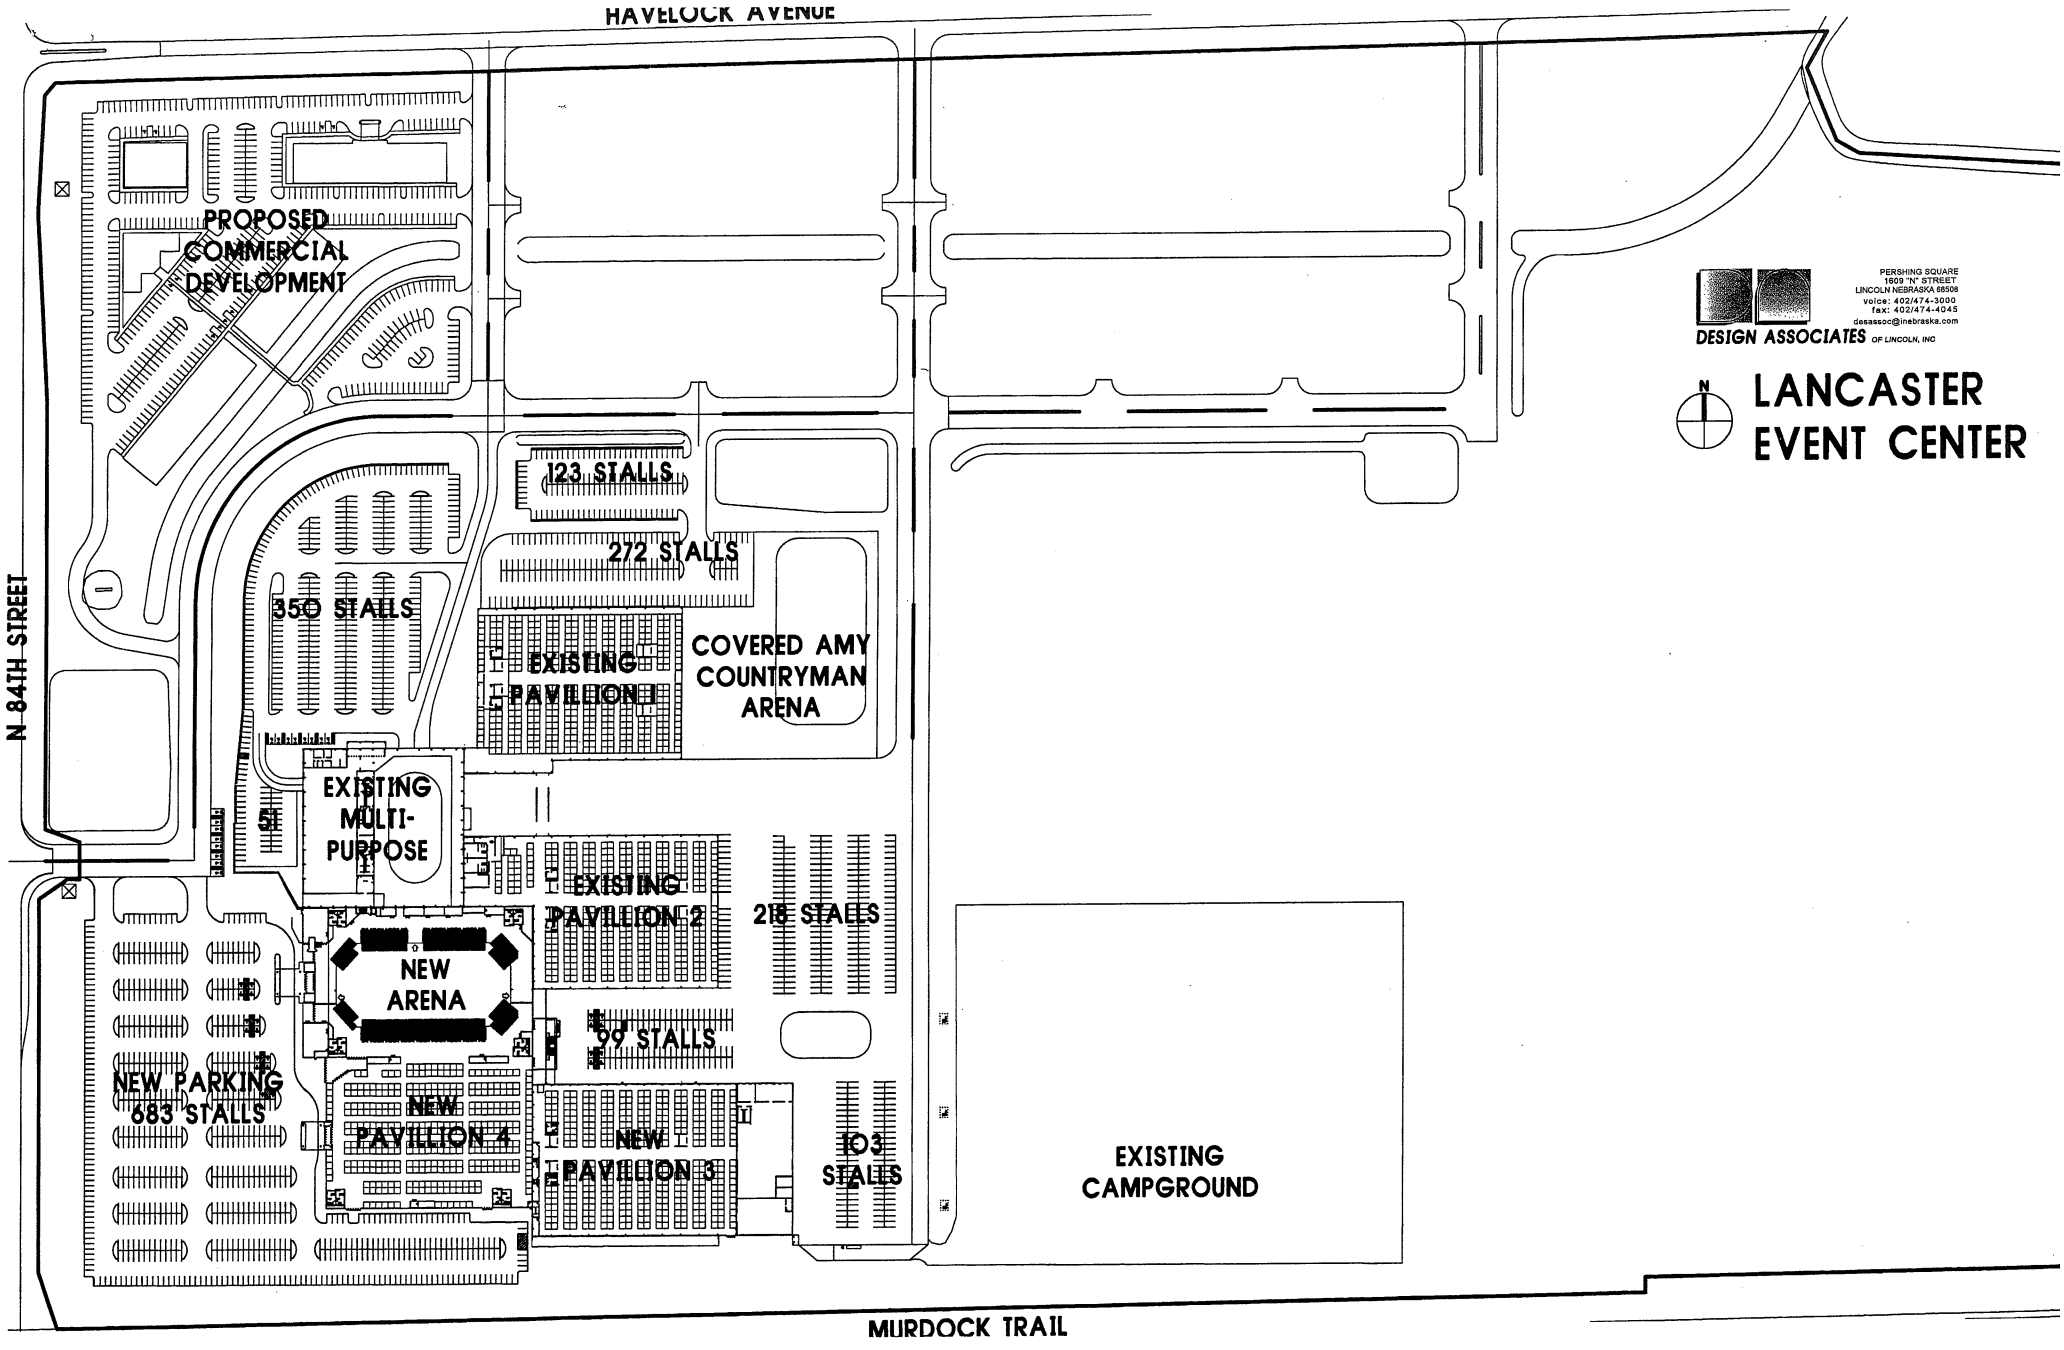
HAVELOCK AVENUE
PROPOSED COMMERCIAL DEVELOPMENT
N 84TH STREET
350 STALLS
123 STALLS
272 STALLS
EXISTING PAVILION 1
COVERED AMY COUNTRYMAN ARENA
EXISTING MULTI-PURPOSE
51
EXISTING PAVILION 2
218 STALLS
NEW ARENA
90 STALLS
NEW PARKING 683 STALLS
NEW PAVILION 4
NEW PAVILION 3
103 STALLS
EXISTING CAMPGROUND
MURDOCK TRAIL
PERSHING SQUARE
1609 "N" STREET
LINCOLN NEBRASKA 68508
voice: 402/474-3000
fax: 402/474-4045
desassoc@inebraska.com
DESIGN ASSOCIATES OF LINCOLN, INC
N
LANCASTER EVENT CENTER

DESIGN ASSOCIATES OF LINCOLN, INC
PERSHING SQUARE
1609 "N" STREET
LINCOLN NEBRASKA 68508
voice: 402/474-3000
fax: 402/474-4045
desassoc@inebraska.com

LANCASTER EVENT CENTER

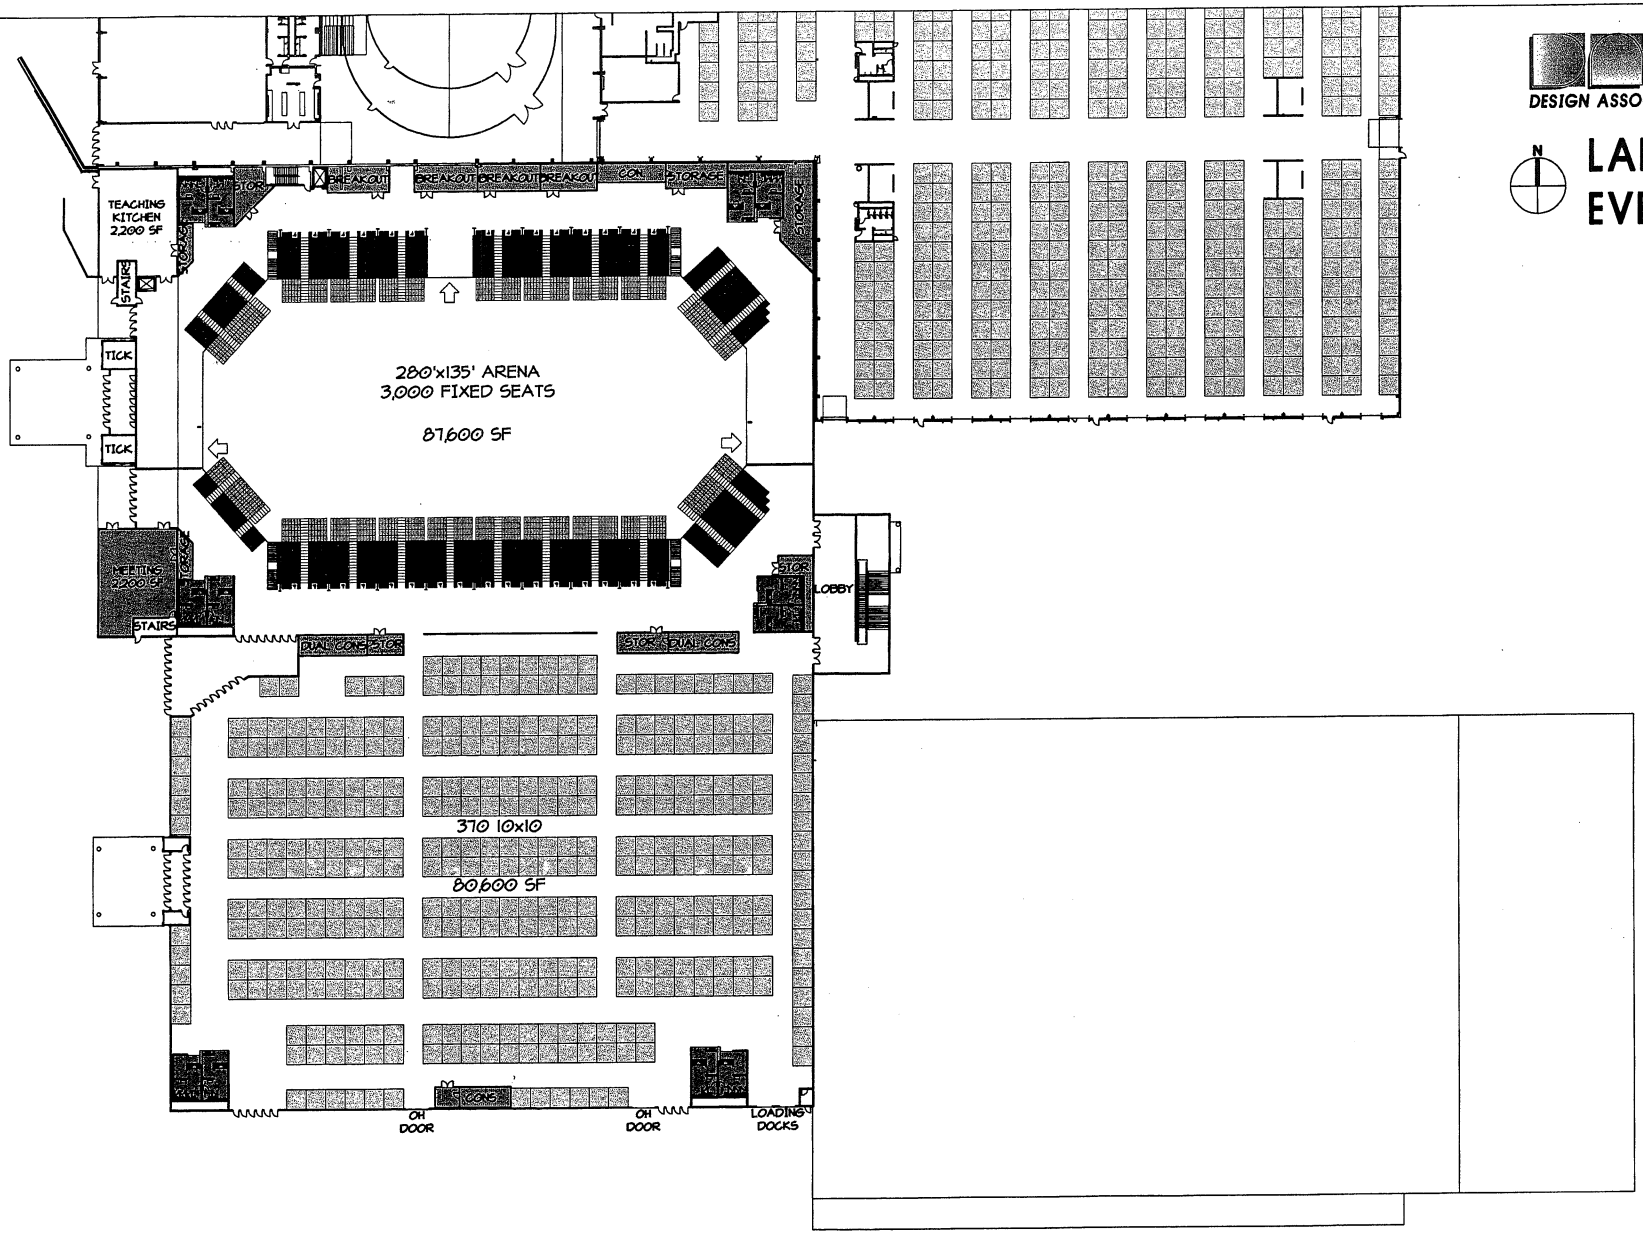

DESIGN ASSOCIATES OF LINCOLN, INC
PERSHING SQUARE
1609 "N" STREET
LINCOLN NEBRASKA 68508
voice: 402/474-3000
fax: 402/474-4045
desassoc@inebraska.com
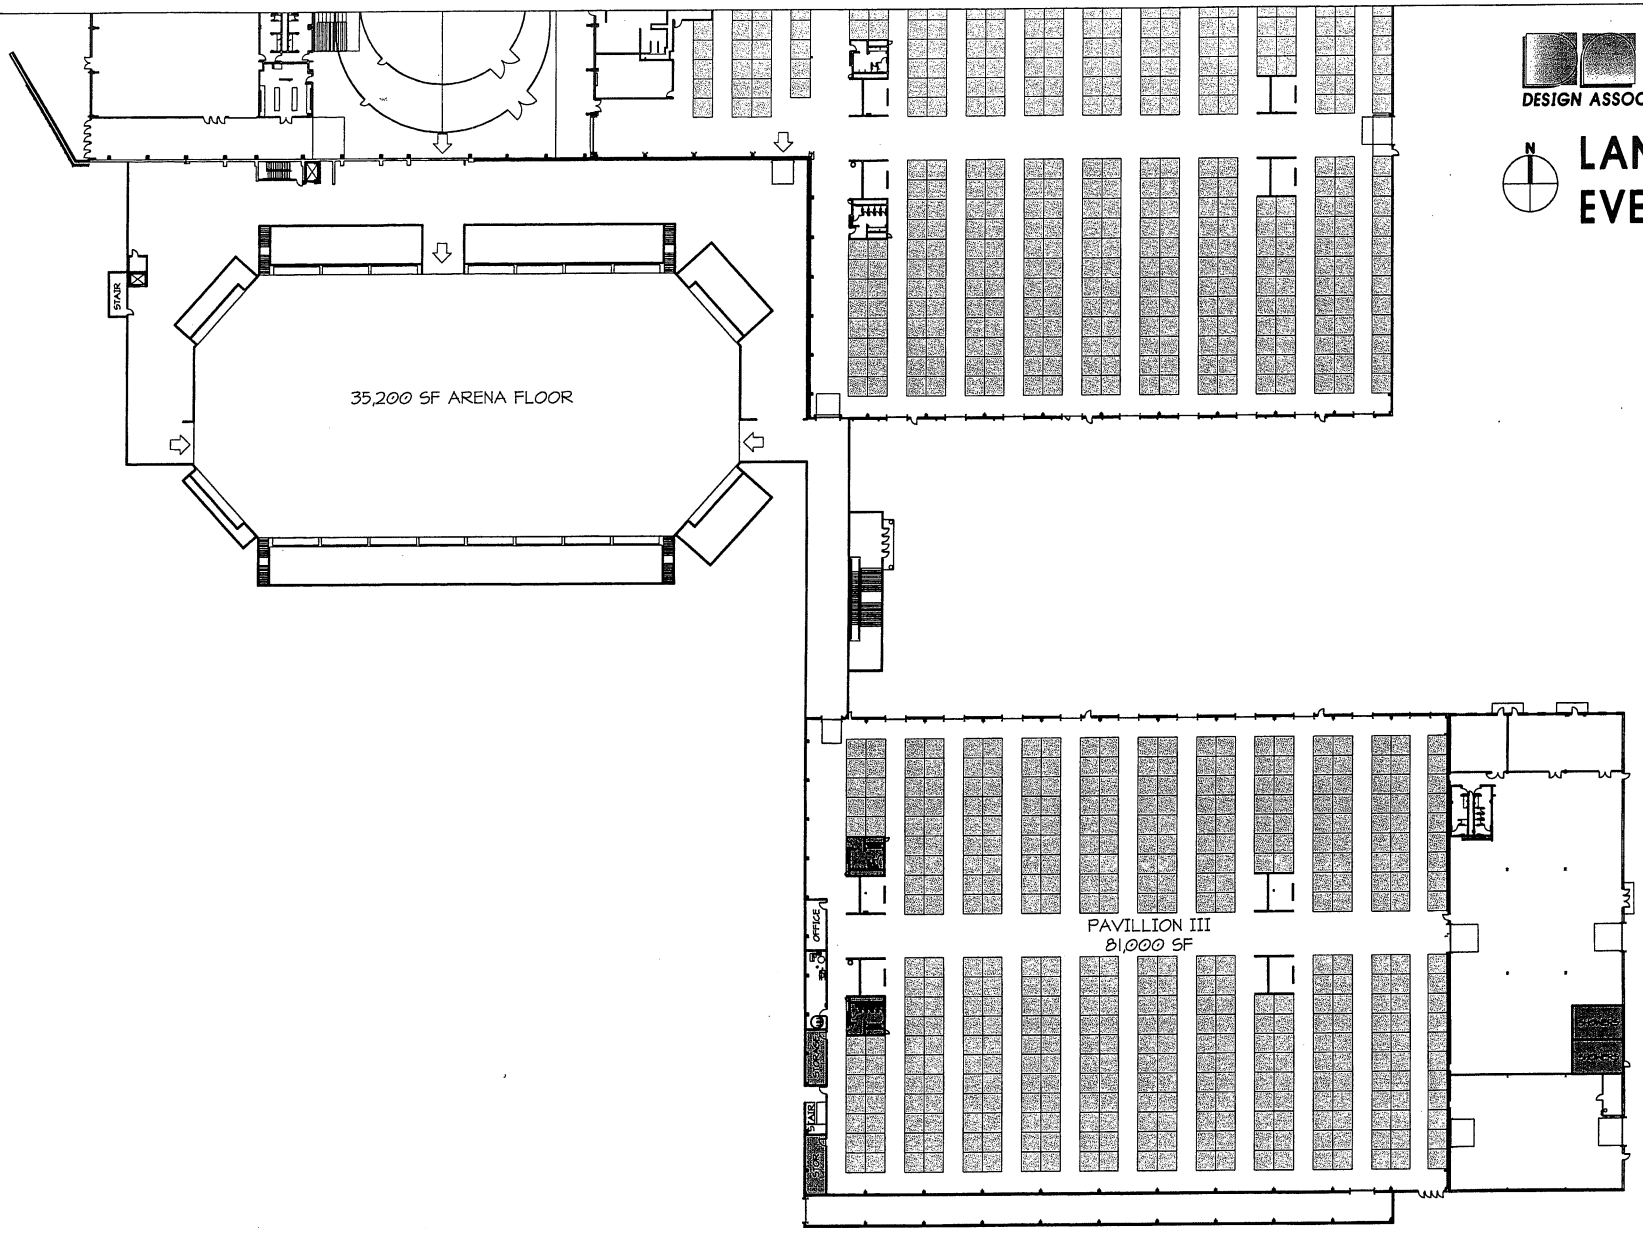
LANCASTER EVENT CENTER