Current

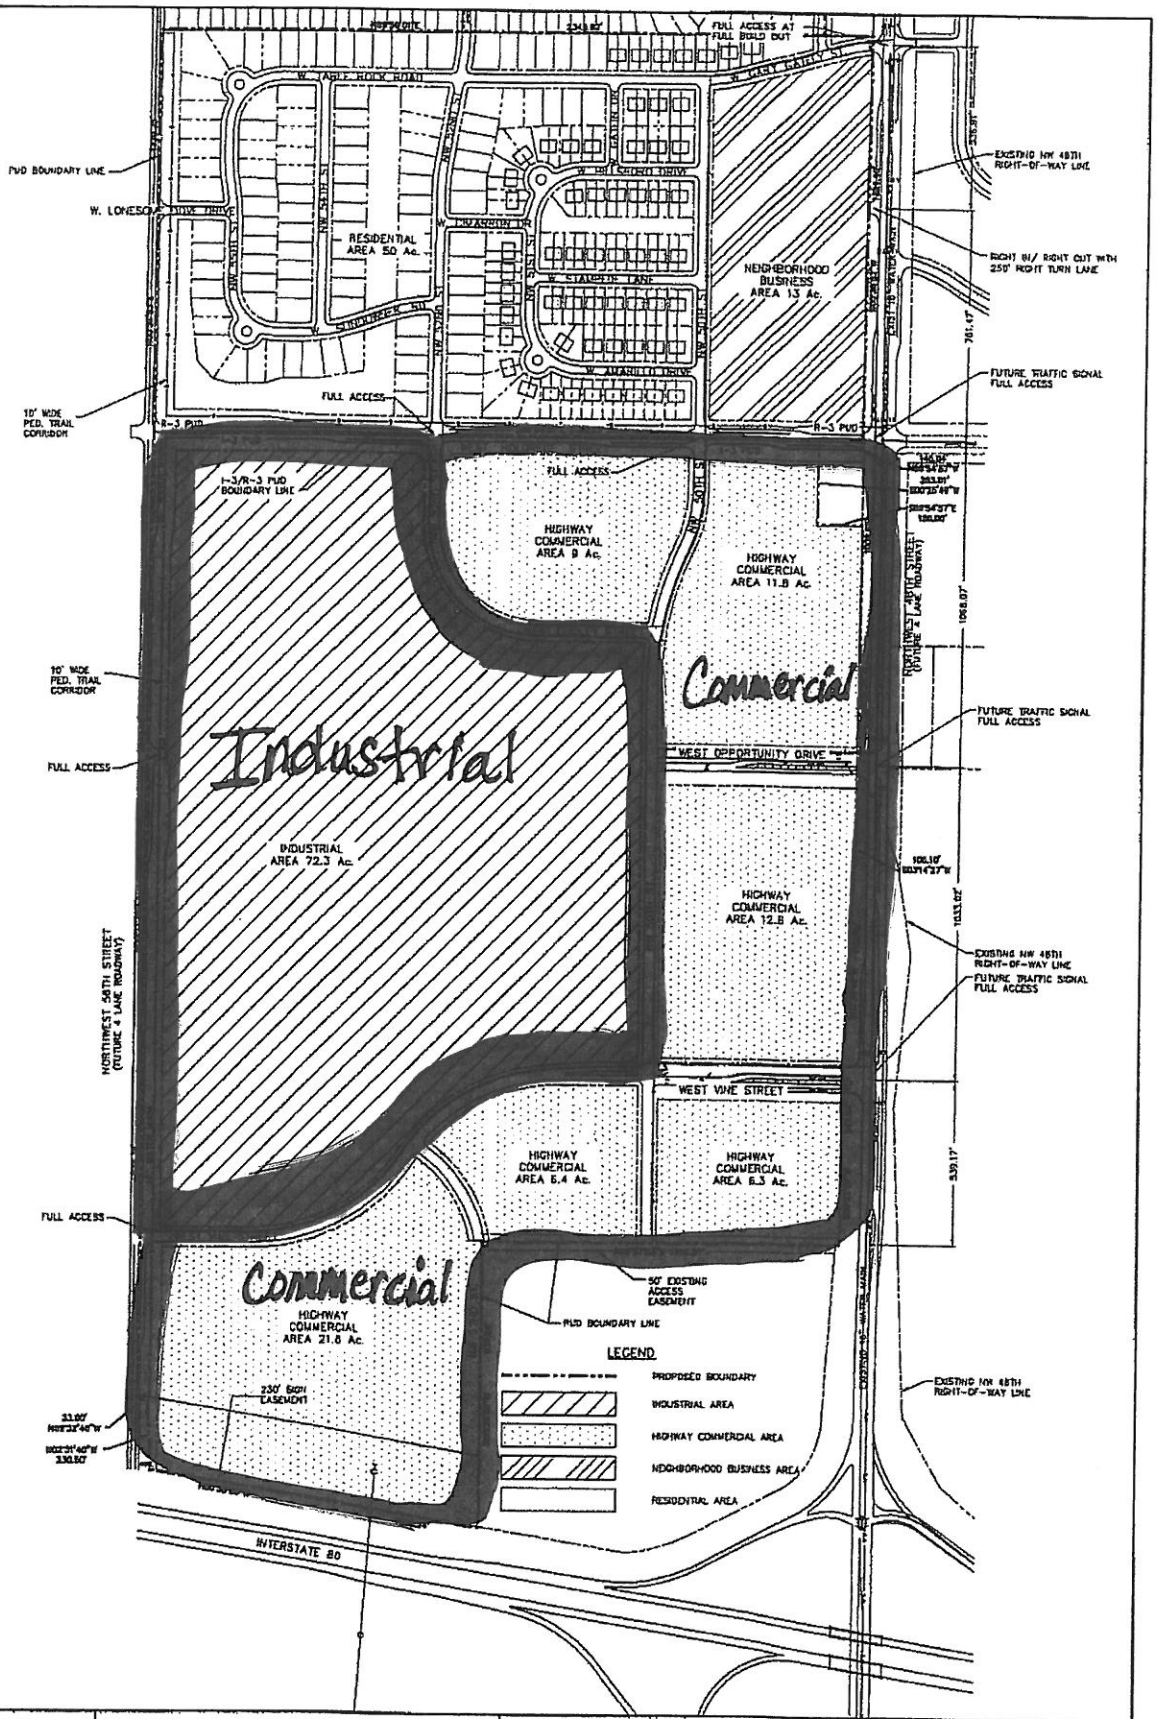

PROJECT NO: 006-2085 DRAWN BY: NKB DATE: 08.25.11 - City Version	I-80 WEST LINCOLN BUSINESS CENTER	OLSSON ASSOCIATES	1111 Lincoln Mall, Suite 111 P.O. Box 84608 Lincoln, NE 68501-4608 TEL 402.474.6311 FAX 402.474.5160	EXHIBIT A

Proposed

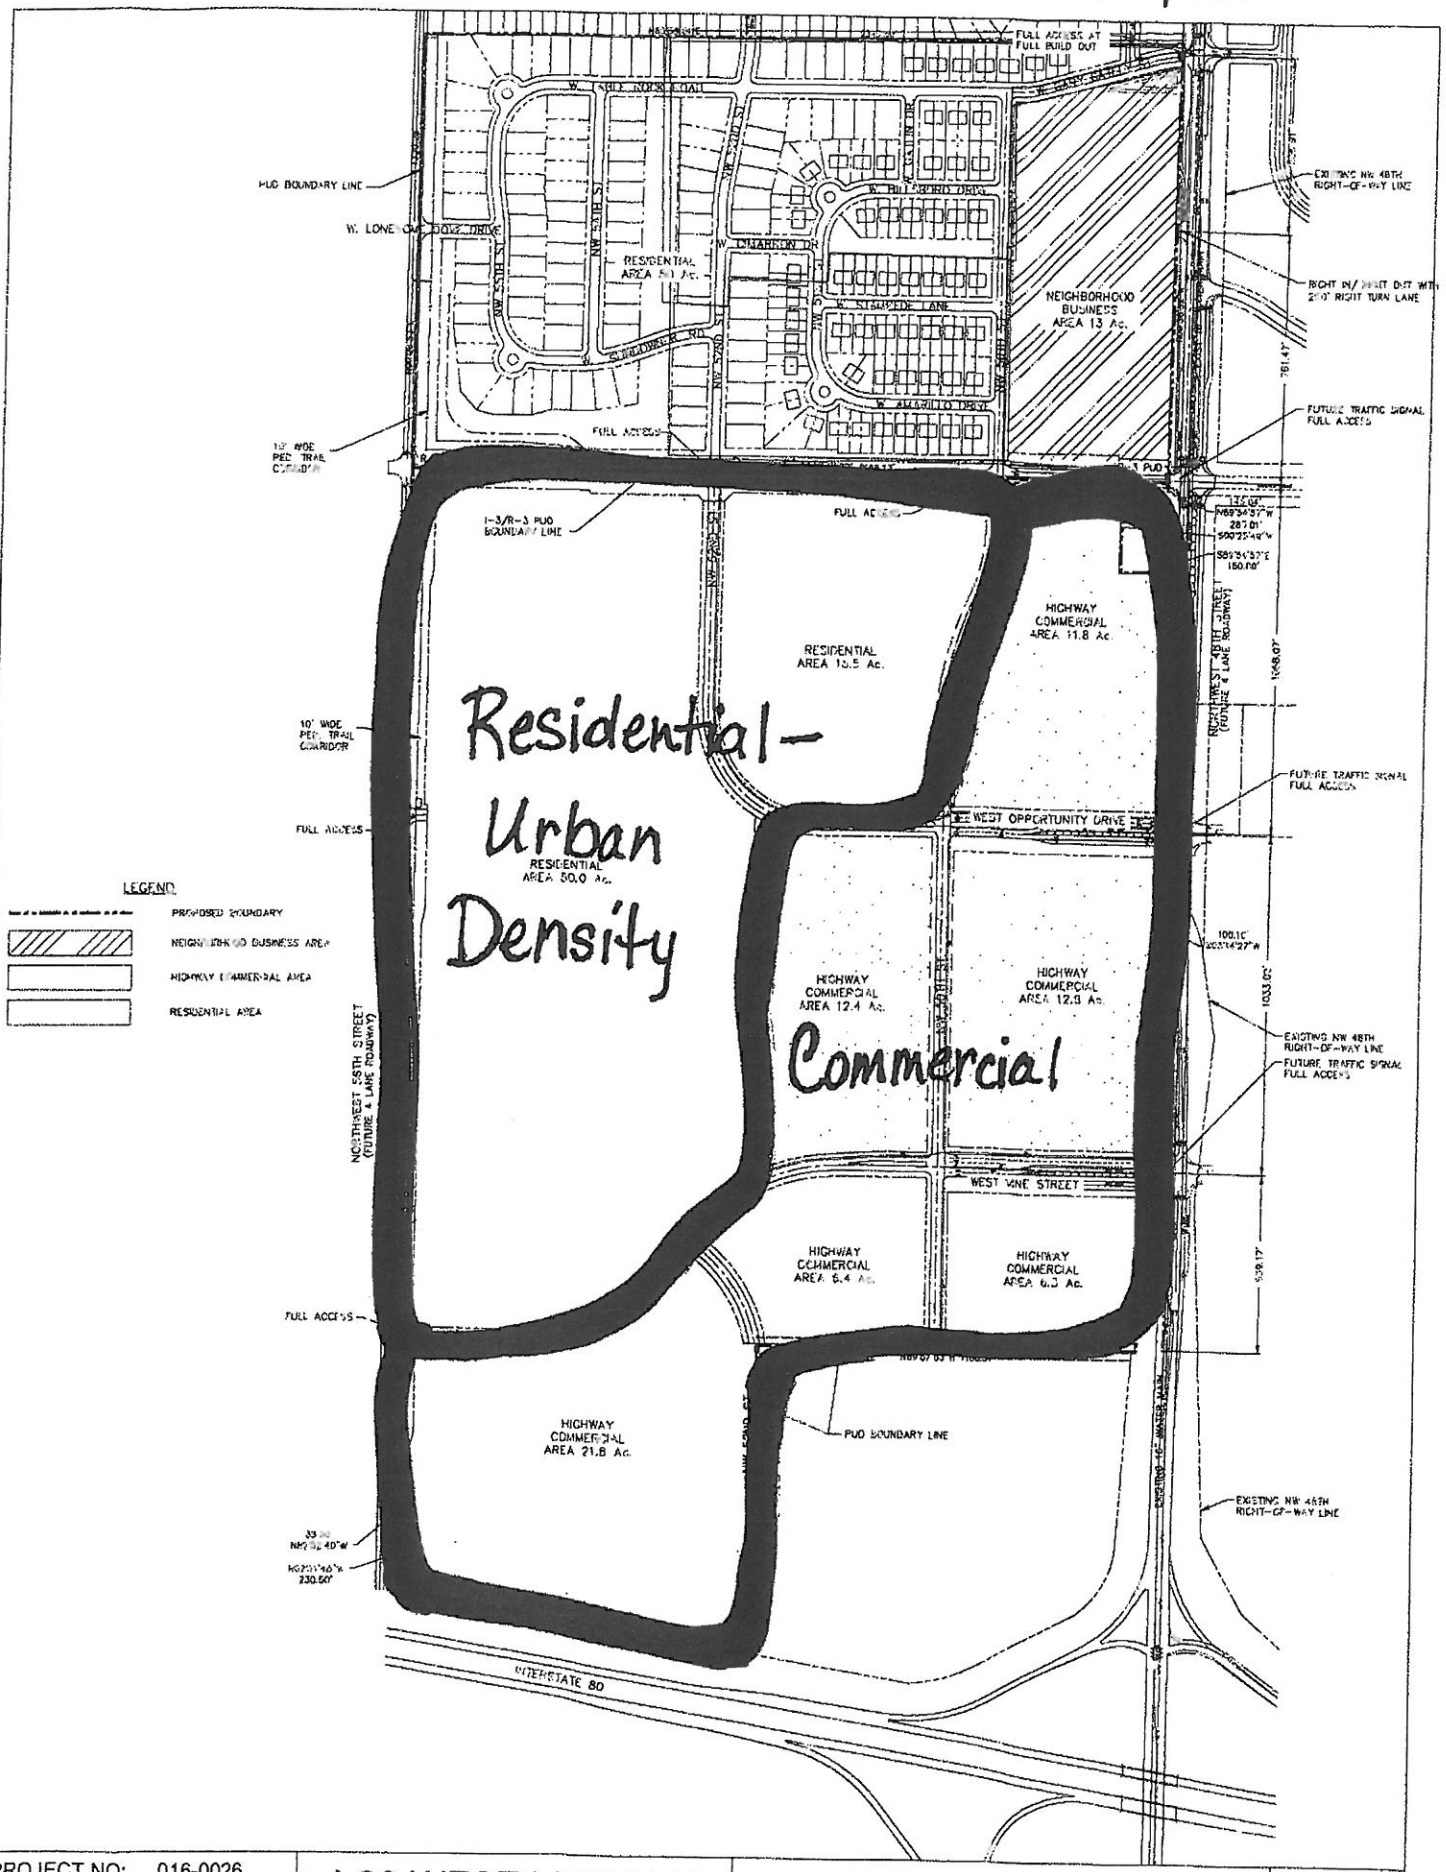

PROJECT NO: 016-0026 DRAWN BY: BDB DATE: 02-08-16	I-80 WEST LINCOLN BUSINESS CENTER	OLSSON ASSOCIATES	1111 Lincoln Mall, Suite 111 P.O. Box 84608 Lincoln, NE 68501-4608 TEL 402.474.6311 FAX 402.474.5160	EXHIBIT A