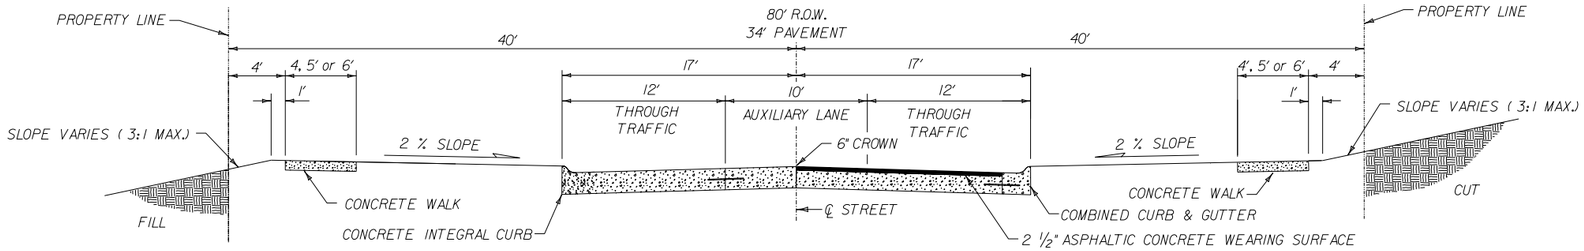

MAJOR TWO LANE PAVEMENT

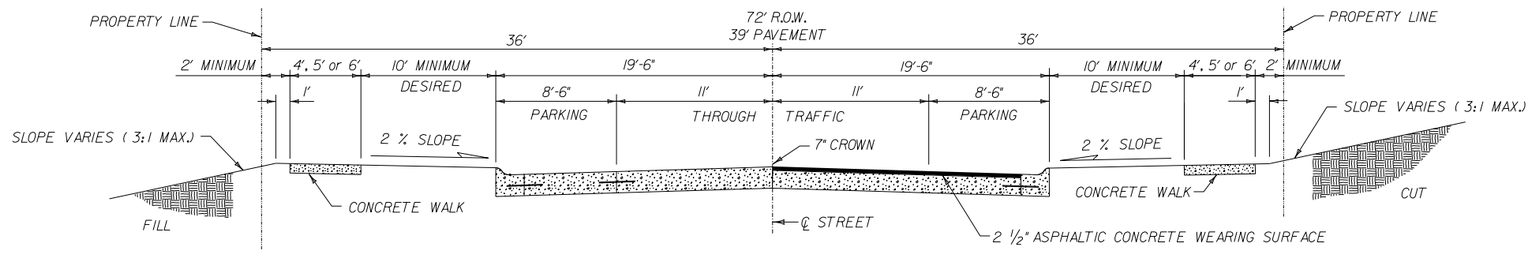

BUSINESS, COMMERCIAL OR INDUSTRIAL PAVEMENT
(WITH PARKING)

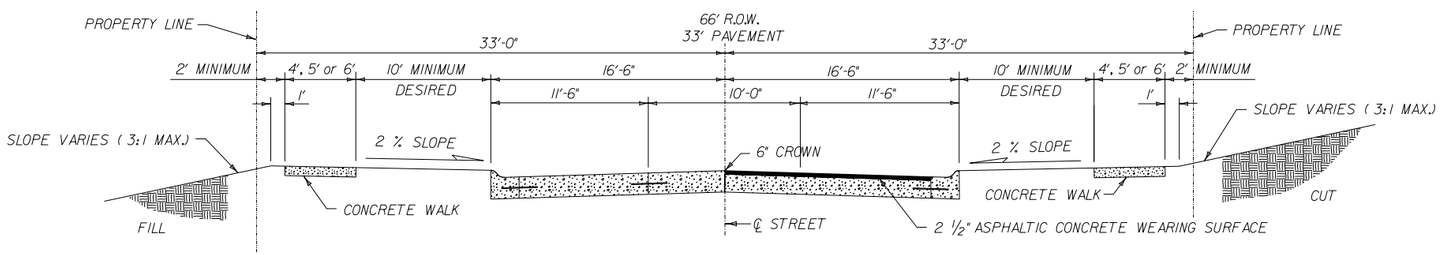

BUSINESS, COMMERCIAL OR INDUSTRIAL PAVEMENT
(NO PARKING)

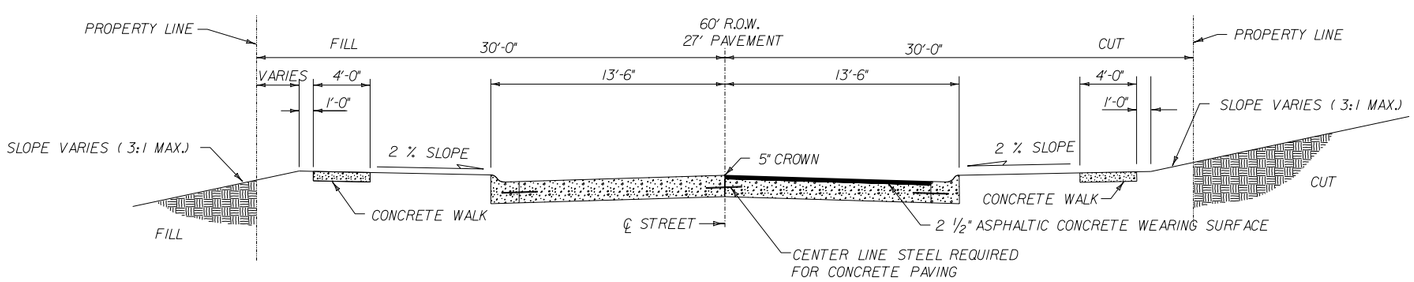

RESIDENTIAL PAVEMENT

REVISIONS		
NO.	BY	DATE
1		
2		
3		
4		
5		
6		
7		
8		
9		
10		

TYPICAL PAVING SECTIONS

BUSINESS, COMMERCIAL, INDUSTRIAL, COLLECTOR OR MAJOR ARTERIAL AND RESIDENTIAL

CITY OF LINCOLN, NEBRASKA
OFFICE OF THE CITY ENGINEER

Date: 2-03 / CAW Scale: None

No. Sheets		Sheet No.
2	PLAN NO. L.S.P. 640	1