PROJ: 563001.cfg
PEN: ...\tables\Pen\CO_pentable.tbl
USER: slojwh
DATE: 4/10/2013
DGN: ...\563001ER00 N 1st and Q DGN

CITY OF LINCOLN NEBRASKA

PROJECT NO.	SHEET NO.
Date:	Drawn:
Horz. Scale:	Checked:
	Approved:
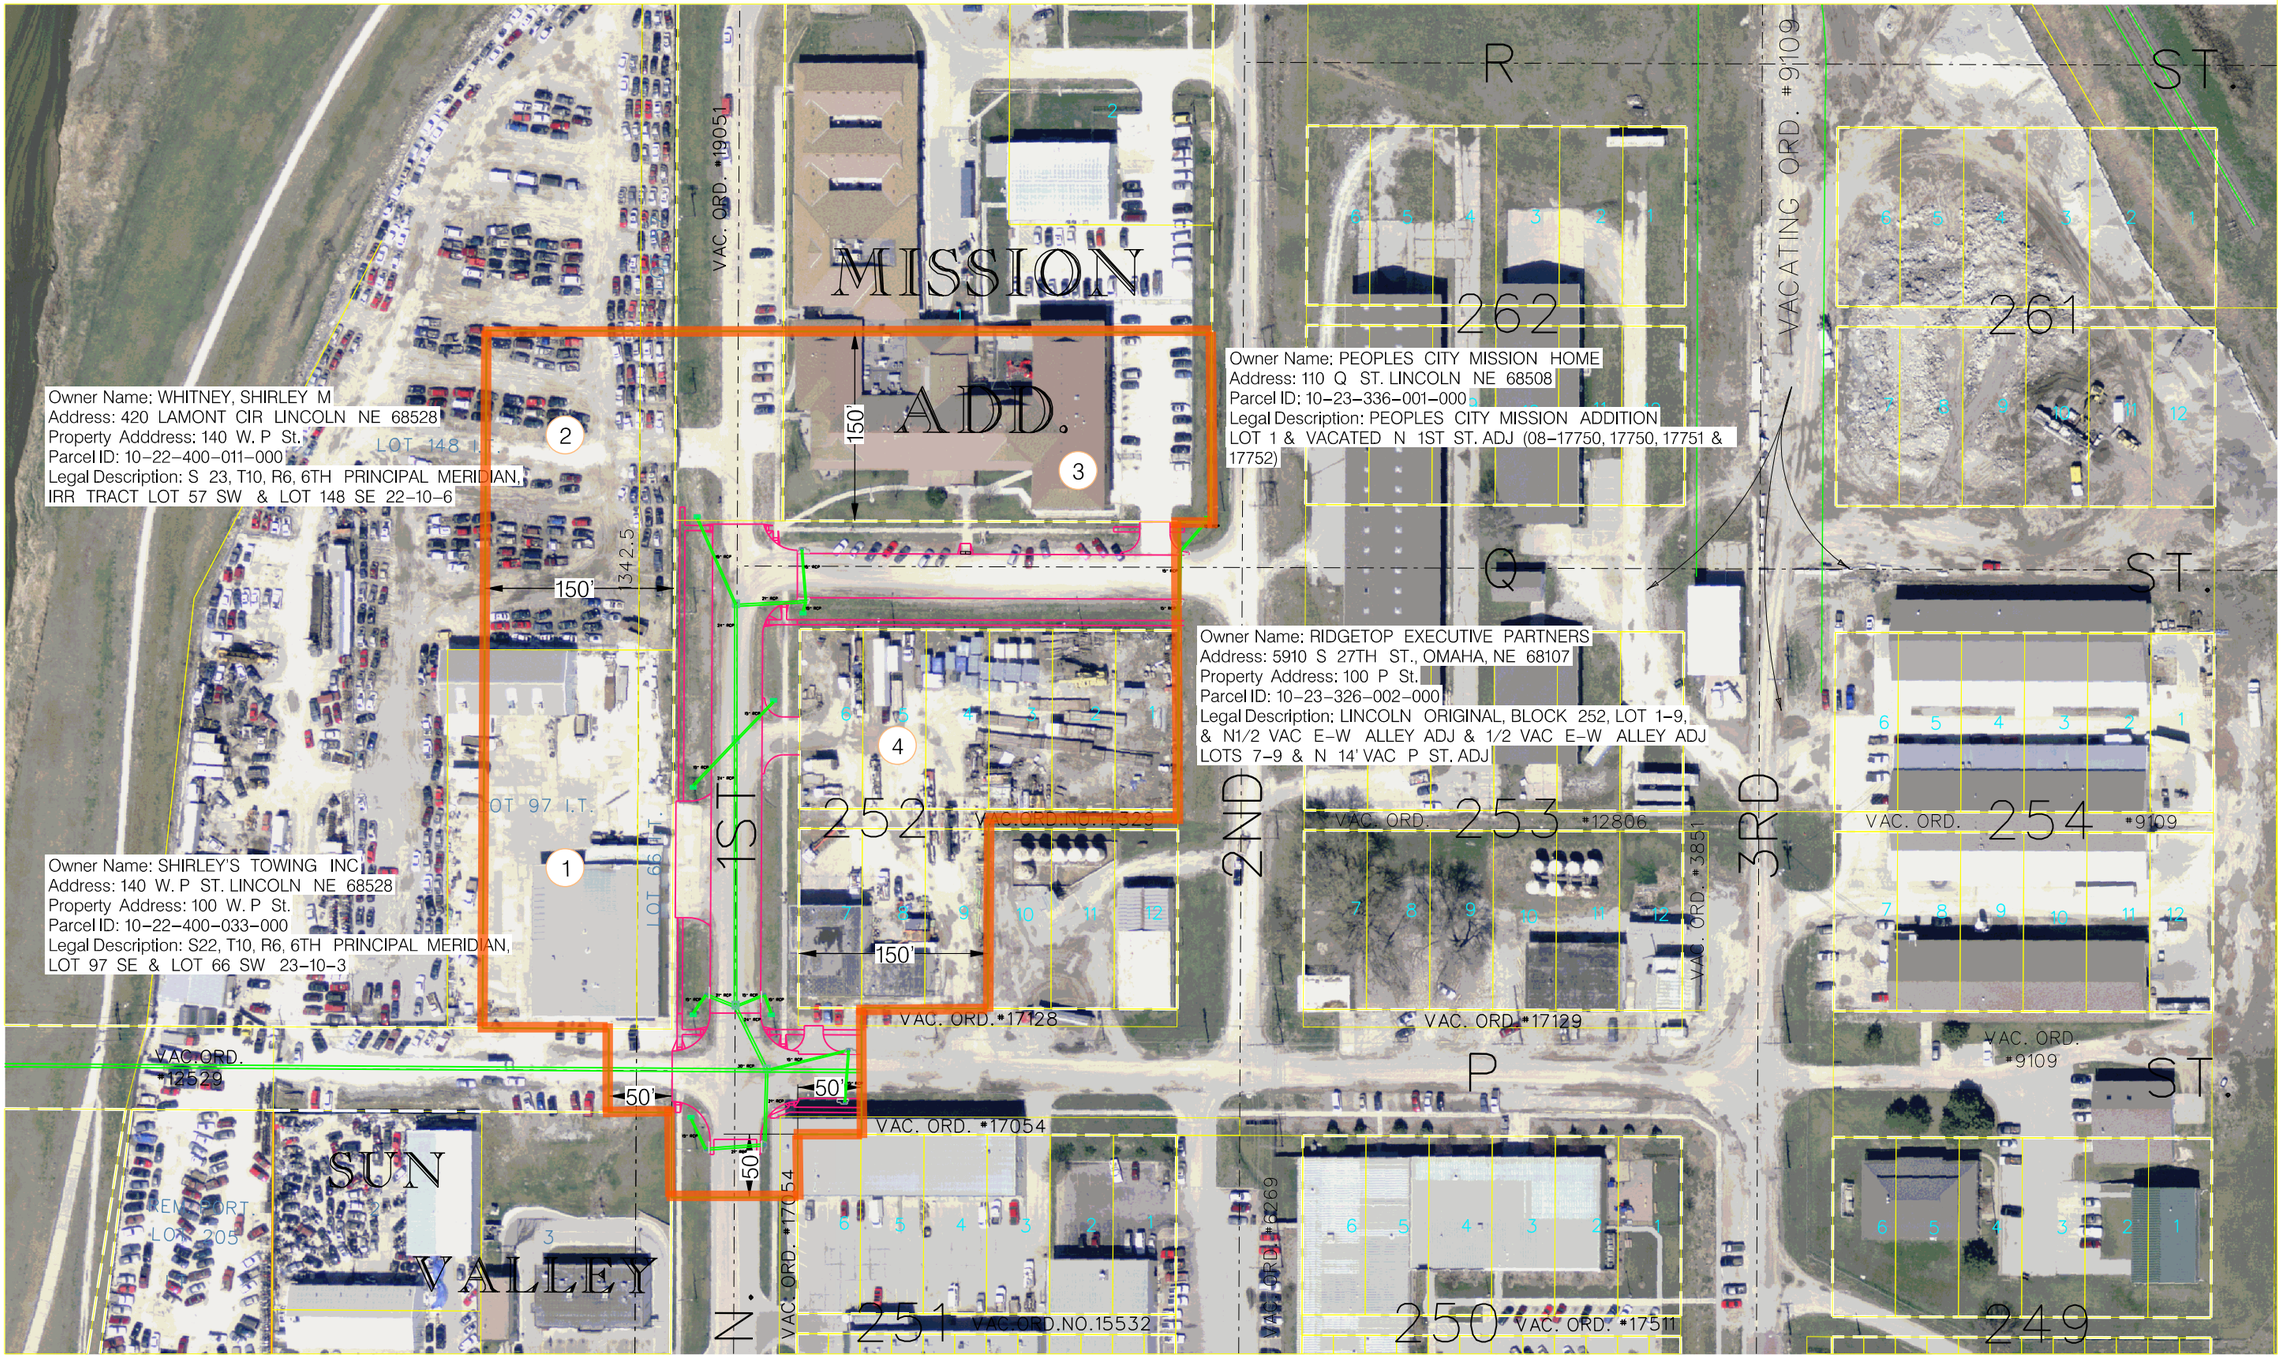
Proposed Paving Districts 1st St., "P" to "Q" St
"Q" St, 1st to 2nd St.