PROJ: 563001.cfg
PEN: ...\tables\Pen\CO_pentable.tbl
USER: slcjwh
DATE: 4/16/2013
DGN: ...\563001 Water Dudley 50-51.DGN

CITY OF LINCOLN NEBRASKA	PROJECT NO.	SHEET NO.
	Date:	Drawn:
	Horz. Scale:	Checked:
		Approved:

0 20 40
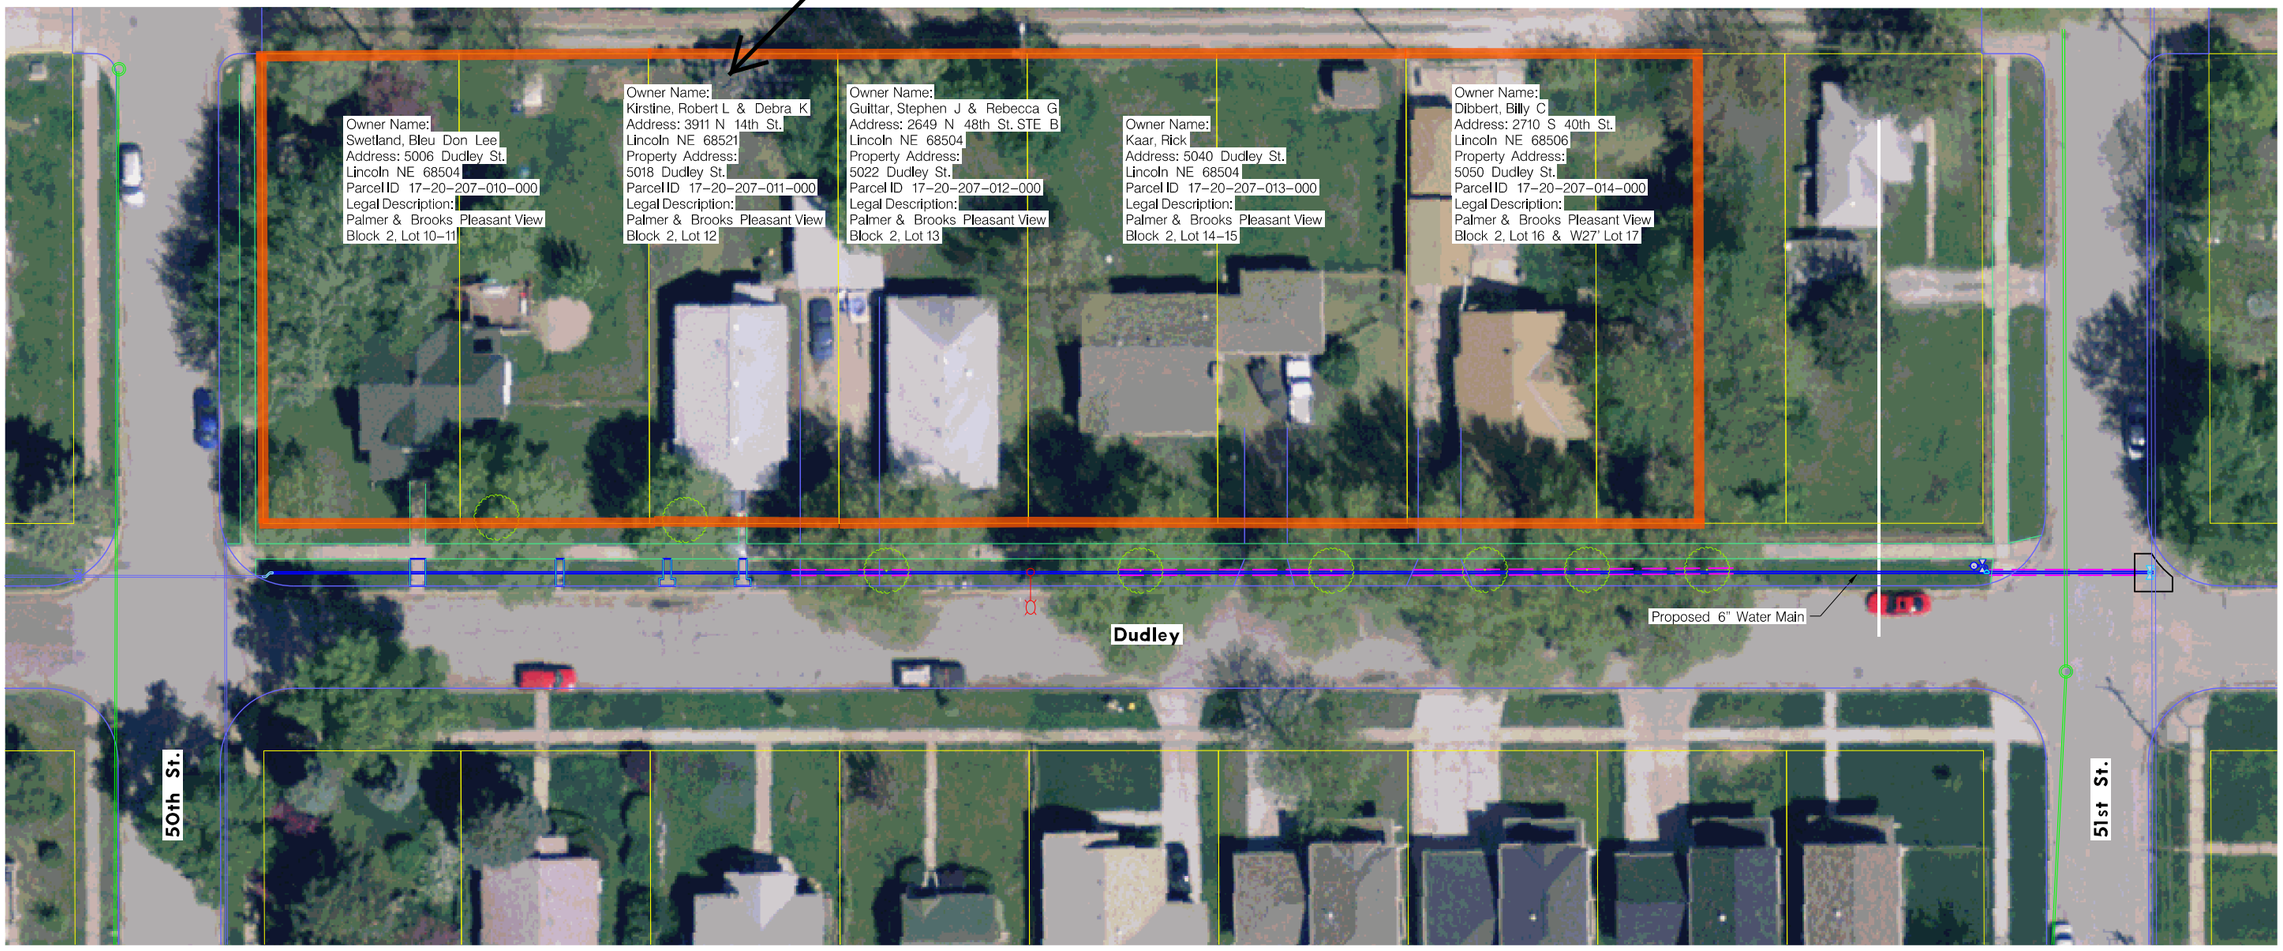
PROPOSED WATER DISTRICT
DUDLEY STREET, 50th to 51st STREET
PRELIMINARY COST ESTIMATE $146,000