CITY OF LINCOLN NEBRASKA	PROJECT NO.	SHEET NO.
	Date:	Drawn:
	Hrz. Scale:	Checked:
		Approved:
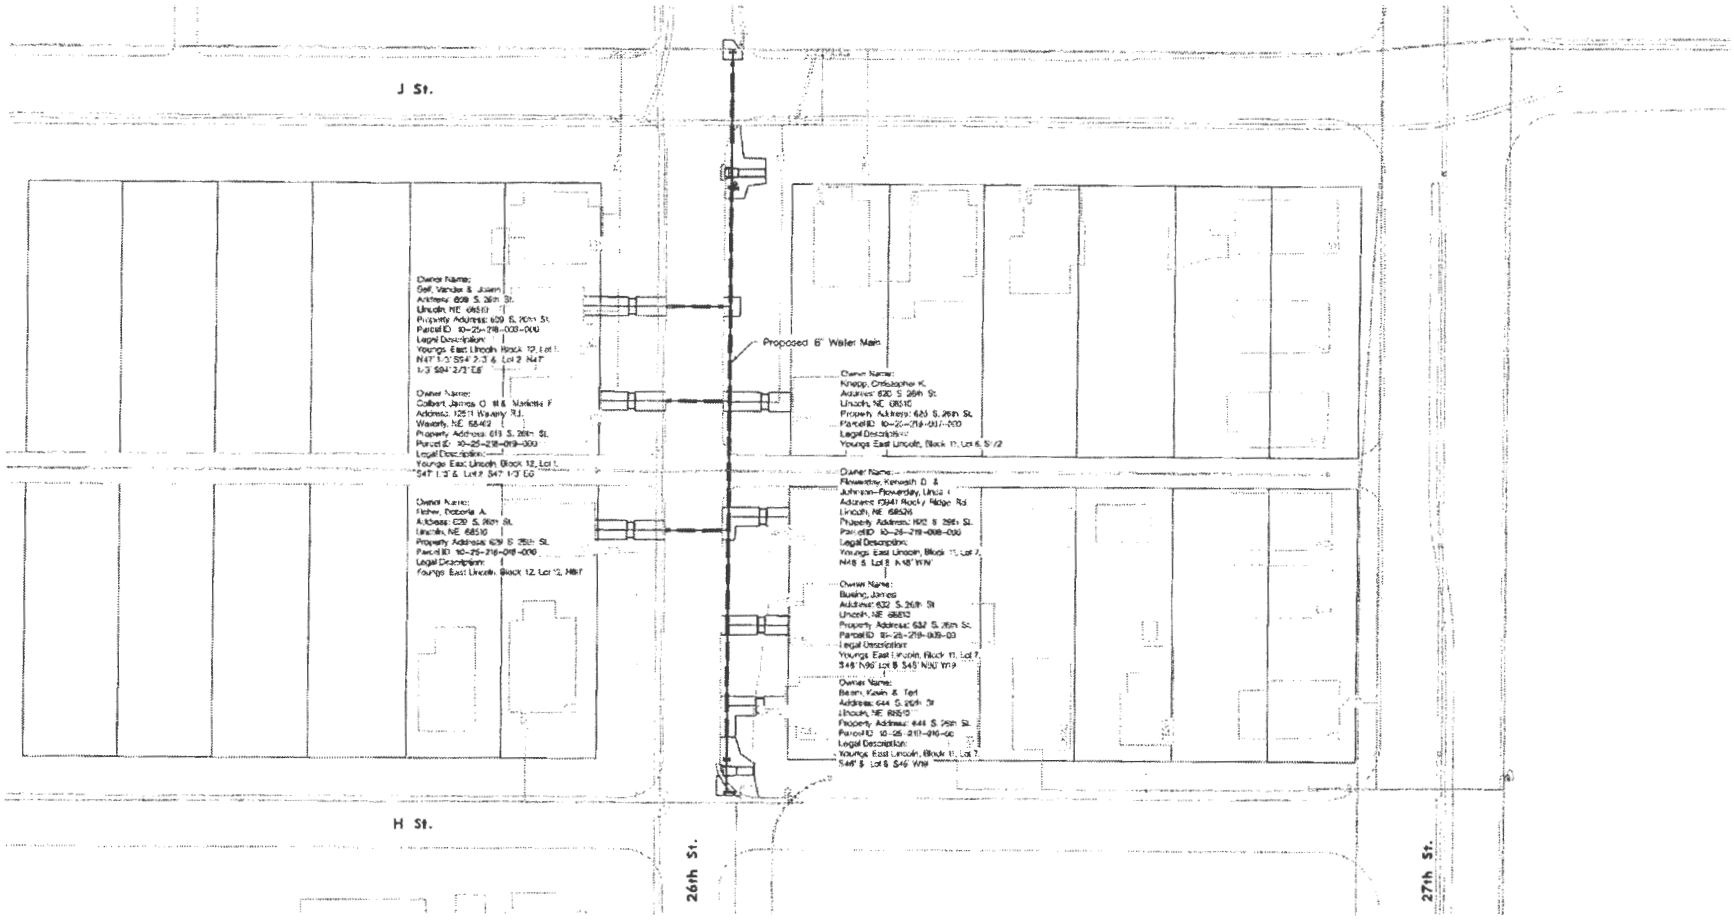
Proposed Water District
26th St., H St. to J St.