KIRKHAM MICHAEL

CITY OF LINCOLN NEBRASKA

PROJECT NO.	SHEET NO.
702279	30
Date: 4/18/2007	Drawn: JDK
Horz. Scale 1 : 1:40	Checked: SKS
	Approved: RLR

117-C-95

PROJ: 0512241 - Holdrege Water Main.cfg
PEN: ...\Resources\Pen\BW_PENTABLE.tbl
USER: jknutson
DATE: 4/18/2007
DGN: ...\Addendum 3\702279PW08.DGN

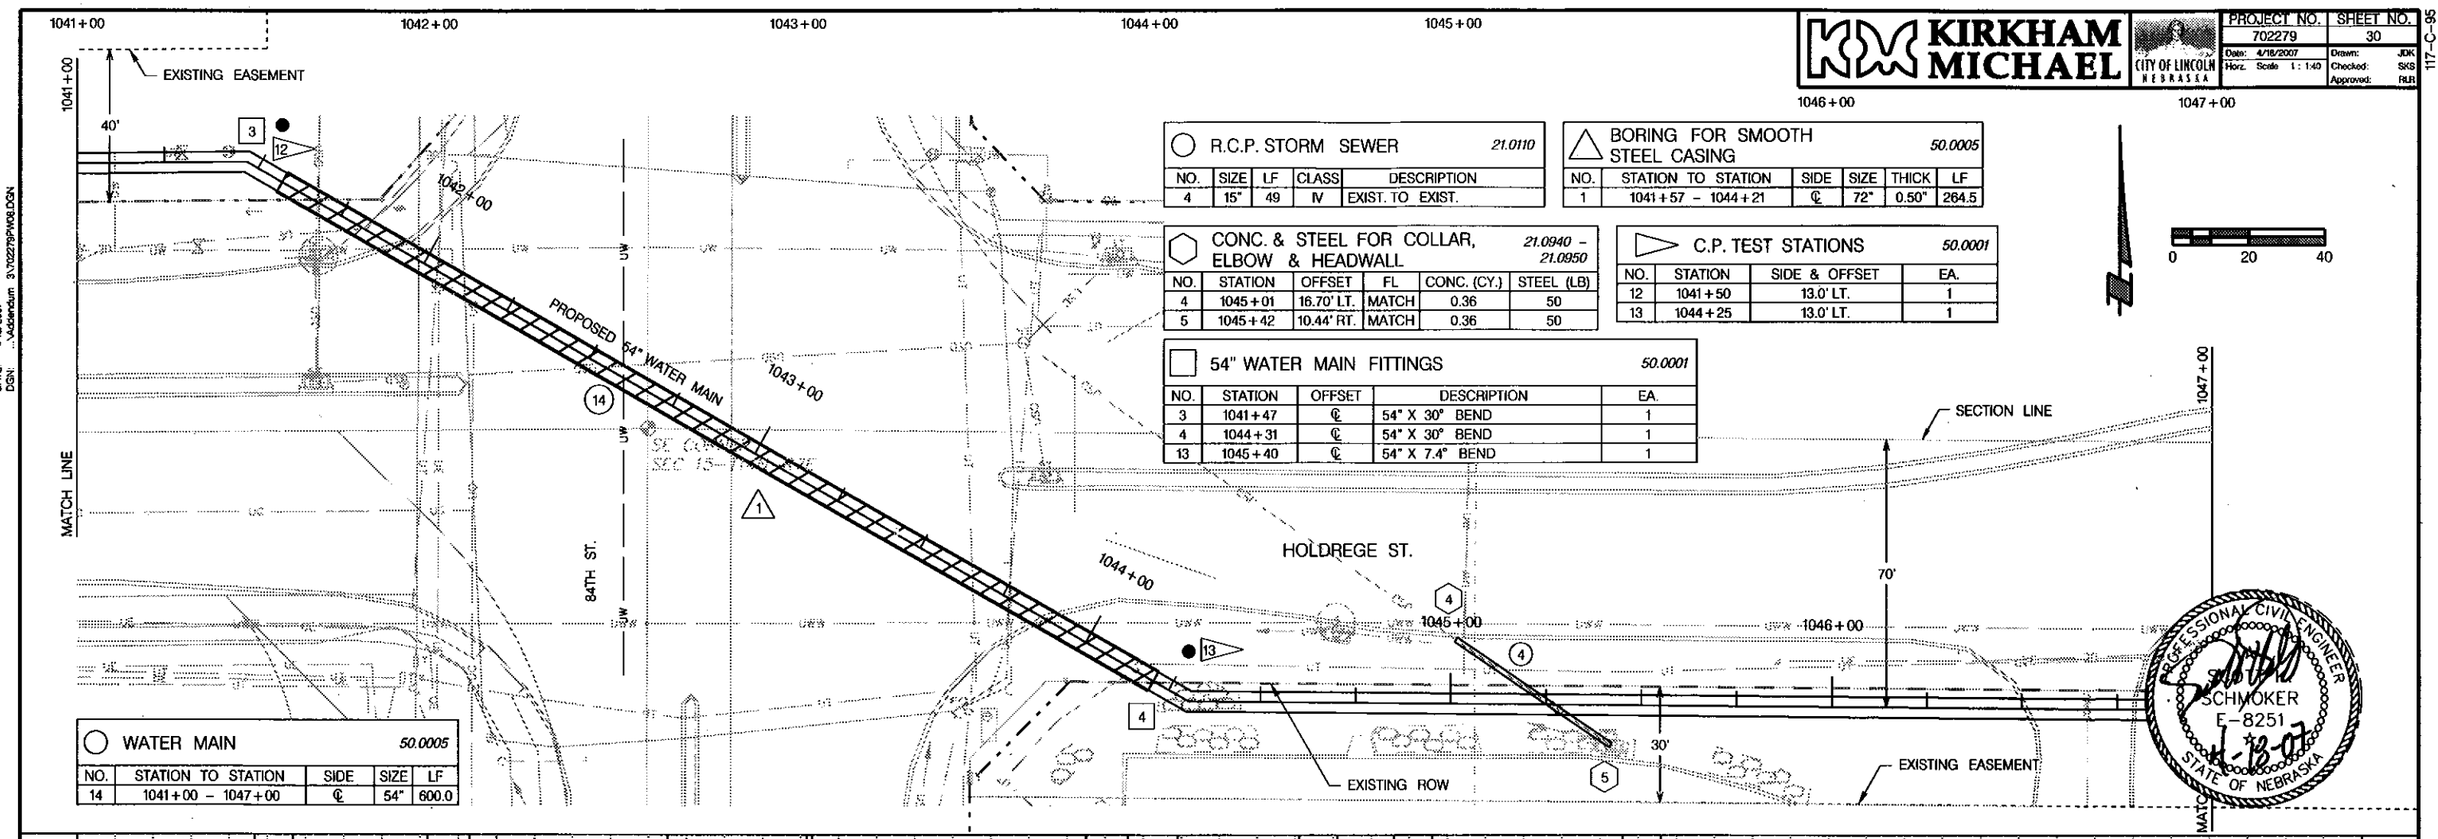

○ R.C.P. STORM SEWER 21.0110

NO.	SIZE	LF	CLASS	DESCRIPTION
4	15"	49	IV	EXIST. TO EXIST.

△ BORING FOR SMOOTH STEEL CASING 50.0005

NO.	STATION TO STATION	SIDE	SIZE	THICK	LF
1	1041+57 - 1044+21	℄	72"	0.50"	264.5

⬡ CONC. & STEEL FOR COLLAR, ELBOW & HEADWALL 21.0940 - 21.0950

NO.	STATION	OFFSET	FL	CONC. (CY.)	STEEL (LB)
4	1045+01	16.70' LT.	MATCH	0.36	50
5	1045+42	10.44' RT.	MATCH	0.36	50

▷ C.P. TEST STATIONS 50.0001

NO.	STATION	SIDE & OFFSET	EA.
12	1041+50	13.0' LT.	1
13	1044+25	13.0' LT.	1

□ 54" WATER MAIN FITTINGS 50.0001

NO.	STATION	OFFSET	DESCRIPTION	EA.
3	1041+47	℄	54" X 30° BEND	1
4	1044+31	℄	54" X 30° BEND	1
13	1045+40	℄	54" X 7.4° BEND	1

○ WATER MAIN 50.0005

NO.	STATION TO STATION	SIDE	SIZE	LF
14	1041+00 - 1047+00	℄	54"	600.0

PROFESSIONAL CIVIL ENGINEER
SCHMOKER
E-8251
4-18-07
STATE OF NEBRASKA

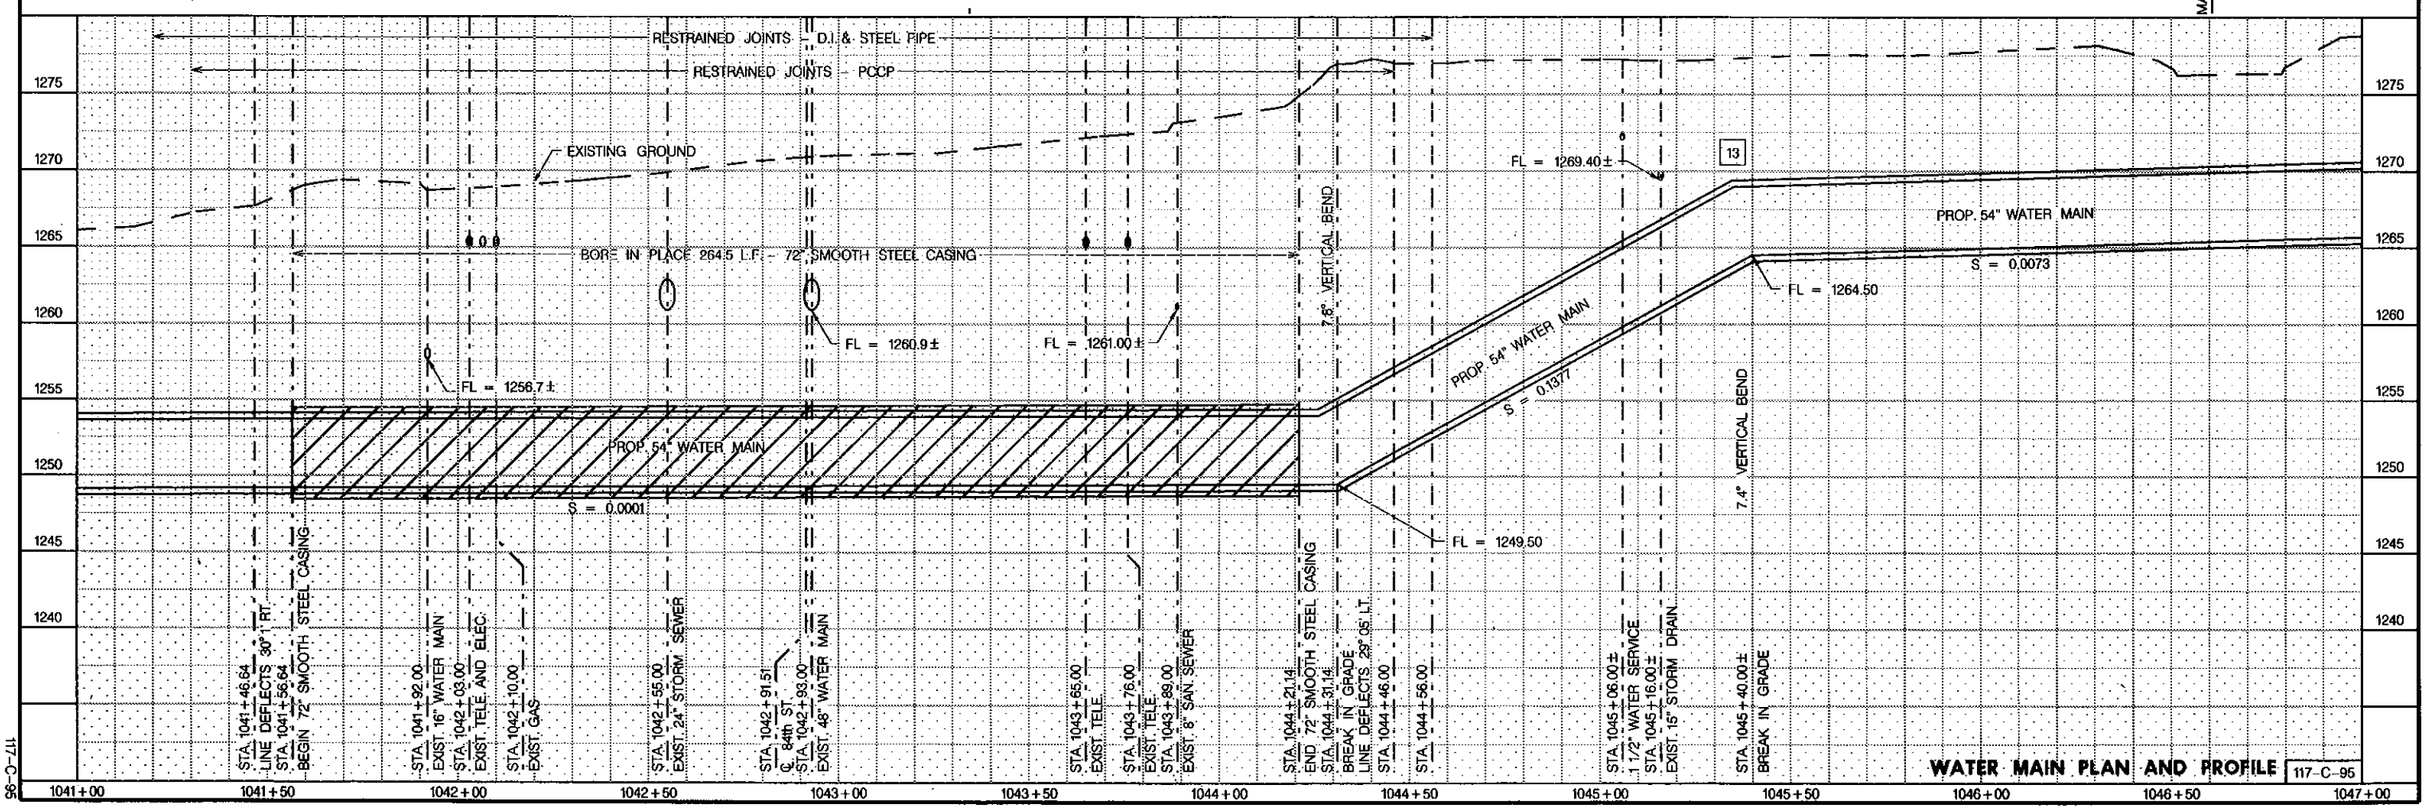

WATER MAIN PLAN AND PROFILE 117-C-95

117-C-95