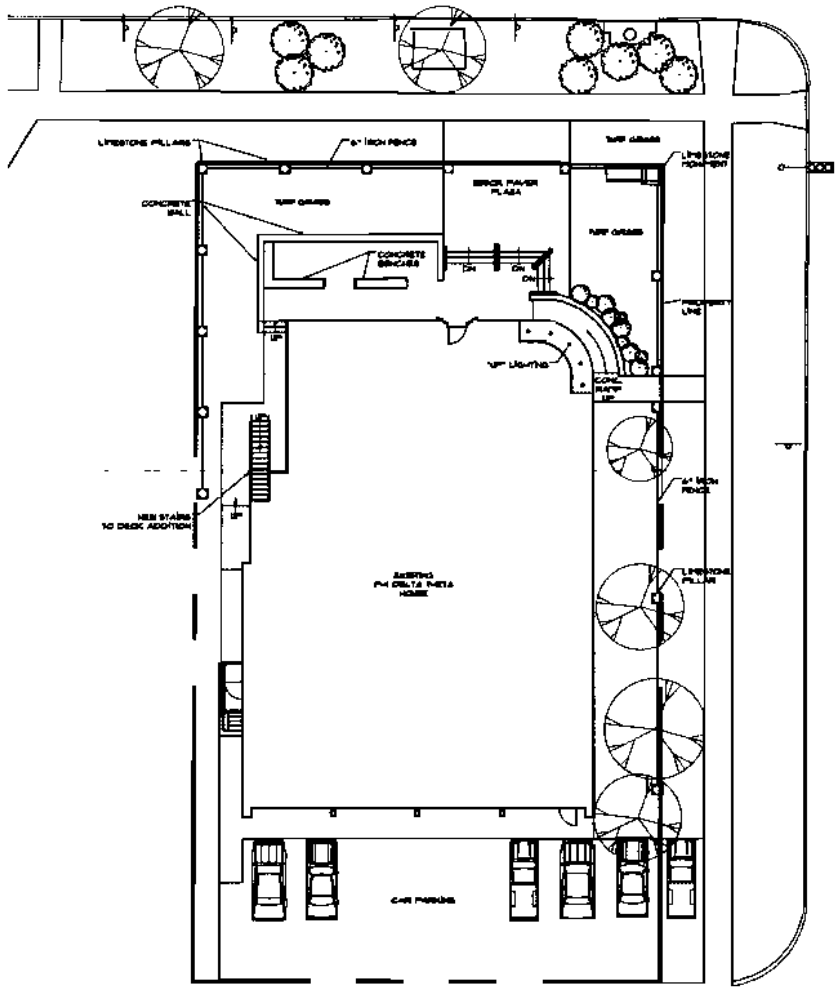

01
C1.1

SITE PLAN

SCALE: 1/32" = 1'-0"

DATE: 08.06.09

ATTACHMENT #

SHT. NO: C1.1

PROJECT:

PHI DELTA THETA FRATERNITY HOUSE REMODEL

Reed Design ARCHITECTS
11904 ARBOR ST. SUITE 203
OMAHA, NE 68144
PHONE: (402) 932.9633
FAX: (402) 932.9633

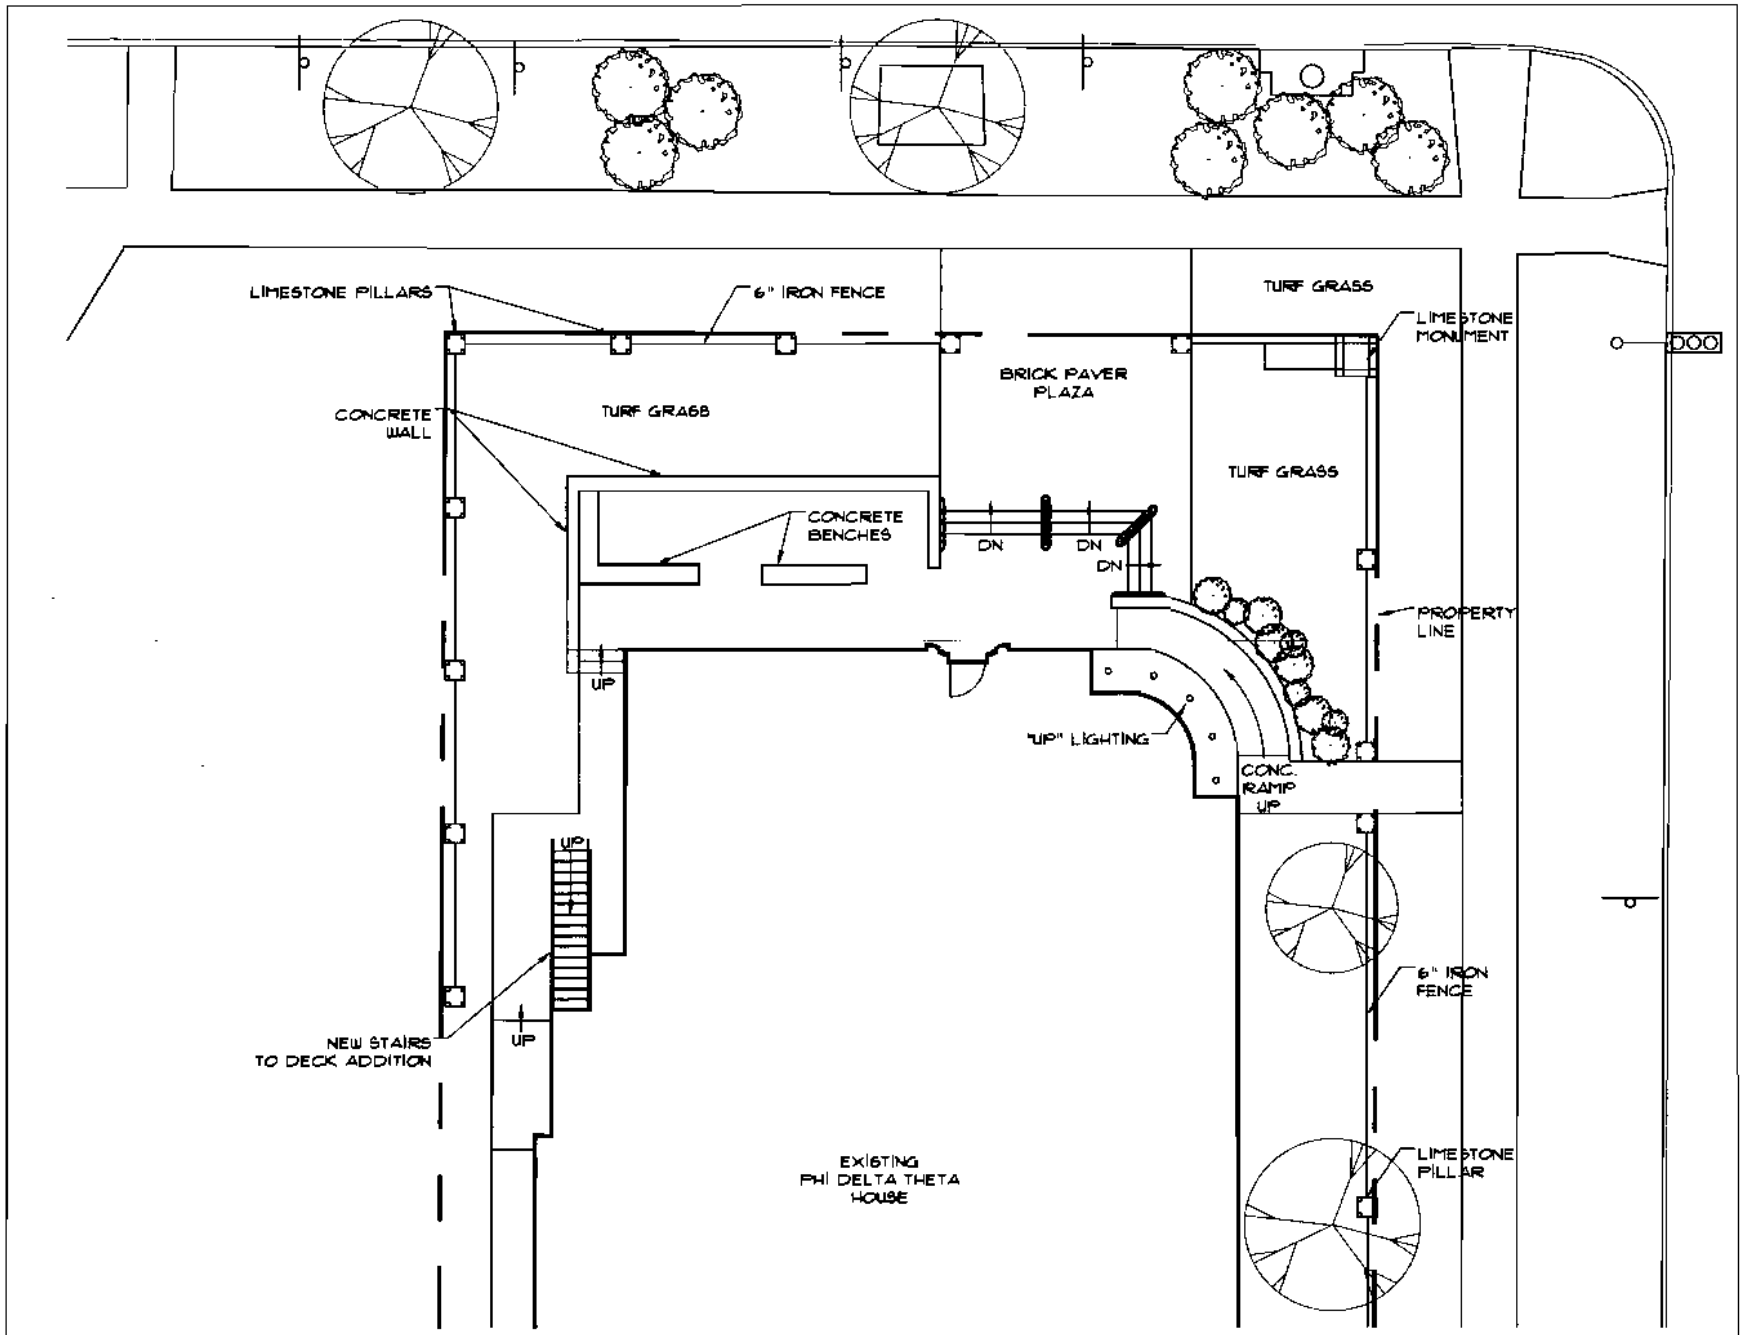

01
C1.2

ENTRANCE DETAIL

SCALE: 1/16" = 1'-0"

DATE: 08.06.09

ATTACHMENT #

SHT. NO: C1.2

PROJECT:

PHI DELTA THETA FRATERNITY HOUSE REMODEL

Reed Design ARCHITECTS
11804 ARBOR ST. SUITE 203
OMAHA, NE 68144
PHONE: (402) 932.9888
FAX: (402) 932.9889

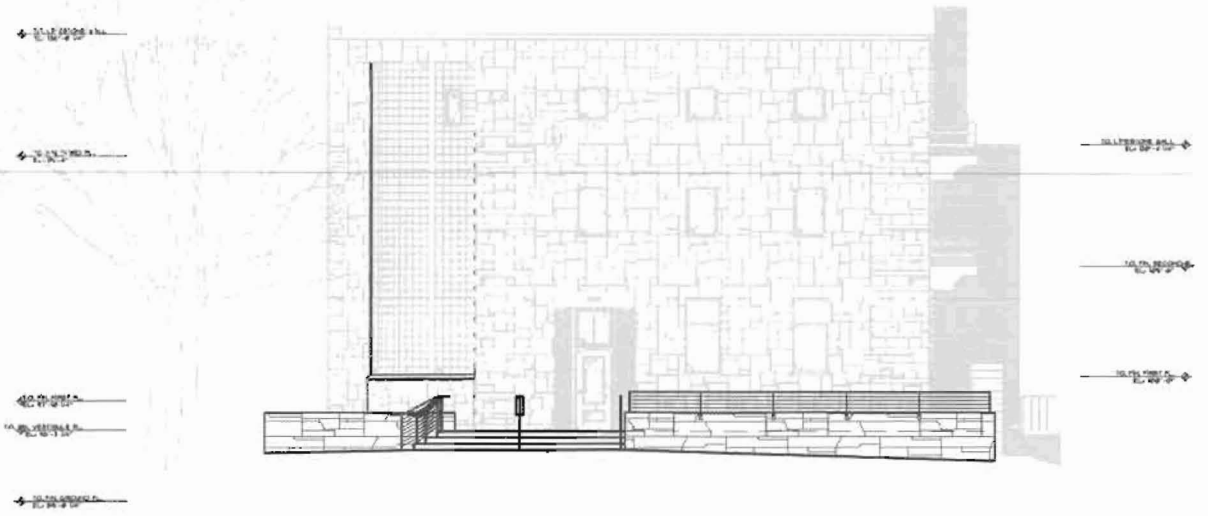

01
A2.1

NORTH ELEVATION

SCALE: 1/16" = 1'-0"

PROJECT:

PHI DELTA THETA FRATERNITY HOUSE REMODEL

DATE: 08.06.09

ATTACHMENT #

SHT. NO: A2.1

Reed Design ARCHITECTS
11904 ARBOR ST. SUITE 203
OMAHA, NE 68144
PHONE: (402) 932.9888
FAX: (402) 932.9889

01
A2.2

EAST ELEVATION

SCALE: 1/16" = 1'-0"

PROJECT:

PHI DELTA THETA FRATERNITY HOUSE REMODEL

DATE: 08.06.09

ATTACHMENT #

SHT. NO: A2.2

Reed Design ARCHITECTS
11904 ARBOR ST. SUITE 203
OMAHA, NE 68144
PHONE: (402) 932.9688
FAX: (402) 932.9689

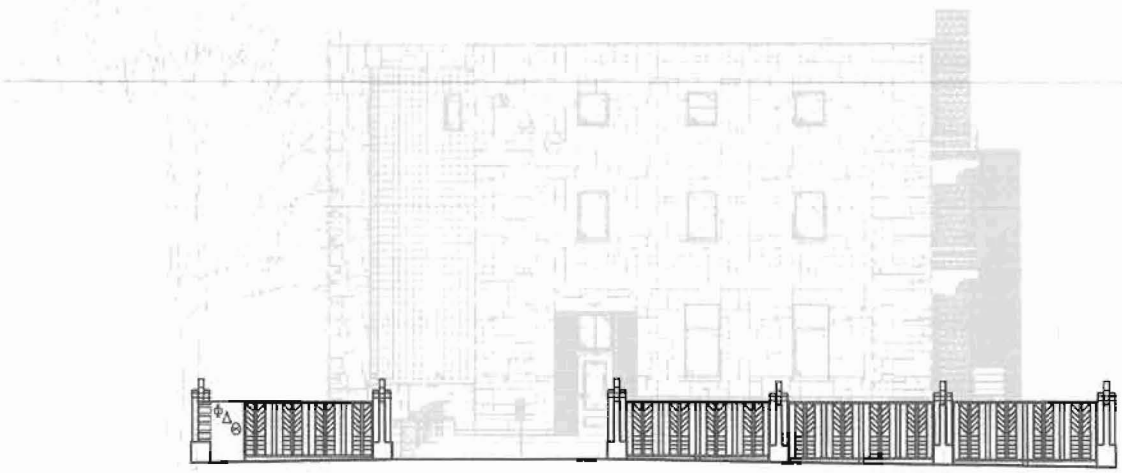

01
A2.3

NORTH ELEVATION

SCALE: 1/16" = 1'-0"

PROJECT:

PHI DELTA THETA FRATERNITY HOUSE REMODEL

DATE: 08.06.09

ATTACHMENT #

SHT. NO: A2.3

Reed Design ARCHITECTS
11904 ARBOR ST. SUITE 203
OMAHA, NE 68144
PHONE: (402) 932.9688
FAX: (402) 932.9689

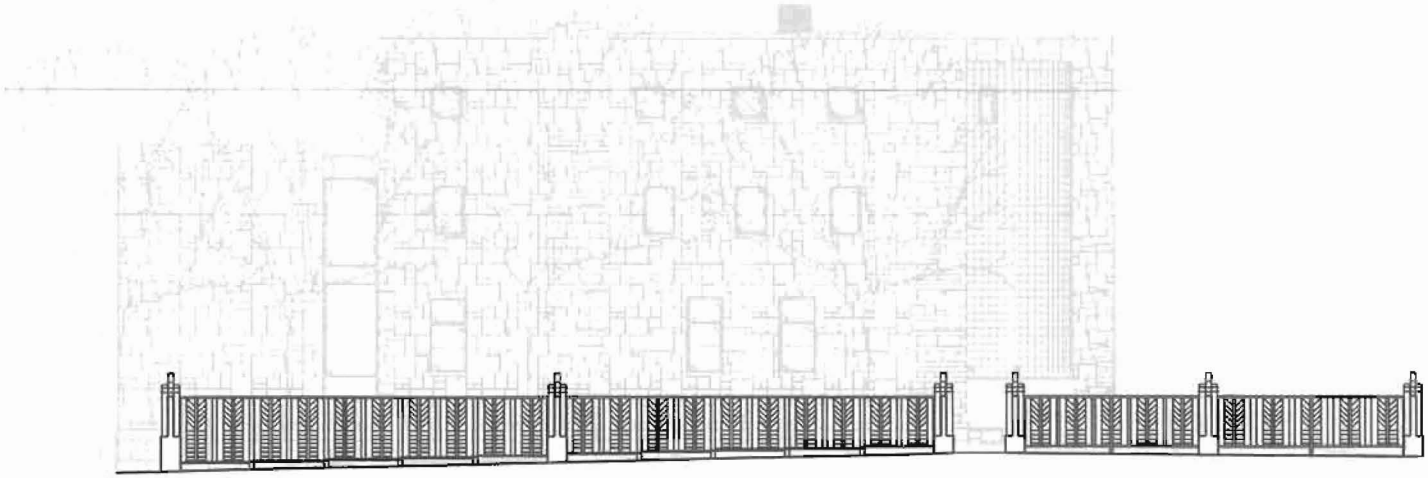

01
A2.4

EAST ELEVATION

SCALE: 1/16" = 1'-0"

PROJECT:

PHI DELTA THETA FRATERNITY HOUSE REMODEL

DATE: 08.06.09

ATTACHMENT #

SHT. NO: A2.4

Reed Design ARCHITECTS
11904 ARBOR ST. SUITE 203
OMAHA, NE 68144
PHONE: (402) 932.9688
FAX: (402) 932.9699