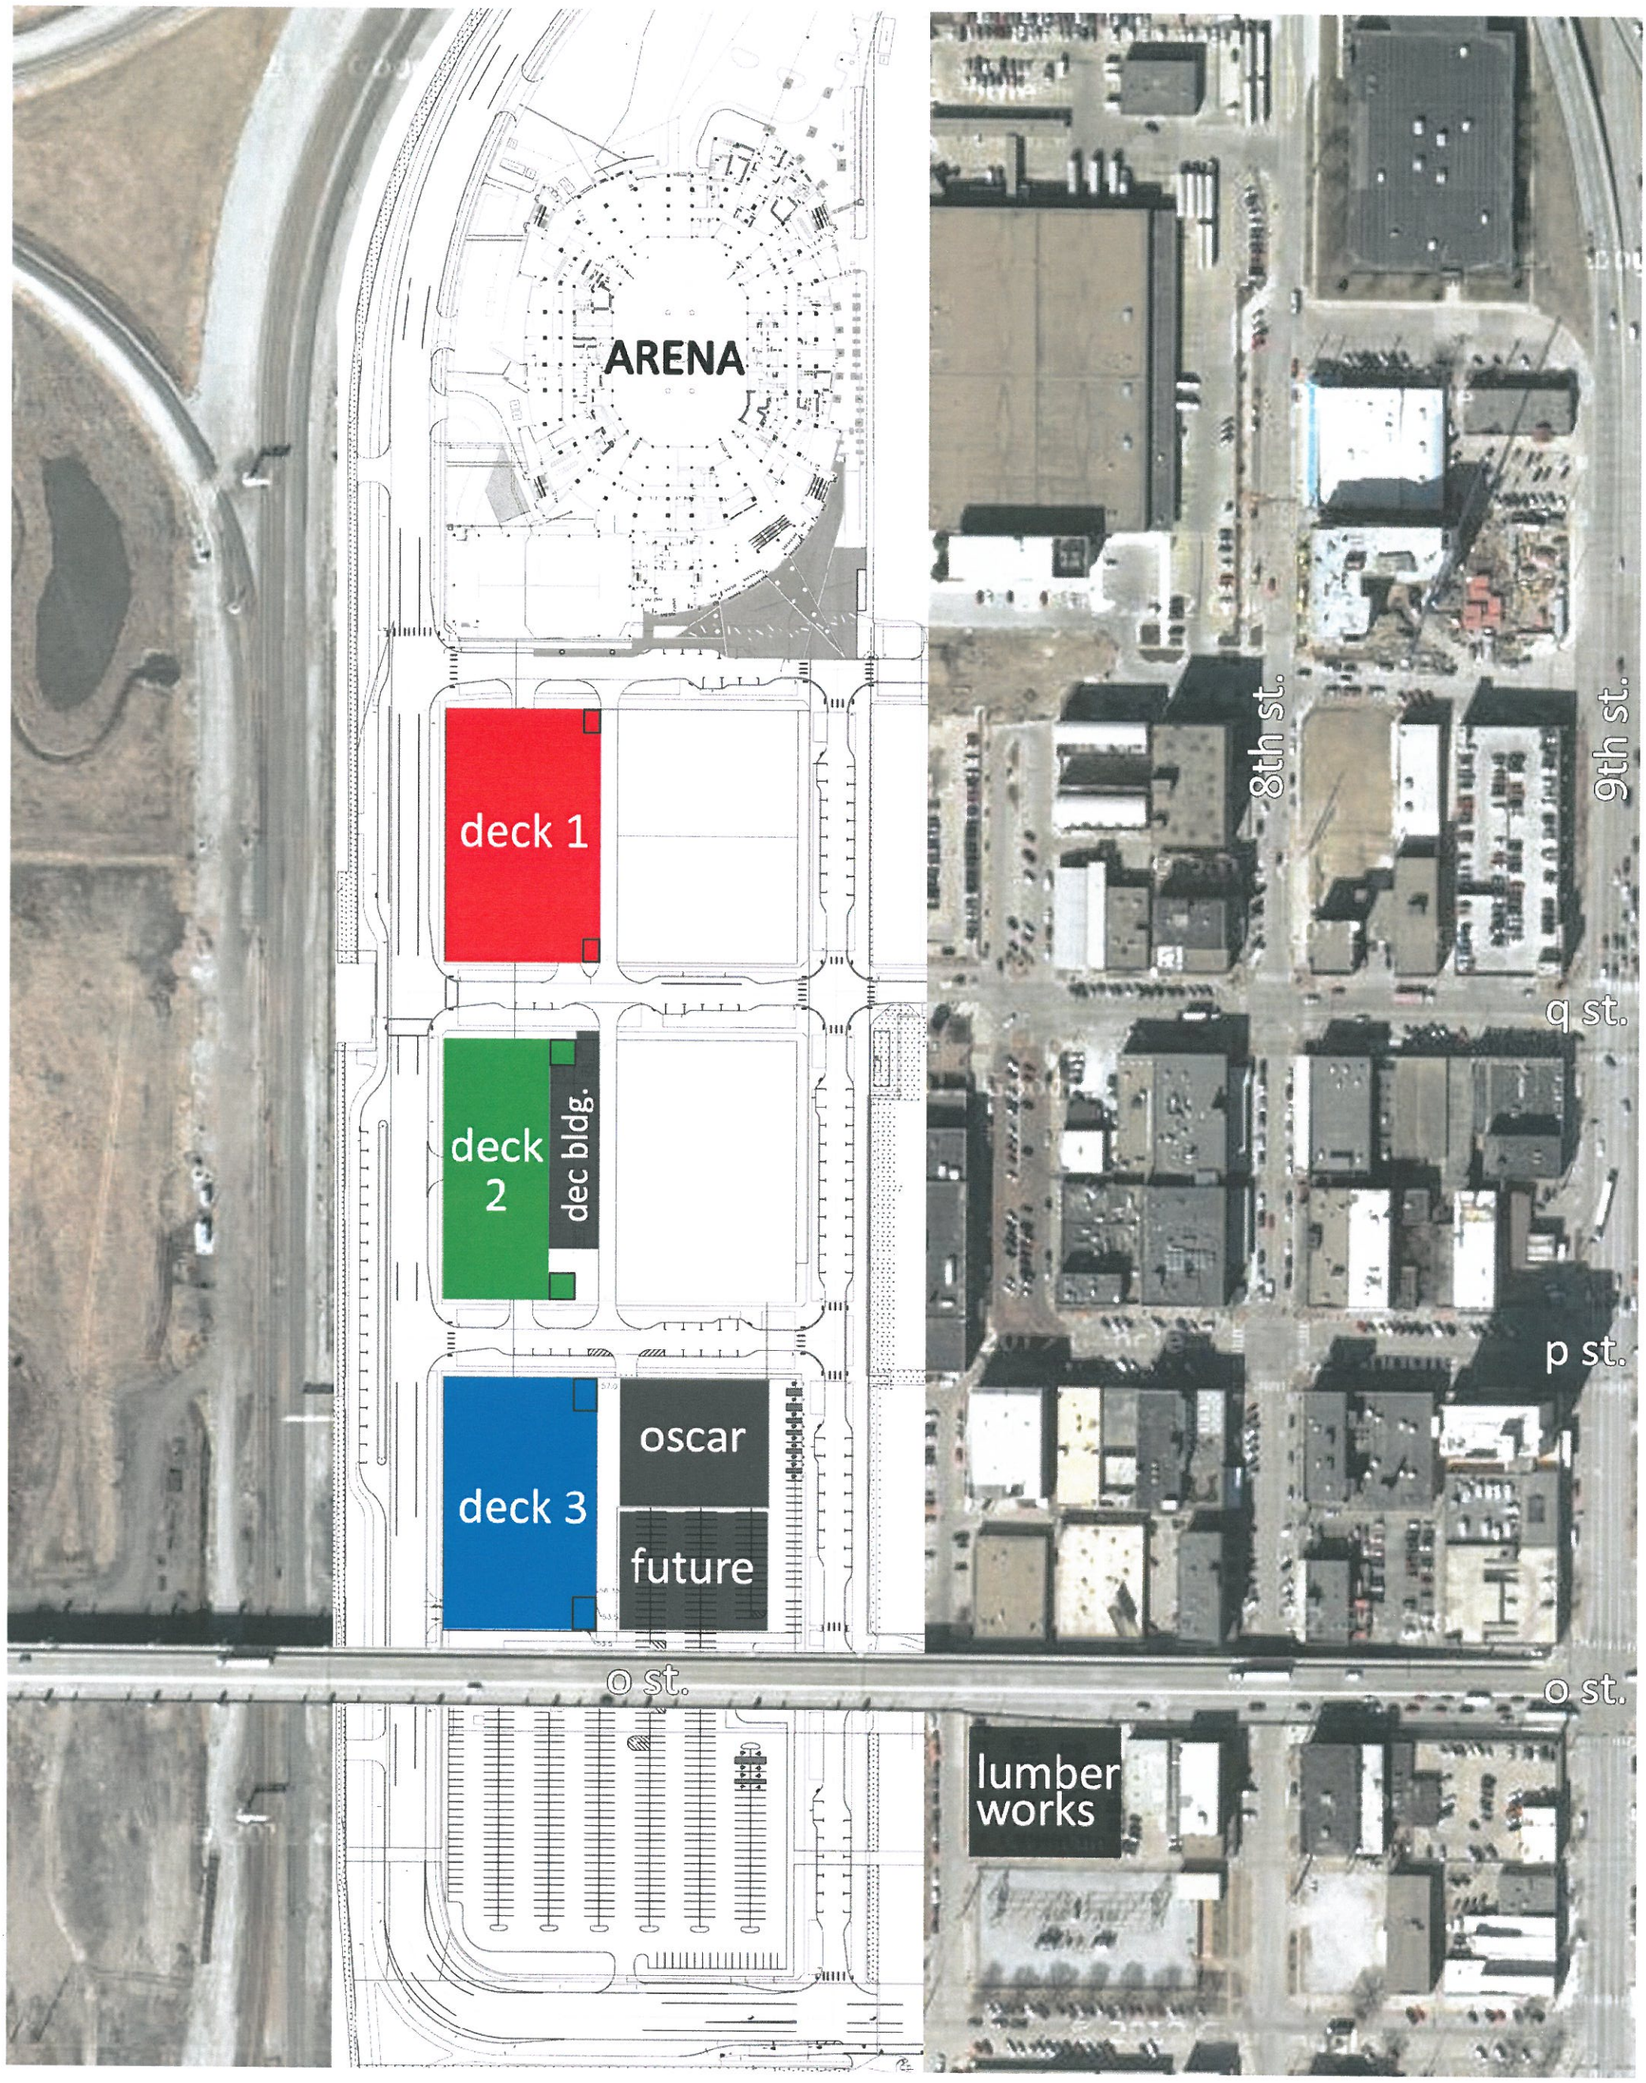
ARENA
deck 1
deck 2
dec bldg.
deck 3
oscar
future
o st.
8th st.
9th st.
q st.
p st.
o st.
lumber works

DAVIS DESIGN
1221 N Street, Ste 600, Lincoln NE 68508
Phone: 402-476-9700
Fax: 402-476-9722

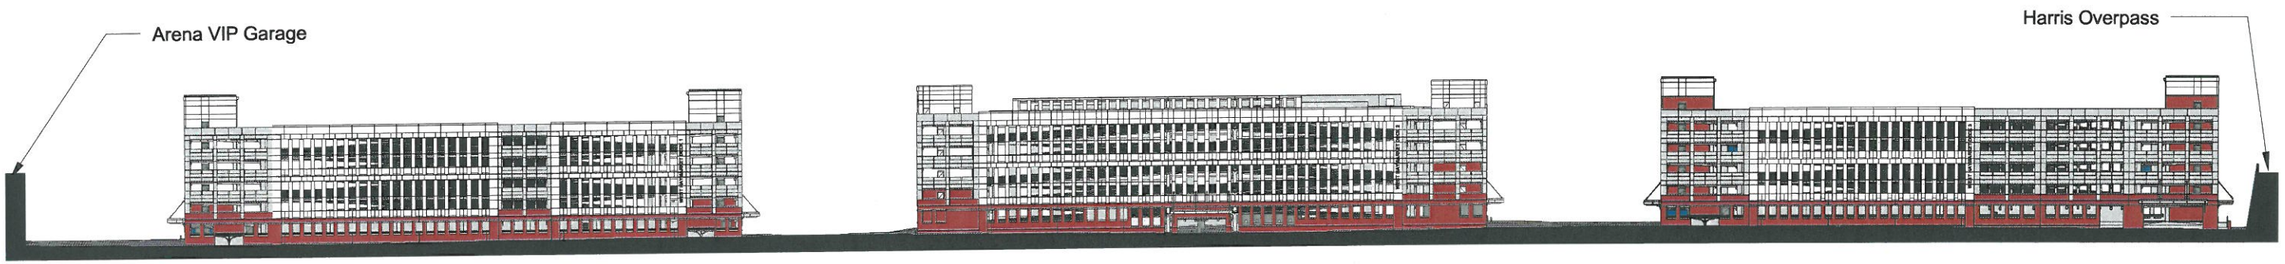

Deck 1 Deck 2 Deck 3

West Haymarket Parking Decks

West Haymarket Joint Public Agency

West Elevation Showing All Parking Decks

11x17-29

DAVIS DESIGN
1221 N Street, Ste 600, Lincoln NE 68508
Phone: 402-476-9700
Fax: 402-476-9722

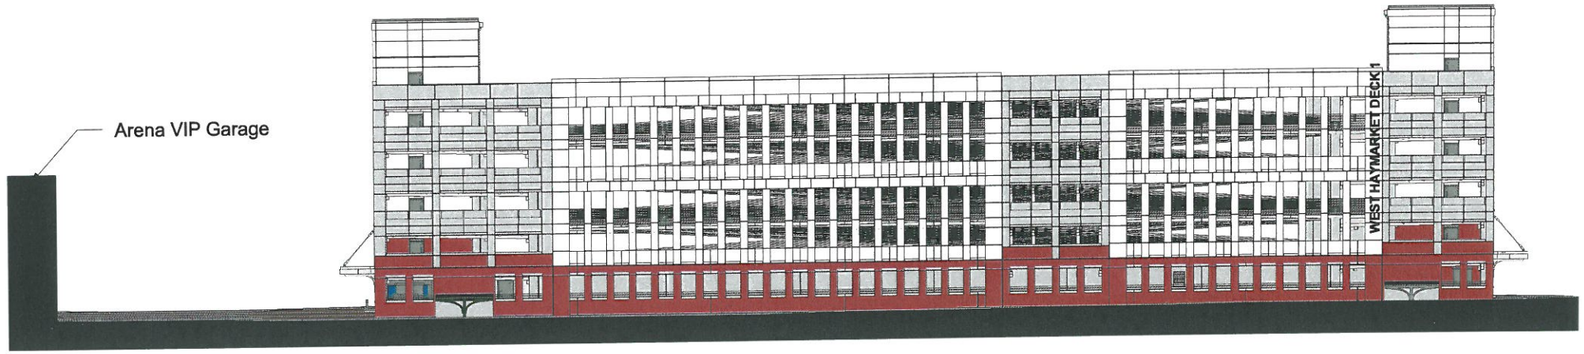

Deck 1

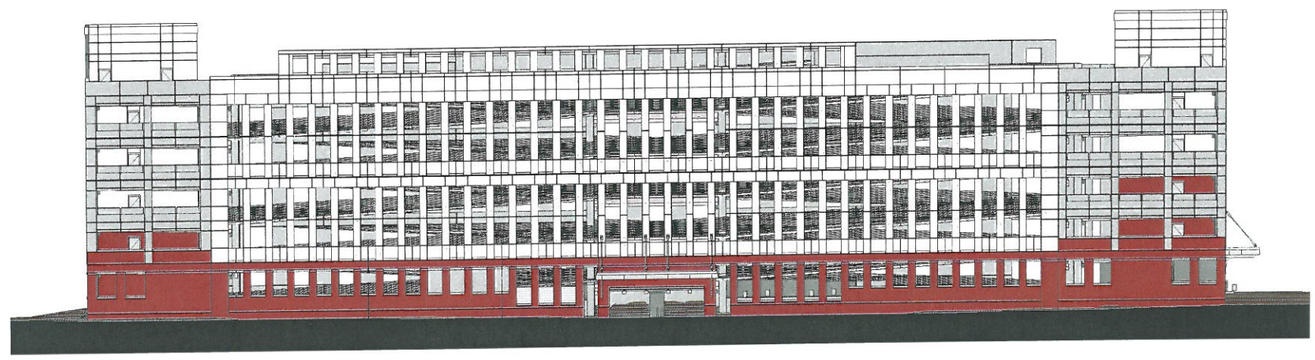

Deck 2

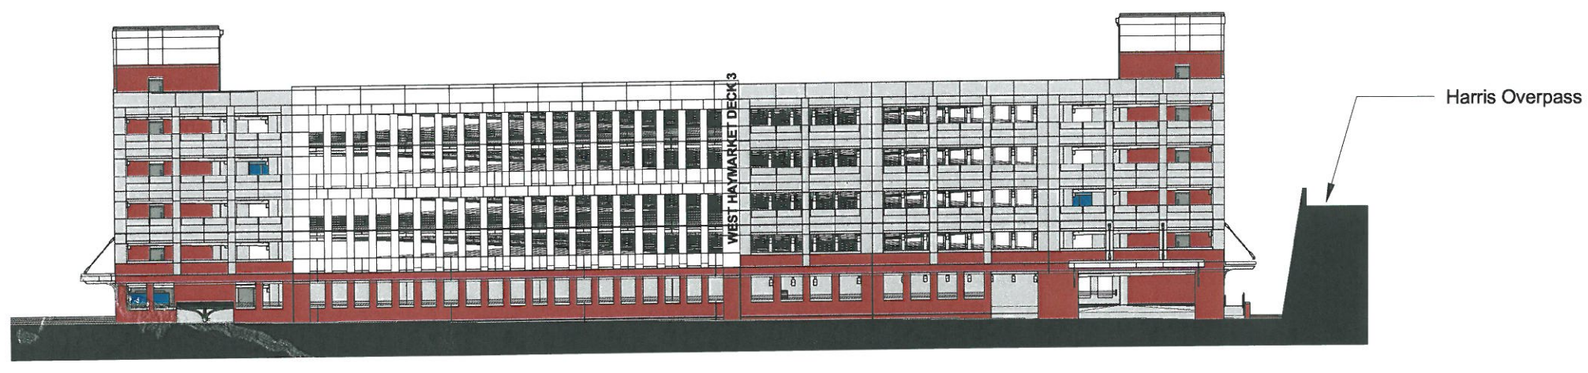

Deck 3

11x17-30

West Haymarket Parking Decks

West Haymarket Joint Public Agency

West Elevation Parking Decks

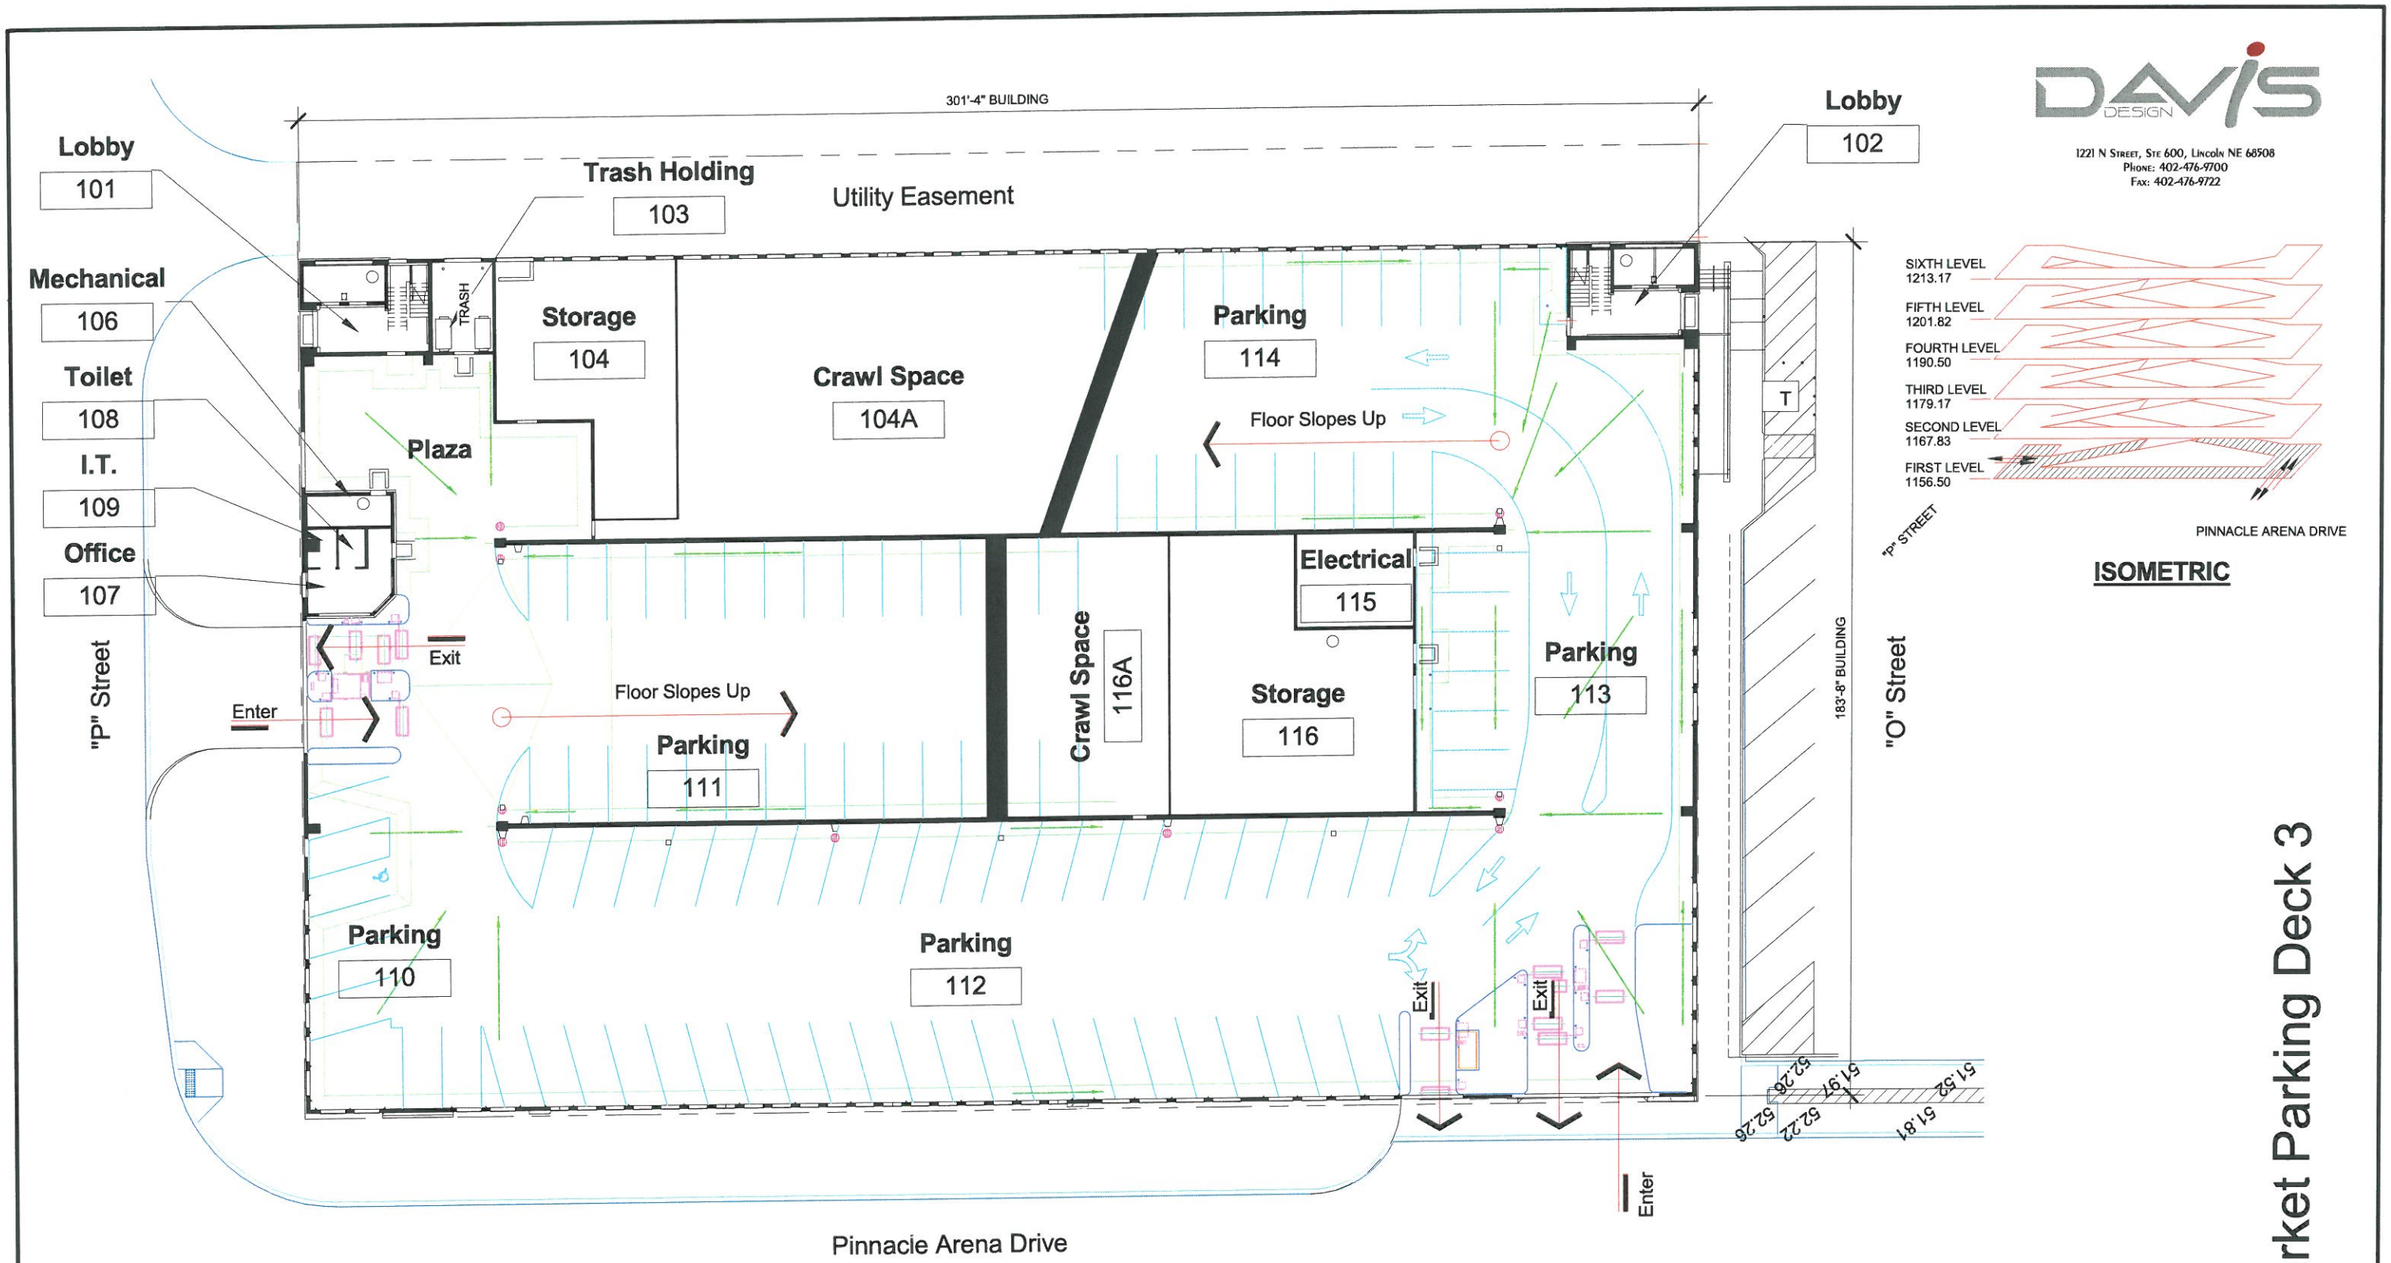

DAVIS DESIGN
1221 N Street, Ste 600, Lincoln NE 68508
Phone: 402-476-9700
Fax: 402-476-9722

1 Level 1 Floor Plan
1/32" = 1'-0"

11x17-5

West Haymarket Parking Deck 3

West Haymarket Joint Public Agency

Level 1 Floor Plan

DAVIS DESIGN
1221 N Street, Ste 600, Lincoln NE 68508
Phone: 402-476-9700
Fax: 402-476-9722

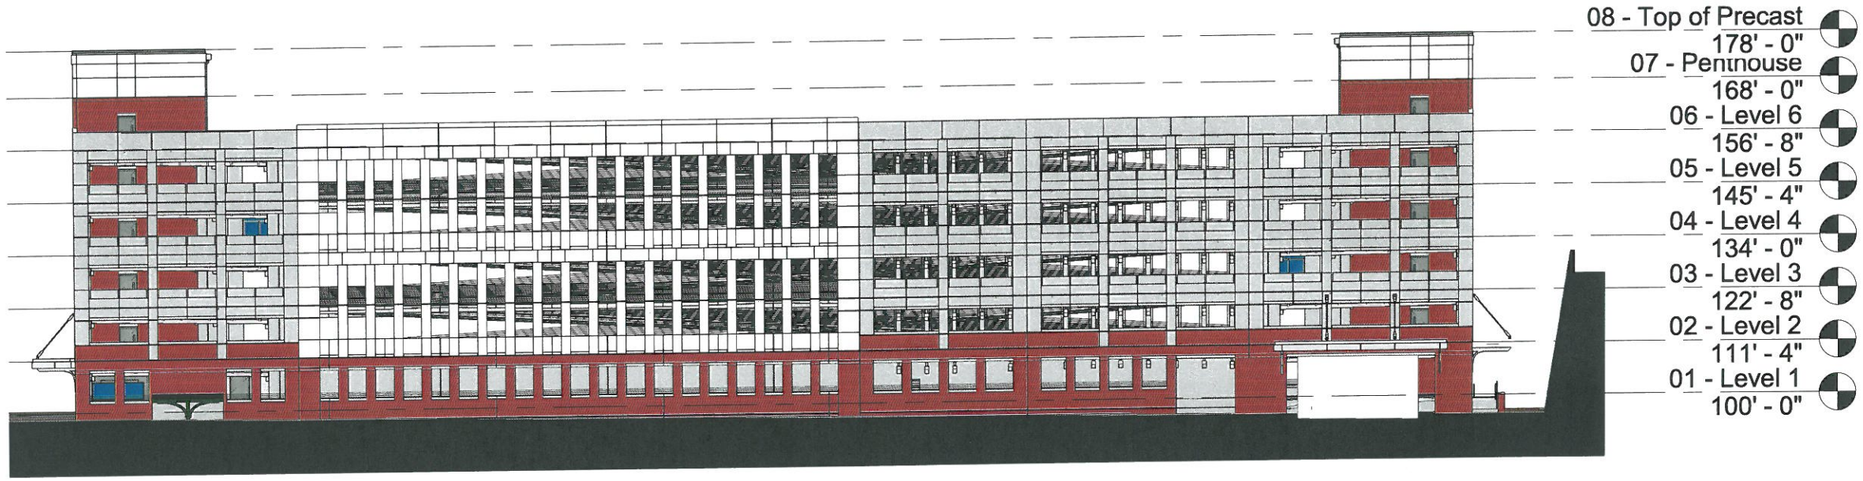

1 West Elevation
1/32" = 1'-0"

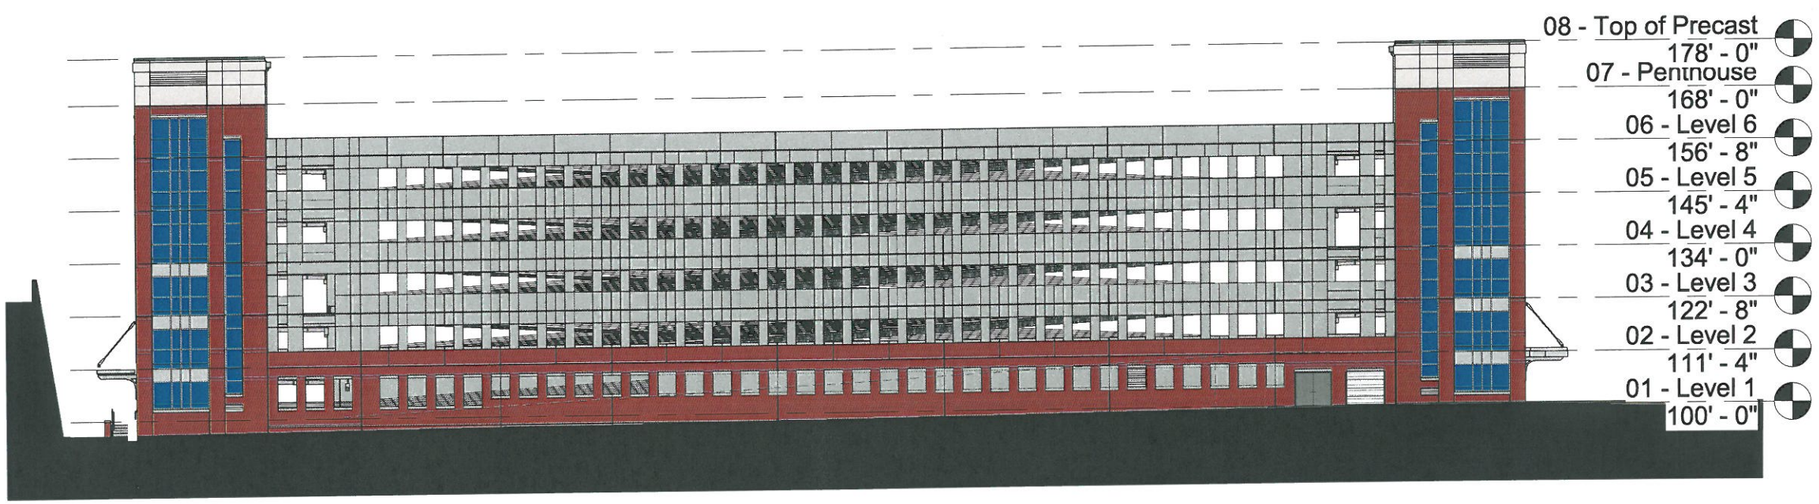

2 East Elevation
1/32" = 1'-0"

11X17-13

West Haymarket Parking Deck 3

West Haymarket Joint Public Agency

Elevations

DAVIS DESIGN
1221 N Street, Ste 600, Lincoln NE 68508
Phone: 402-476-9700
Fax: 402-476-9722

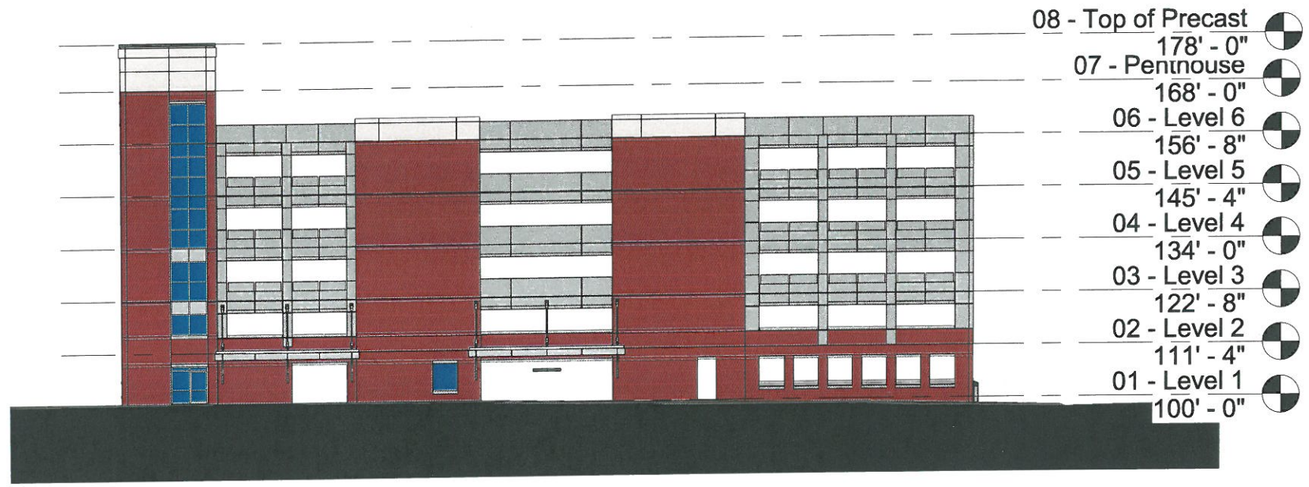

1 North Elevation
1/32" = 1'-0"

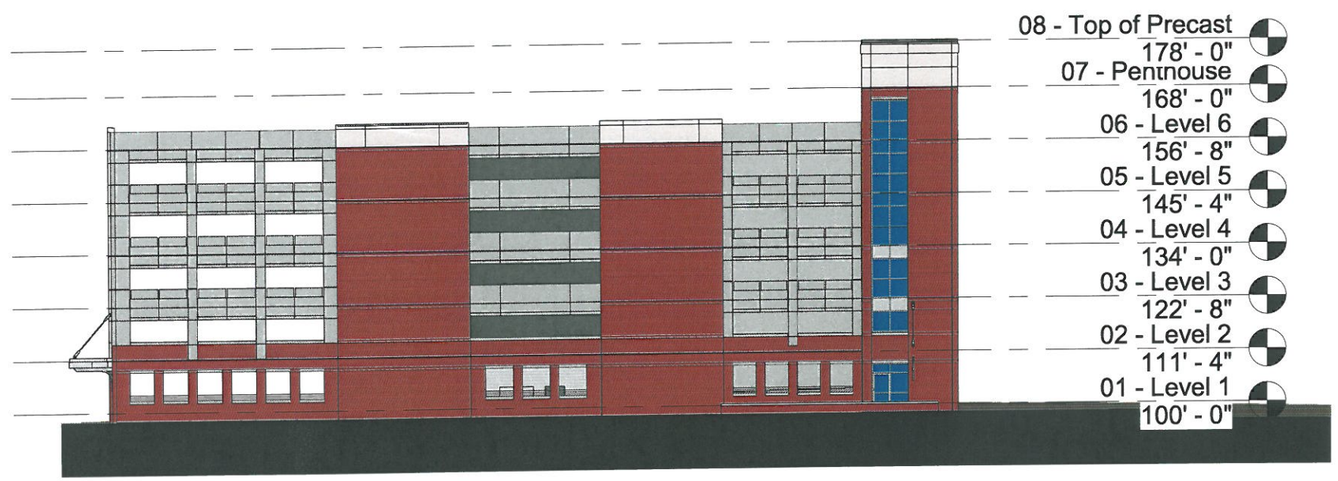

2 South Elevation
1/32" = 1'-0"

11X17-14

West Haymarket Parking Deck 3

West Haymarket Joint Public Agency

Elevations

DAVIS DESIGN
1221 N Street, Ste 600, Lincoln NE 68508
Phone: 402-476-9700
Fax: 402-476-9722

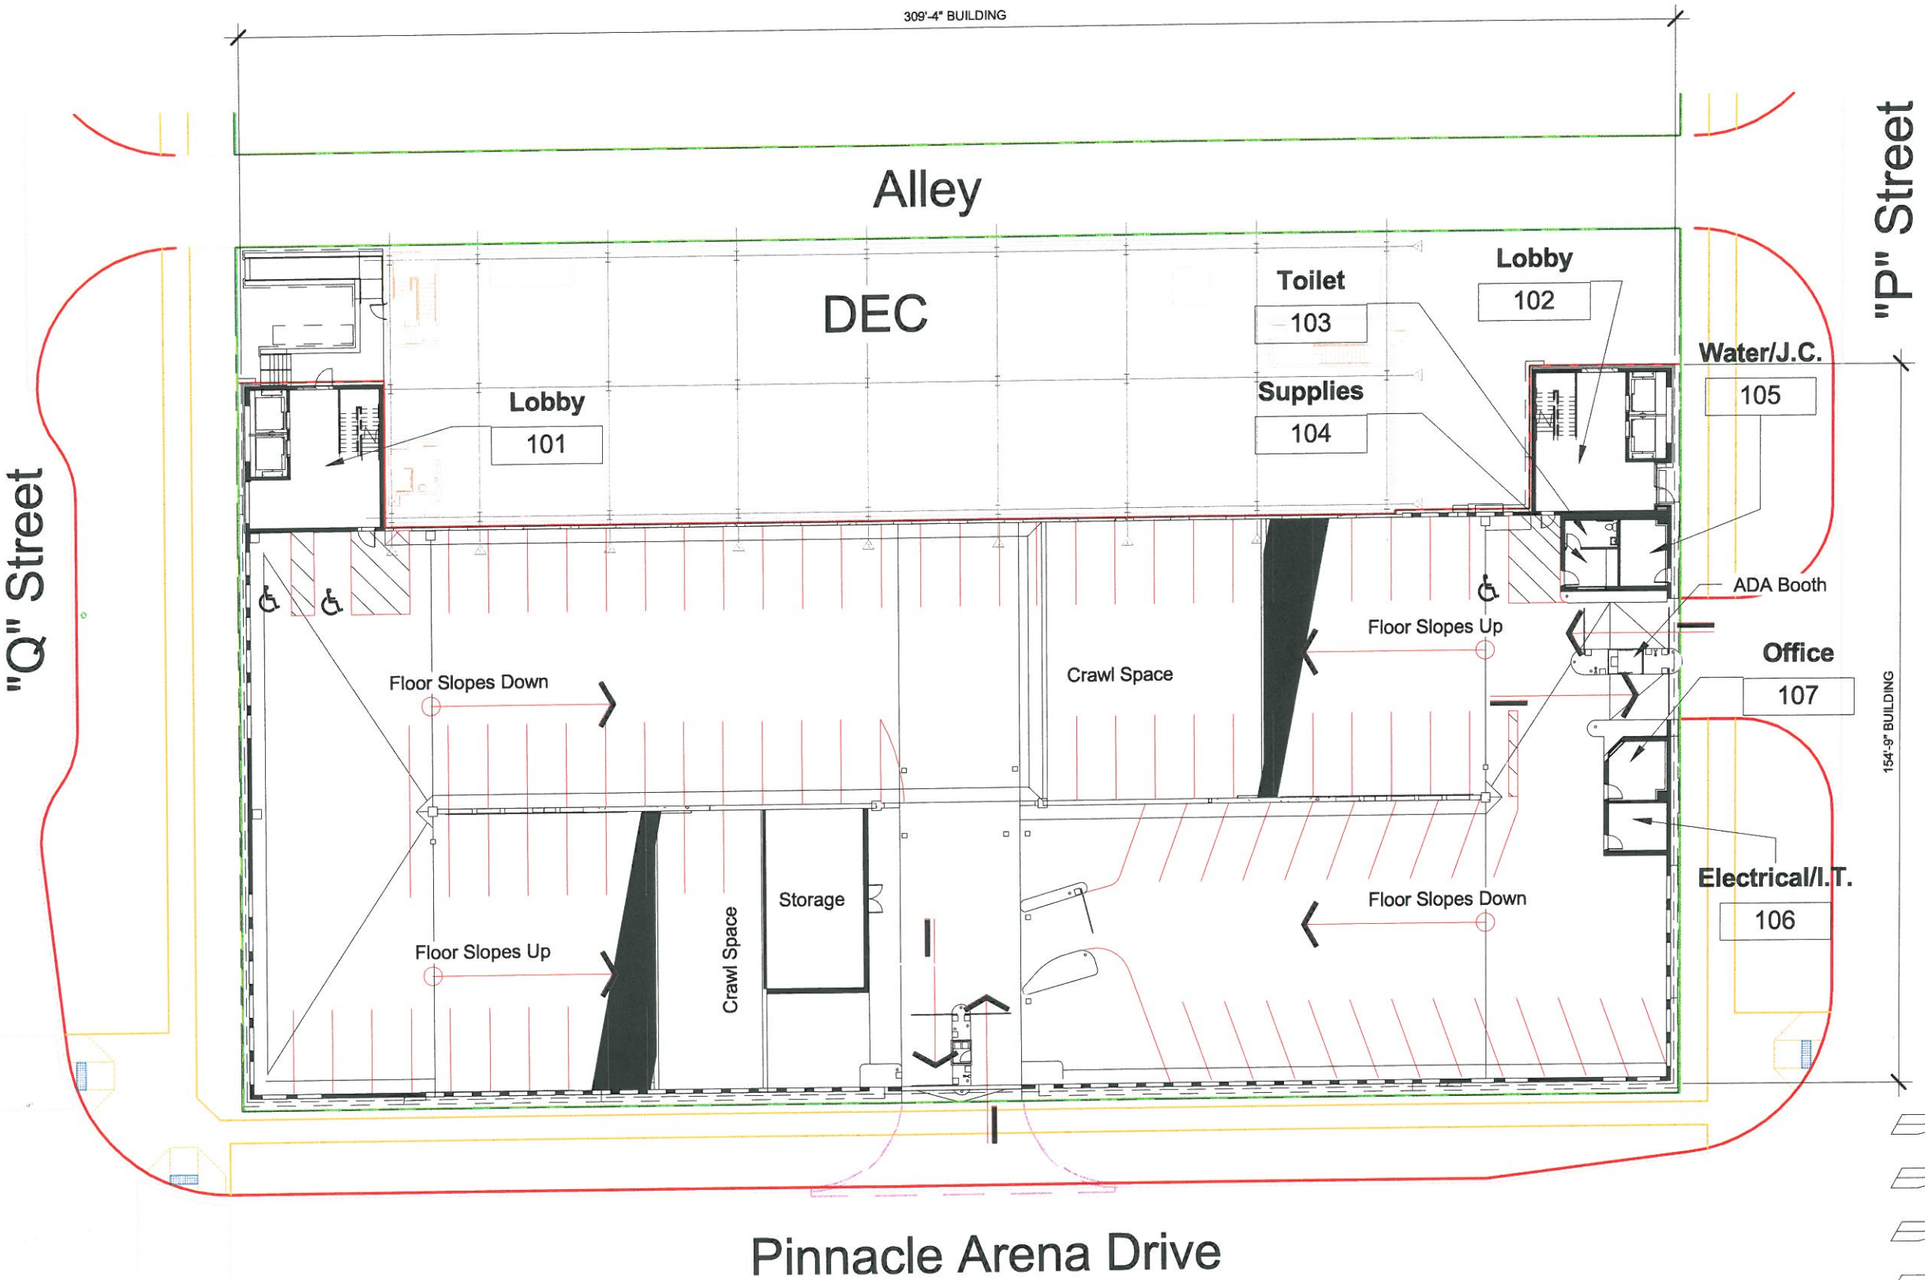

1 Level 1 Floor Plan
1/32" = 1'-0"

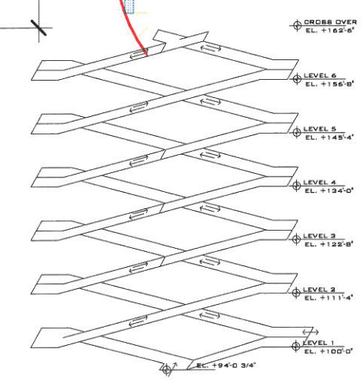

EXPANDED VIEW

West Haymarket Parking Deck 2

West Haymarket Joint Public Agency

Level 1 Floor Plan

11x17-a1

DAVIS DESIGN
1221 N Street, Ste 600, Lincoln NE 68508
Phone: 402-476-9700
Fax: 402-476-9722

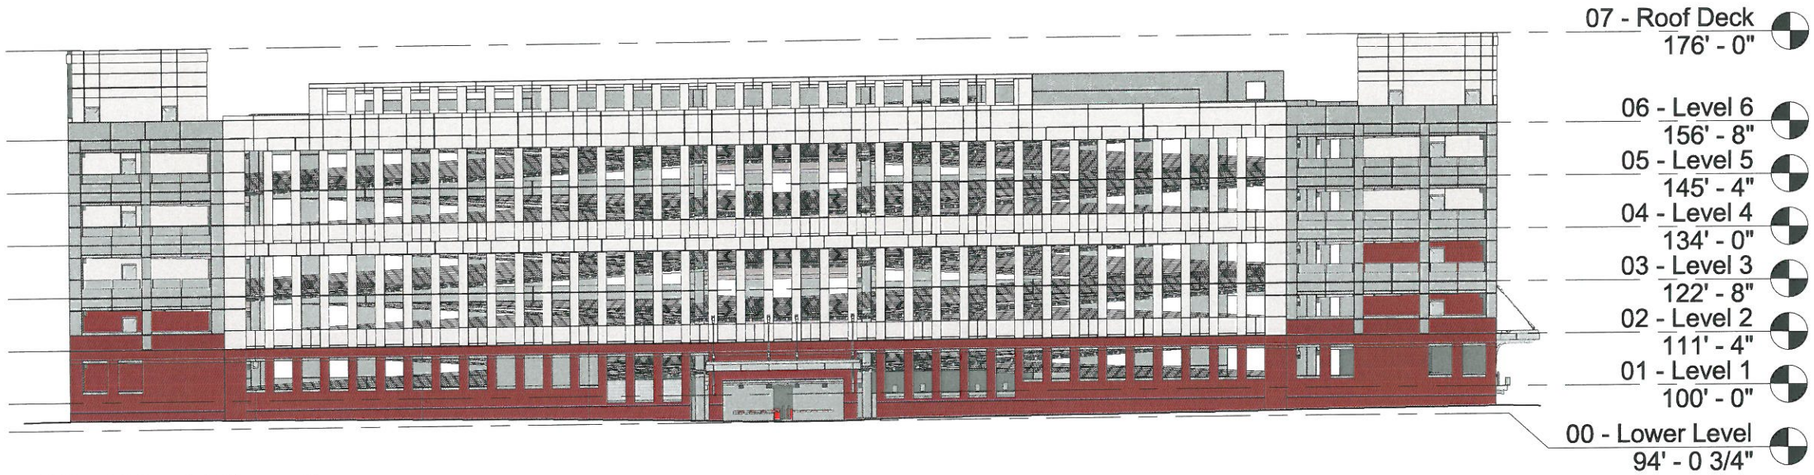

1 West Elevation
1/32" = 1'-0"

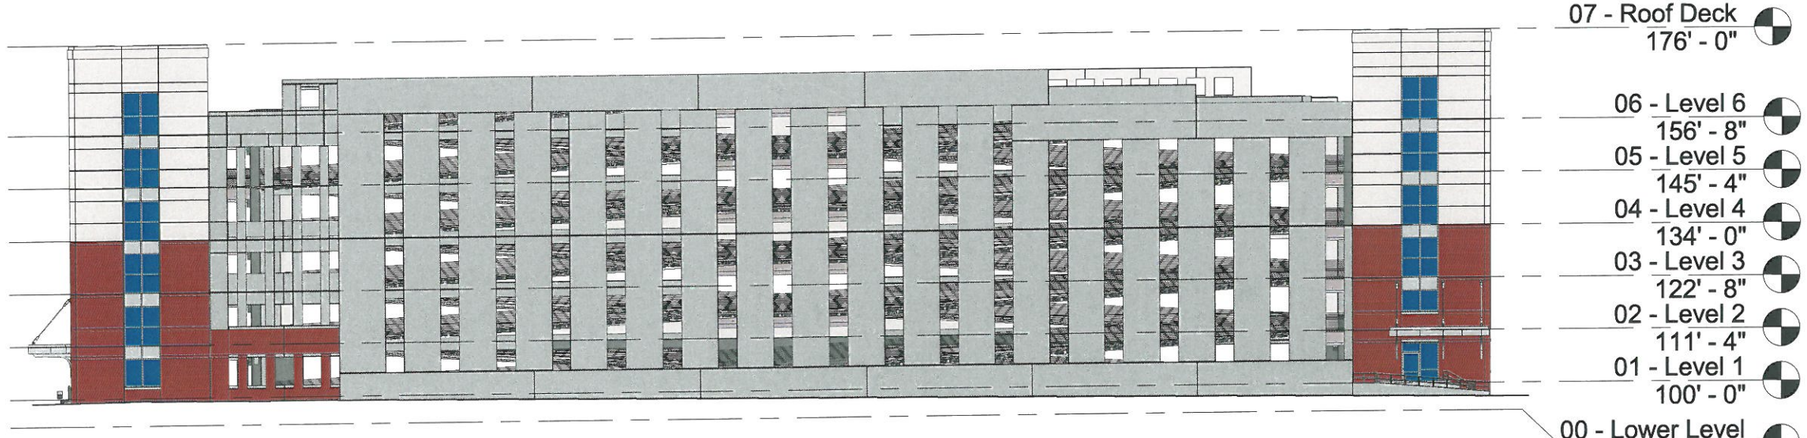

2 East Elevation
1/32" = 1'-0"

11x17-a6

West Haymarket Parking Deck 2

West Haymarket Joint Public Agency

East West Elevations

DAVIS DESIGN
1221 N Street, Ste 600, Lincoln NE 68508
Phone: 402-476-9700
Fax: 402-476-9722

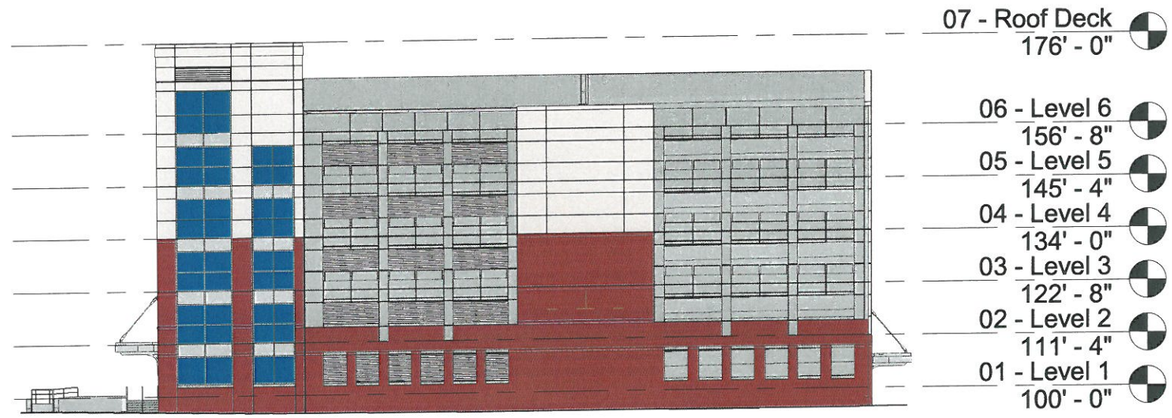

1 North Elevation
1/32" = 1'-0"

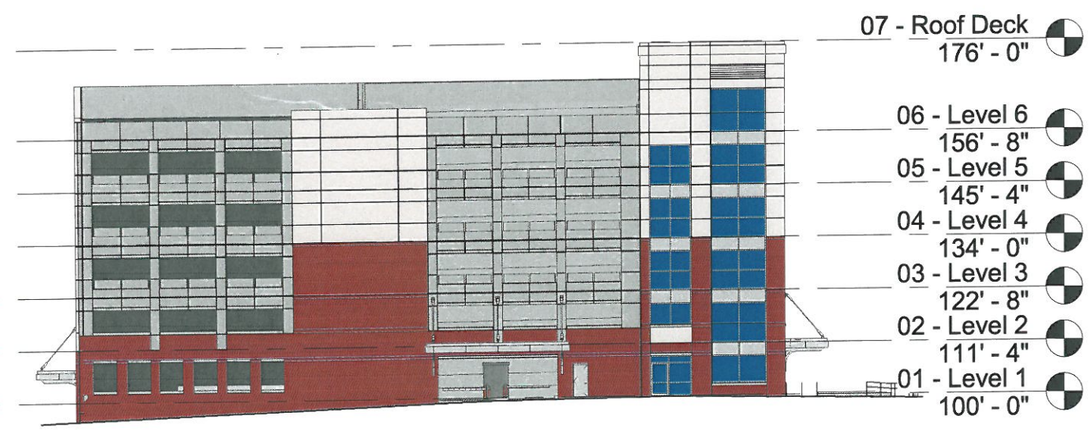

2 South Elevation
1/32" = 1'-0"

11x17-a7

West Haymarket Parking Deck 2

West Haymarket Joint Public Agency

North South Elevations

DAVIS
DESIGN
SW Corner of 3 Decks

NW Corner of Deck 3

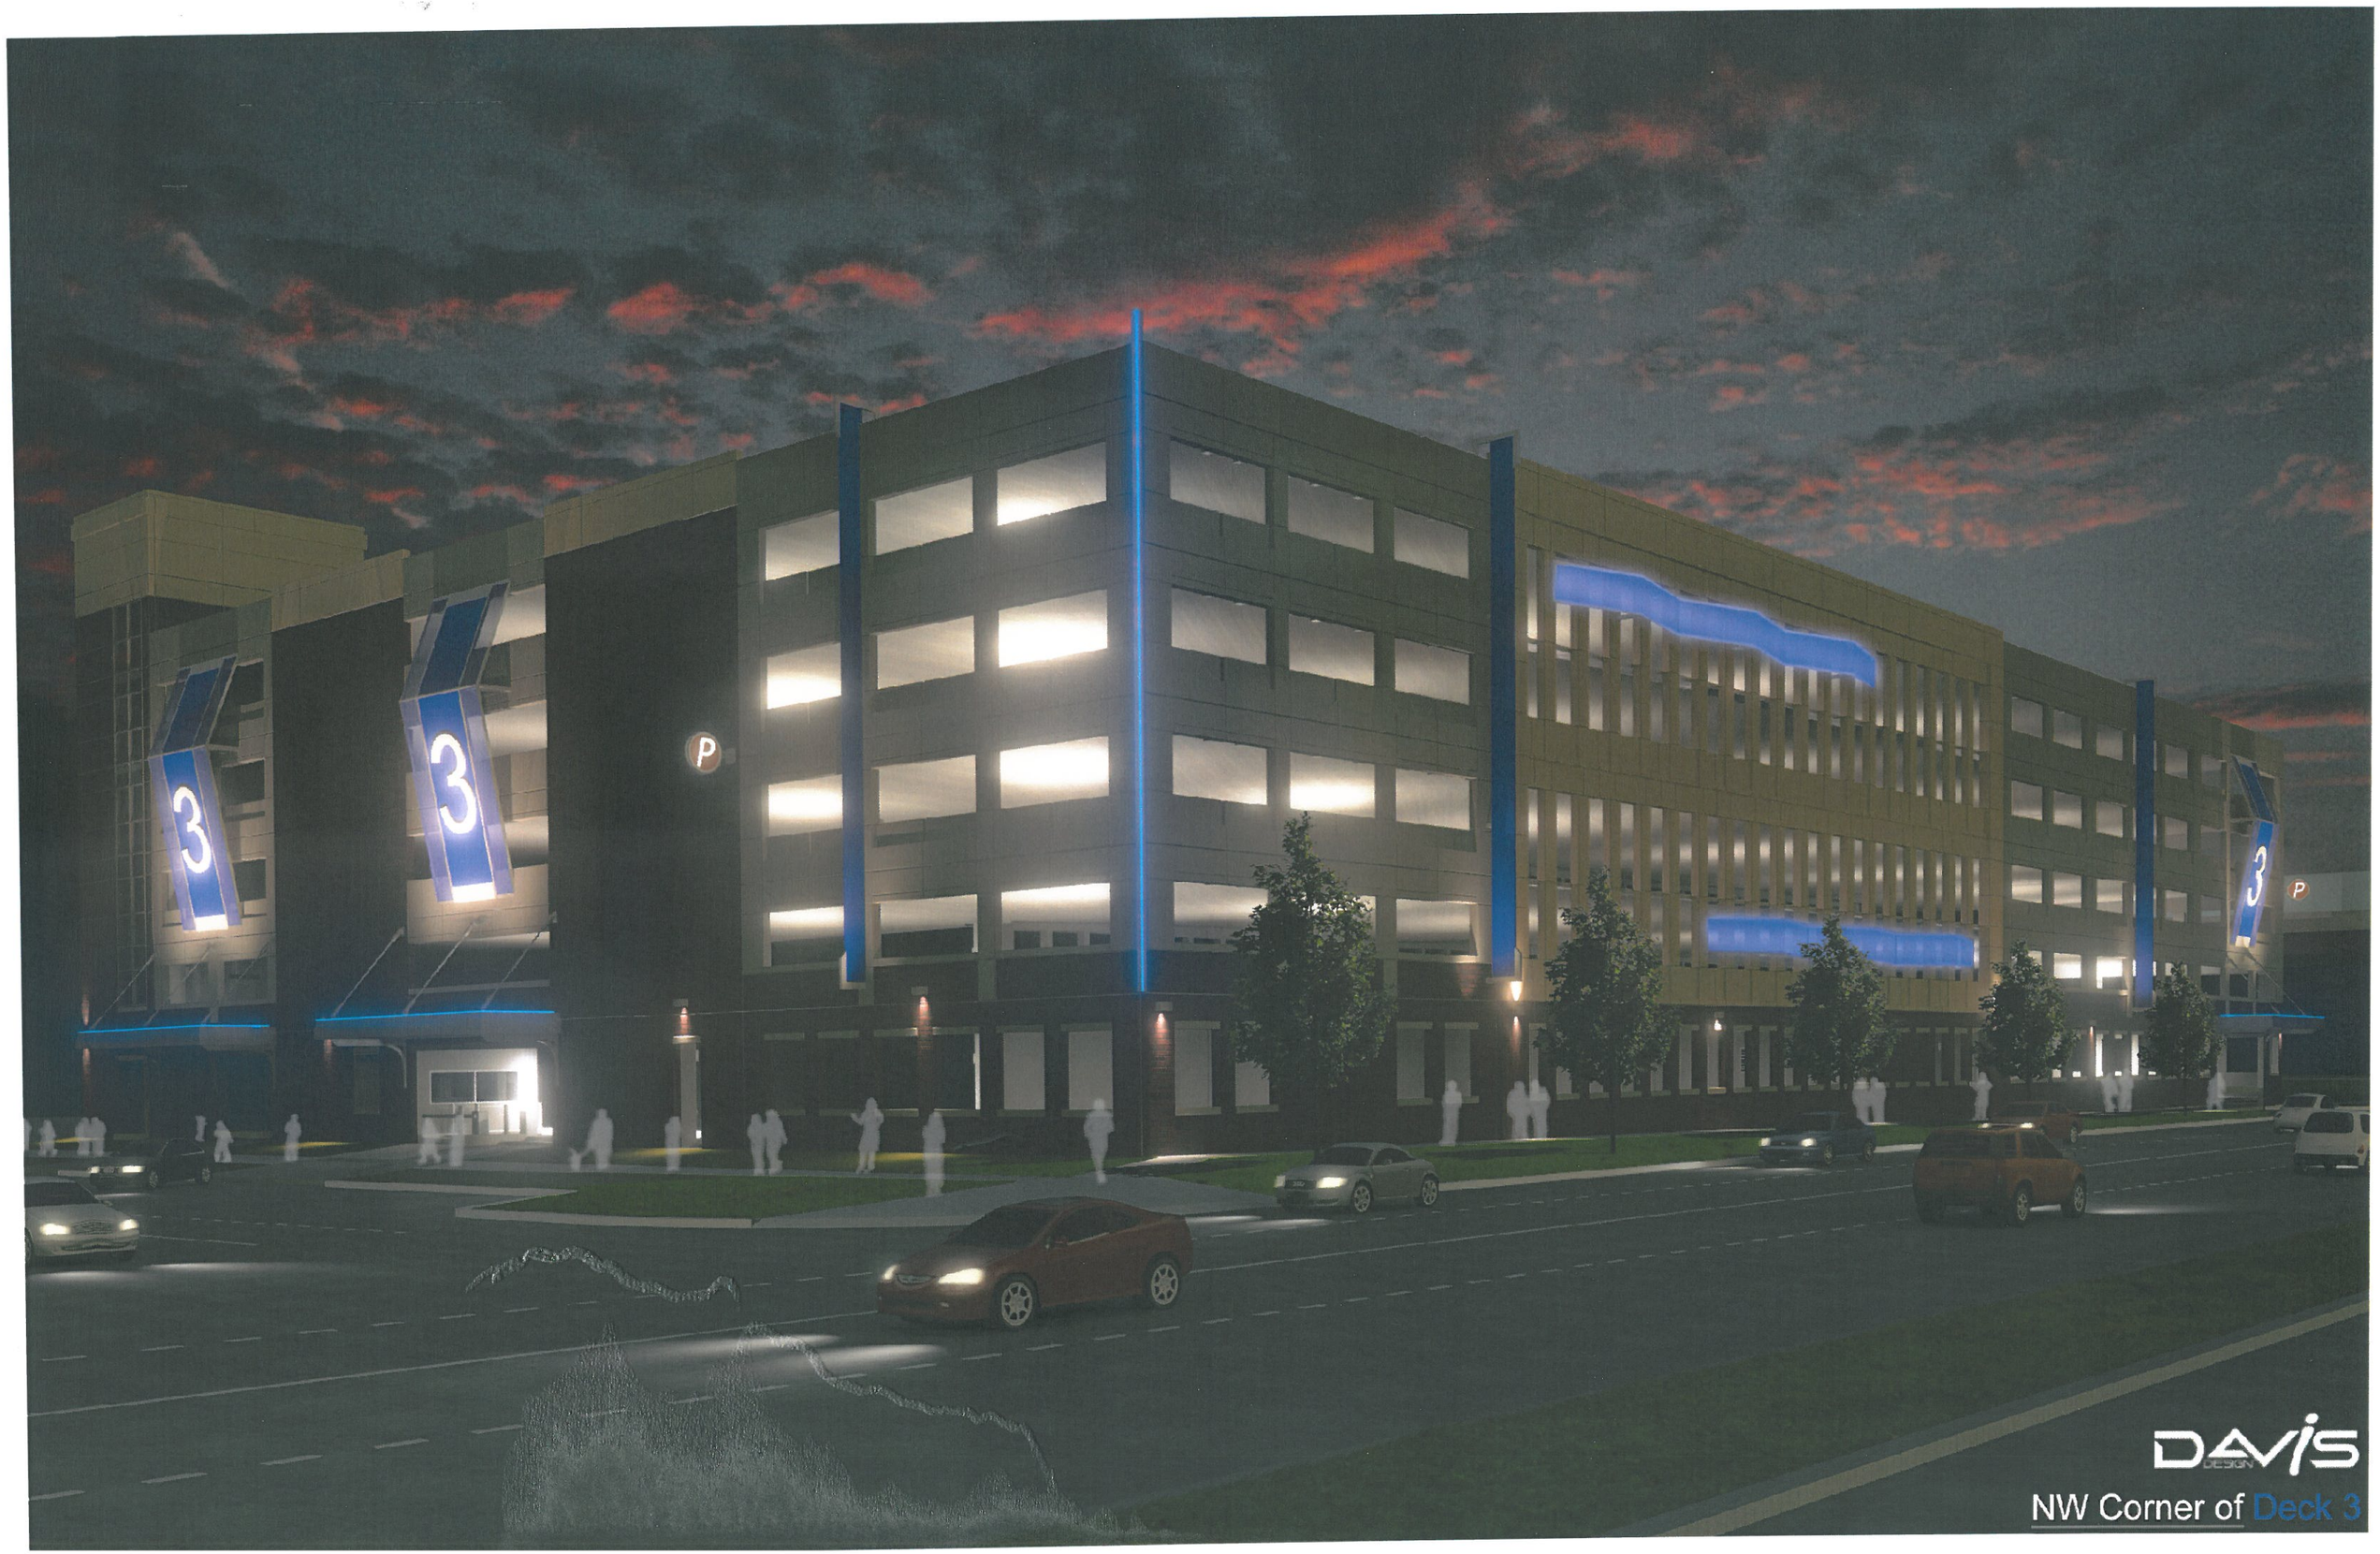

NW Corner of Deck 3

3
3
3
3
DAVIS DESIGN
SE Corner of Deck 3

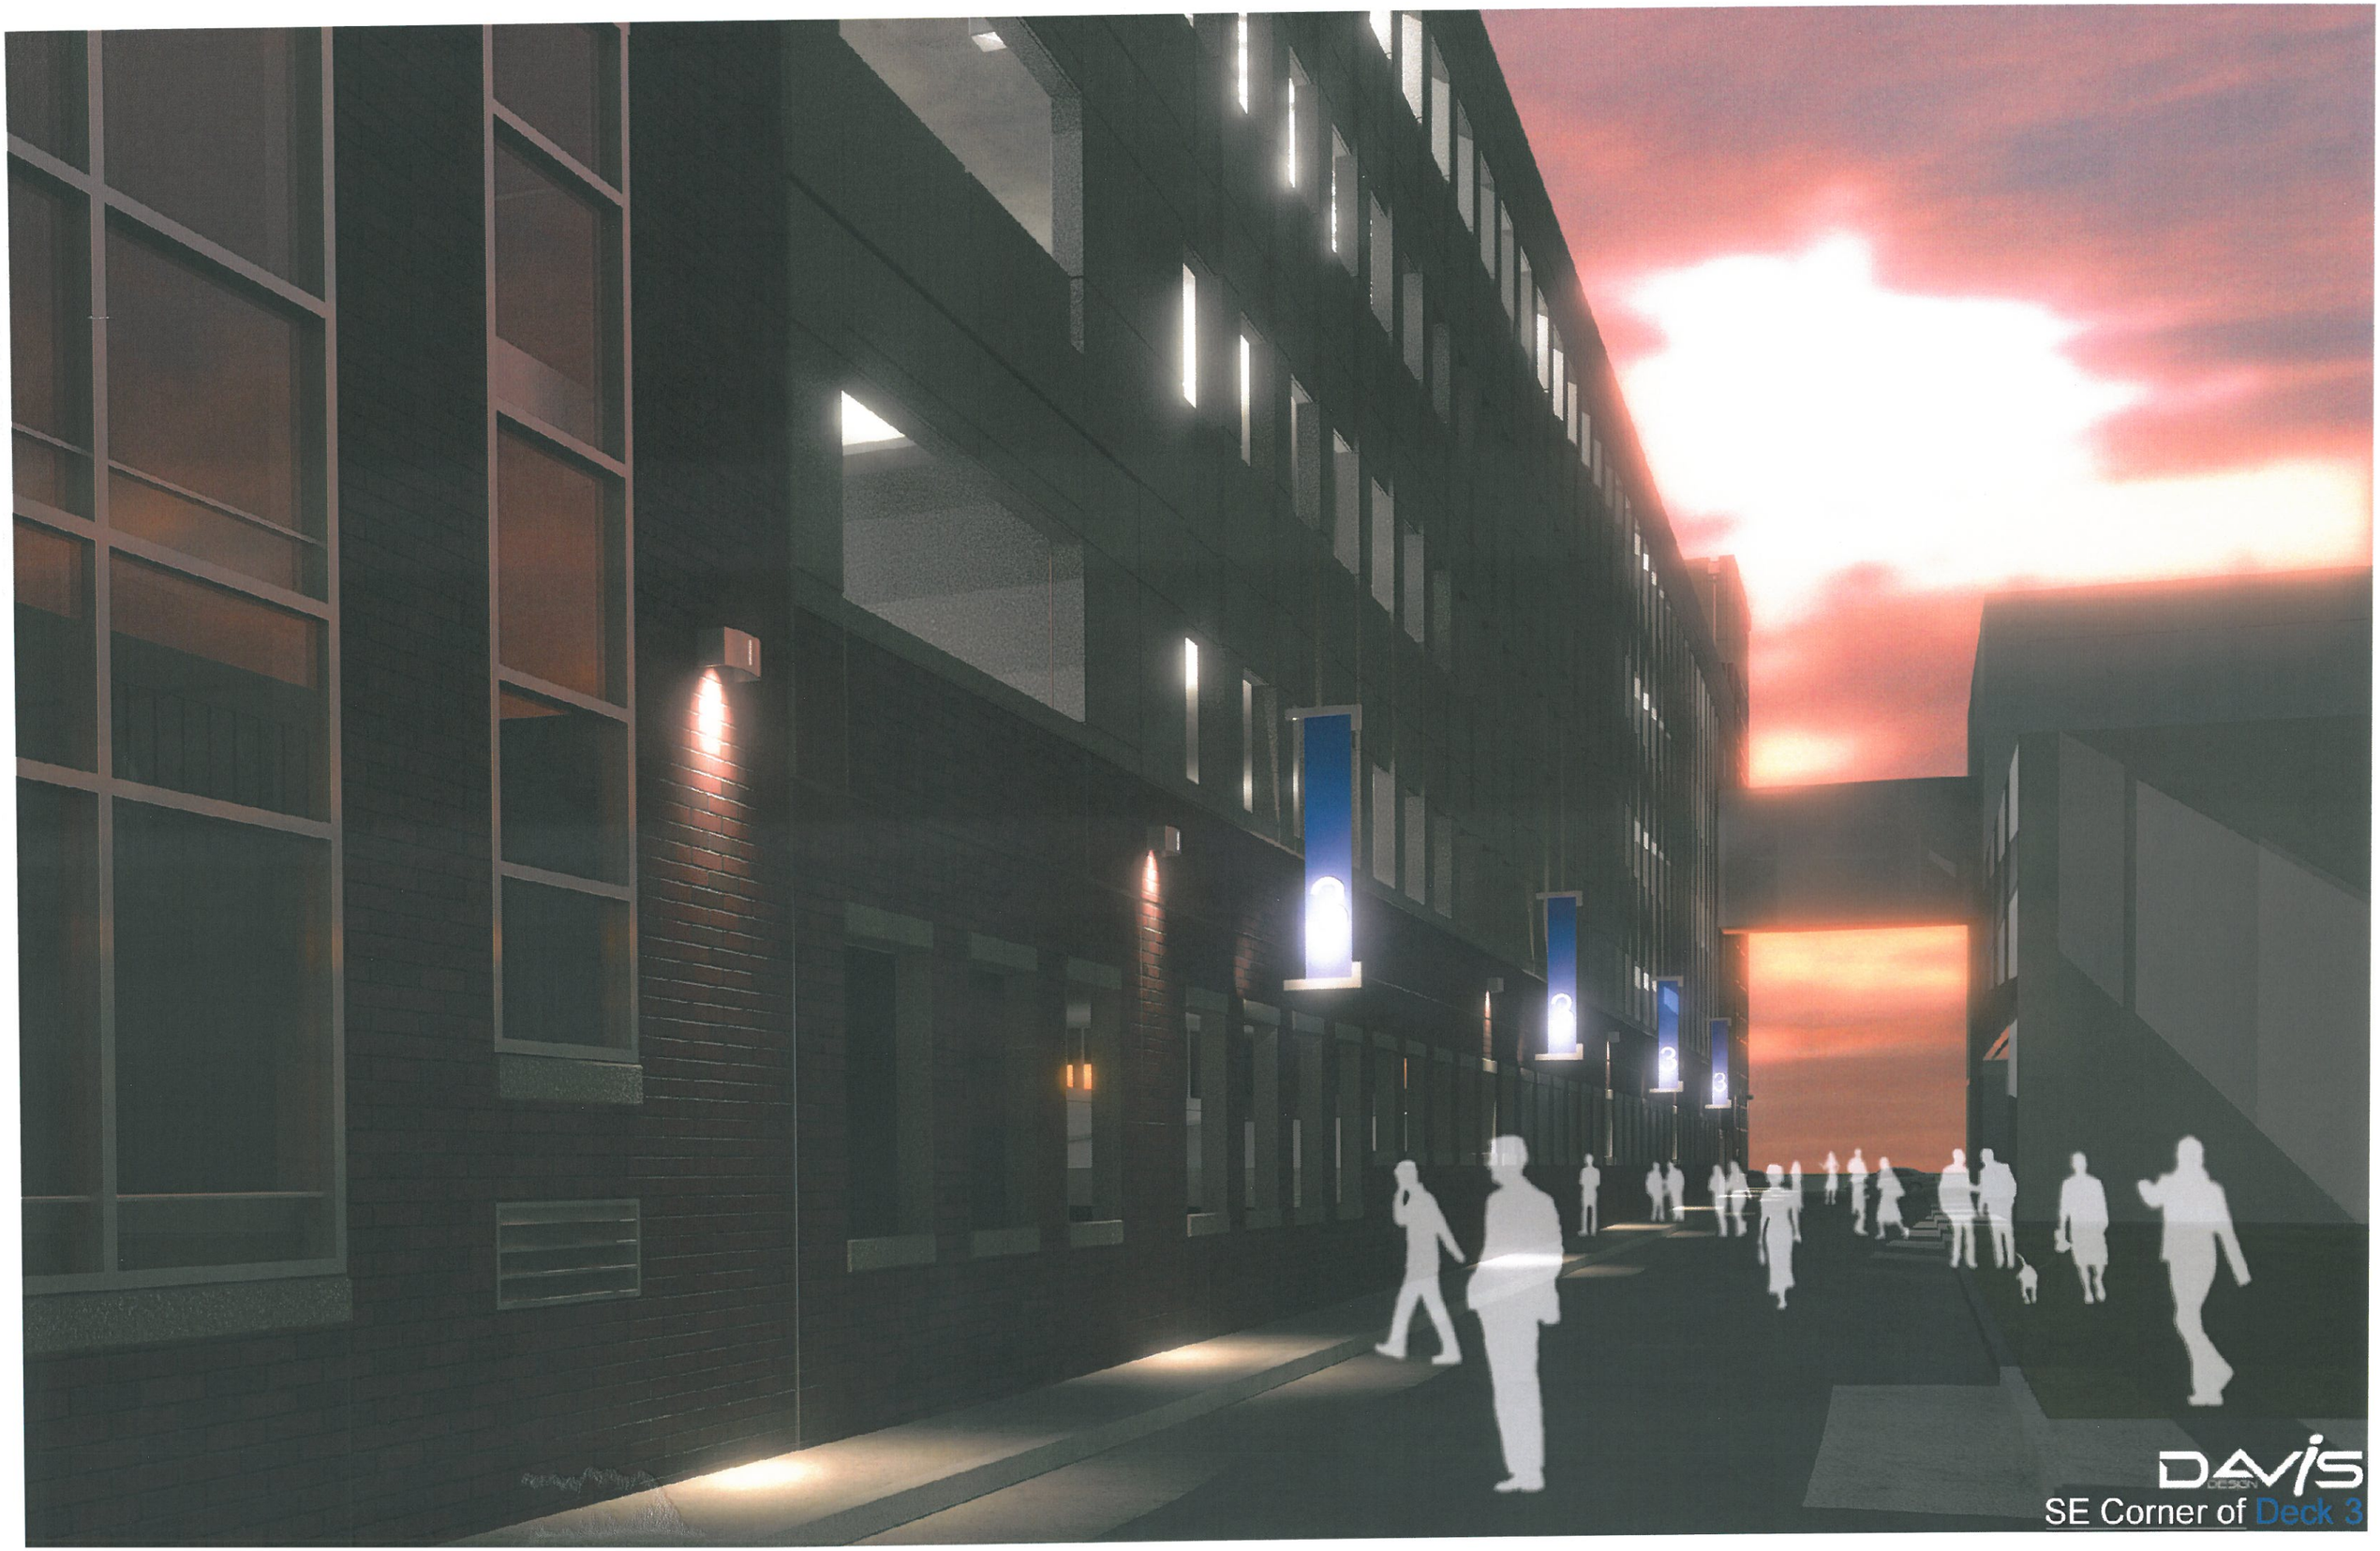

SE Corner of Deck 3

SW Corner of Deck 2

SW Corner of Deck 2

DAVIS
SW Corner of Deck 1

DAVIS
SW Corner of Deck 1

DAVIS
DESIGN
SW Corner of 3 Decks