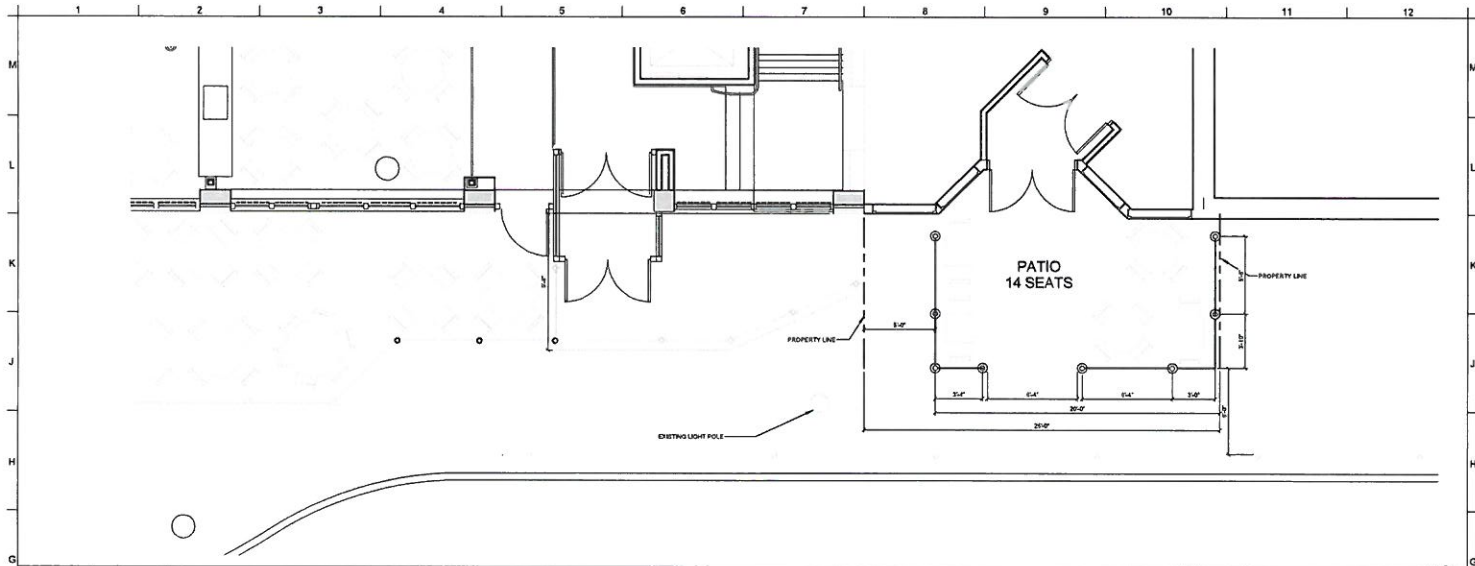

H1 Mc Farlands Patio - Option A

SCALE 1/4" = 1'-0"

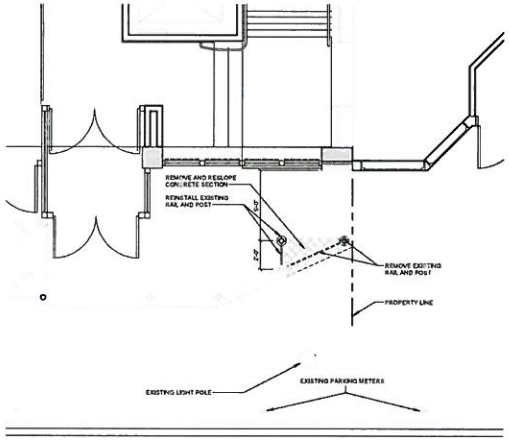

A1 Mc Farlands Patio - Option B - Demo

SCALE 1/4" = 1'-0"

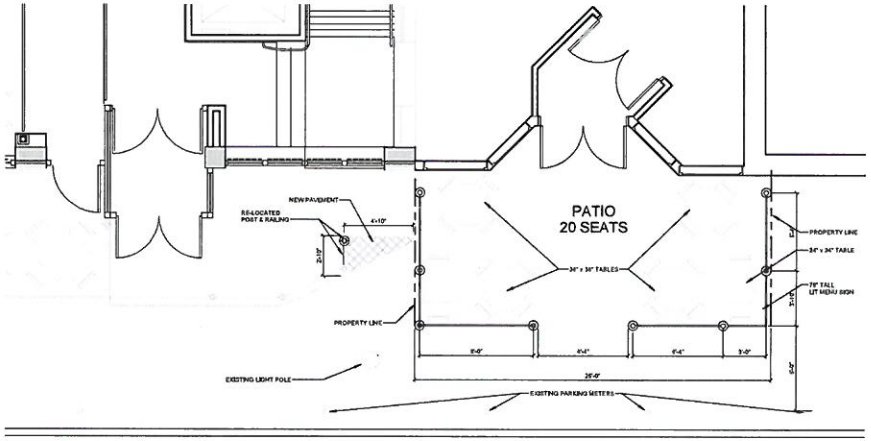

A5 Mc Farlands Patio - Option B

SCALE 1/4" = 1'-0"

0' 2' 4' 8' 16'

CLARK
architects
collaborative 3
3330 woods avenue
lincoln, ne 68510
402-326-1577
kclark@clark-architects.com

8/26/2015 11:55:20 AM

COLLABORATION

STRUCTURAL ENGINEER
R.O.Tauker
1201 O Street, Suite 310
Lincoln, NE 68508
402-477-7640

MECHANICAL/ELECTRICAL ENGINEER
M E Group
2520 N. 48th Street
Lincoln, NE 68504
402-464-3533

Mc Farlands Patio

710 P Street, Lincoln, Nebraska

DRAWING TITLE	PATIO PLAN
ARCHITECT	KC
DRAWN BY	BKS
ISSUE DATE	08/26/2016
PROJECT NO.	16017

A100

Item 5