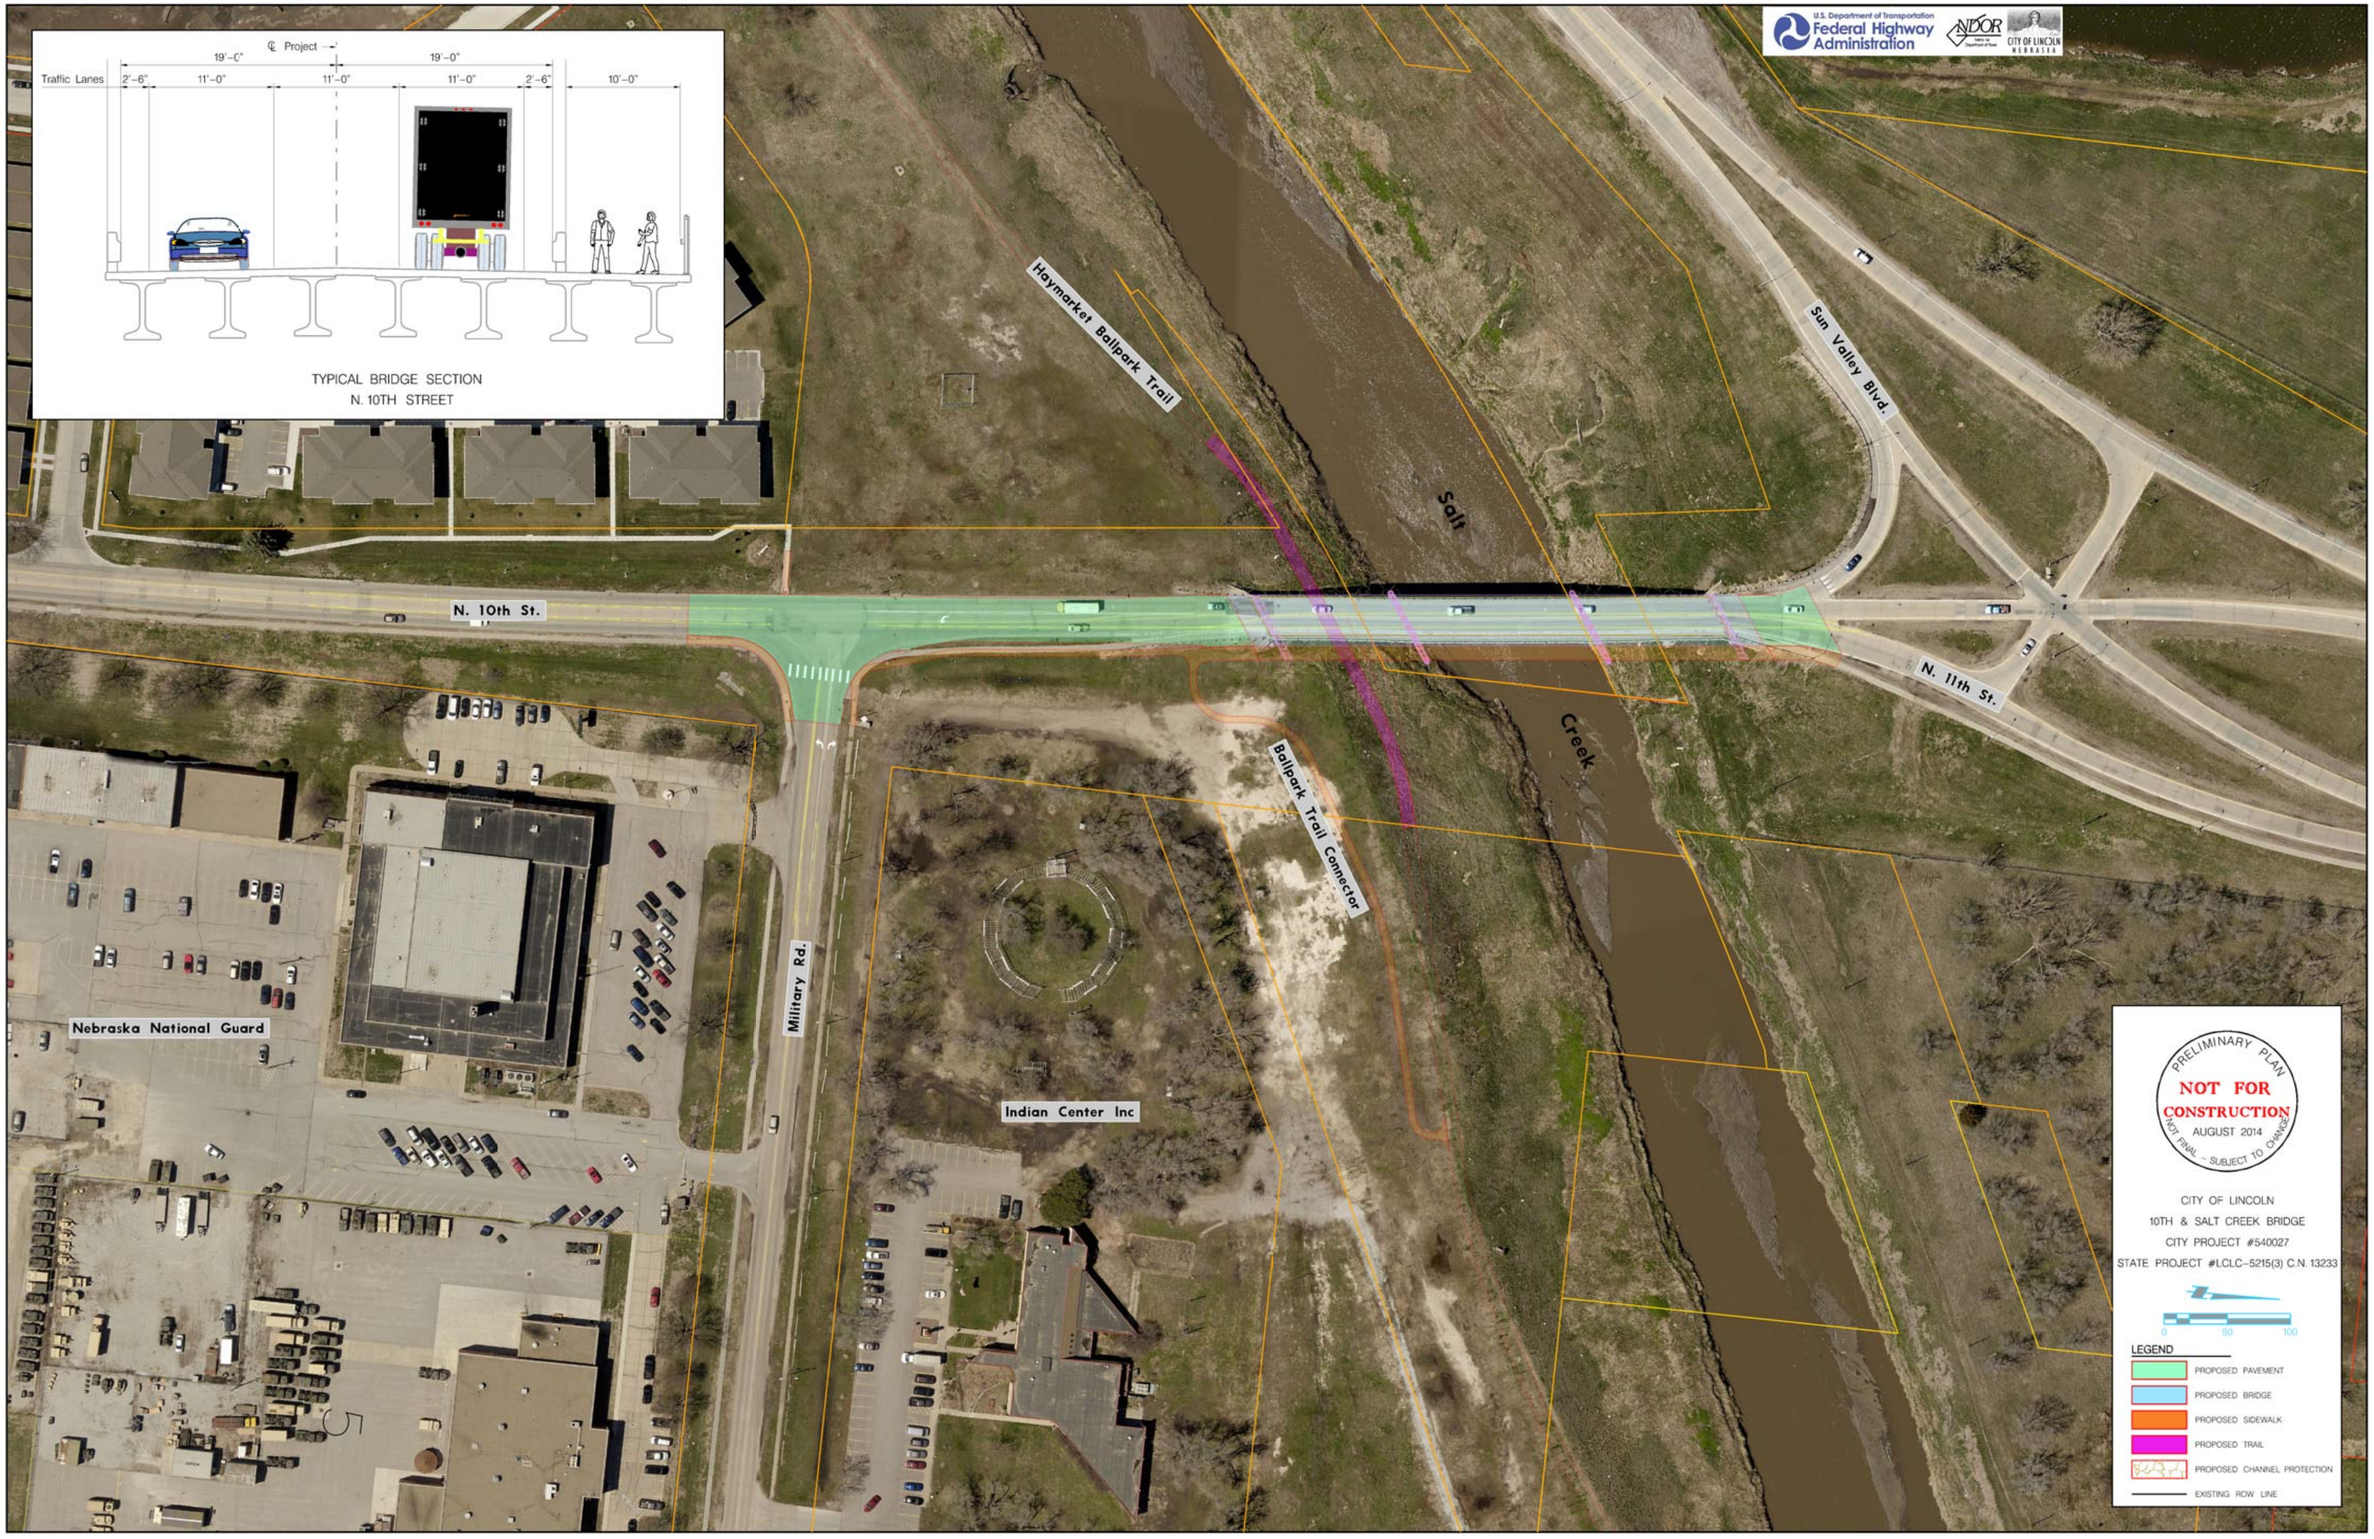
U.S. Department of Transportation
Federal Highway Administration
NDOR
CITY OF LINCOLN NEBRASKA
℄ Project
19'-0"
19'-0"
Traffic Lanes
2'-6"
11'-0"
11'-0"
11'-0"
2'-6"
10'-0"
TYPICAL BRIDGE SECTION
N. 10TH STREET
Haymarket Ballpark Trail
Salt
Creek
Sun Valley Blvd.
N. 10th St.
N. 11th St.
Ballpark Trail Connector
Military Rd.
Nebraska National Guard
Indian Center Inc
PRELIMINARY PLAN
NOT FOR CONSTRUCTION
AUGUST 2014
NOT FINAL - SUBJECT TO CHANGE
CITY OF LINCOLN
10TH & SALT CREEK BRIDGE
CITY PROJECT #540027
STATE PROJECT #LCLC-5215(3) C.N. 13233
0
50
100
LEGEND
PROPOSED PAVEMENT
PROPOSED BRIDGE
PROPOSED SIDEWALK
PROPOSED TRAIL
PROPOSED CHANNEL PROTECTION
EXISTING ROW LINE