SPIECE | LEWIS ENGINEERING

CITY OF LINCOLN NEBRASKA

PROJECT NO. 701773

SHEET NO.

Date:
Horz. Scale:
Drawn:
Checked:
Approved:

0 40 80

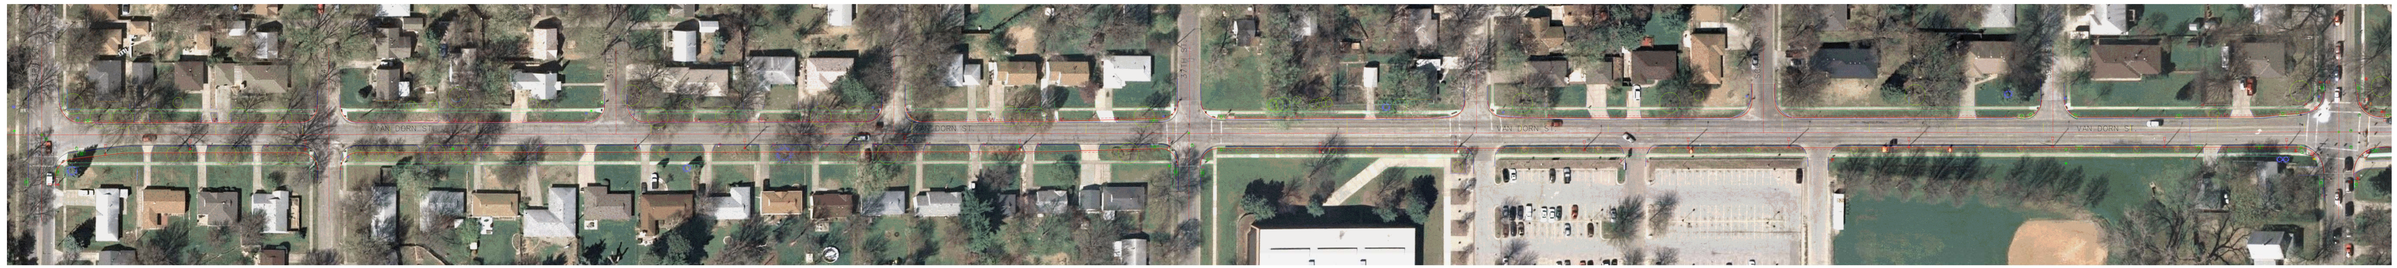


EXISTING BACK OF CURB
PROPOSED BACK OF CURB
2 FT. BEHIND PROPOSED BACK OF CURB

0 40 80

EXISTING BACK OF CURB
PROPOSED BACK OF CURB
2 FT. BEHIND PROPOSED BACK OF CURB

35 FT. WIDE, 3.5 FT. SHIFT SOUTH FROM 33RD TO 37TH