USER: siemso
DATE: Wednesday, March 17, 2004
DGN: ...\DESIGN\SHEETS\123456SW02.dgn

APPROVED LOCATION FOR CONSULTANT LOGO AND PROJ. NO.

CITY OF LINCOLN NEBRASKA

PROJECT NO.	SHEET NO.
700000	170
Date: 03-19-04	Drawn: ABC
Horz. Scale 1: 40	Checked: DEF
Vert. Scale 1: 10	Approved: GHI

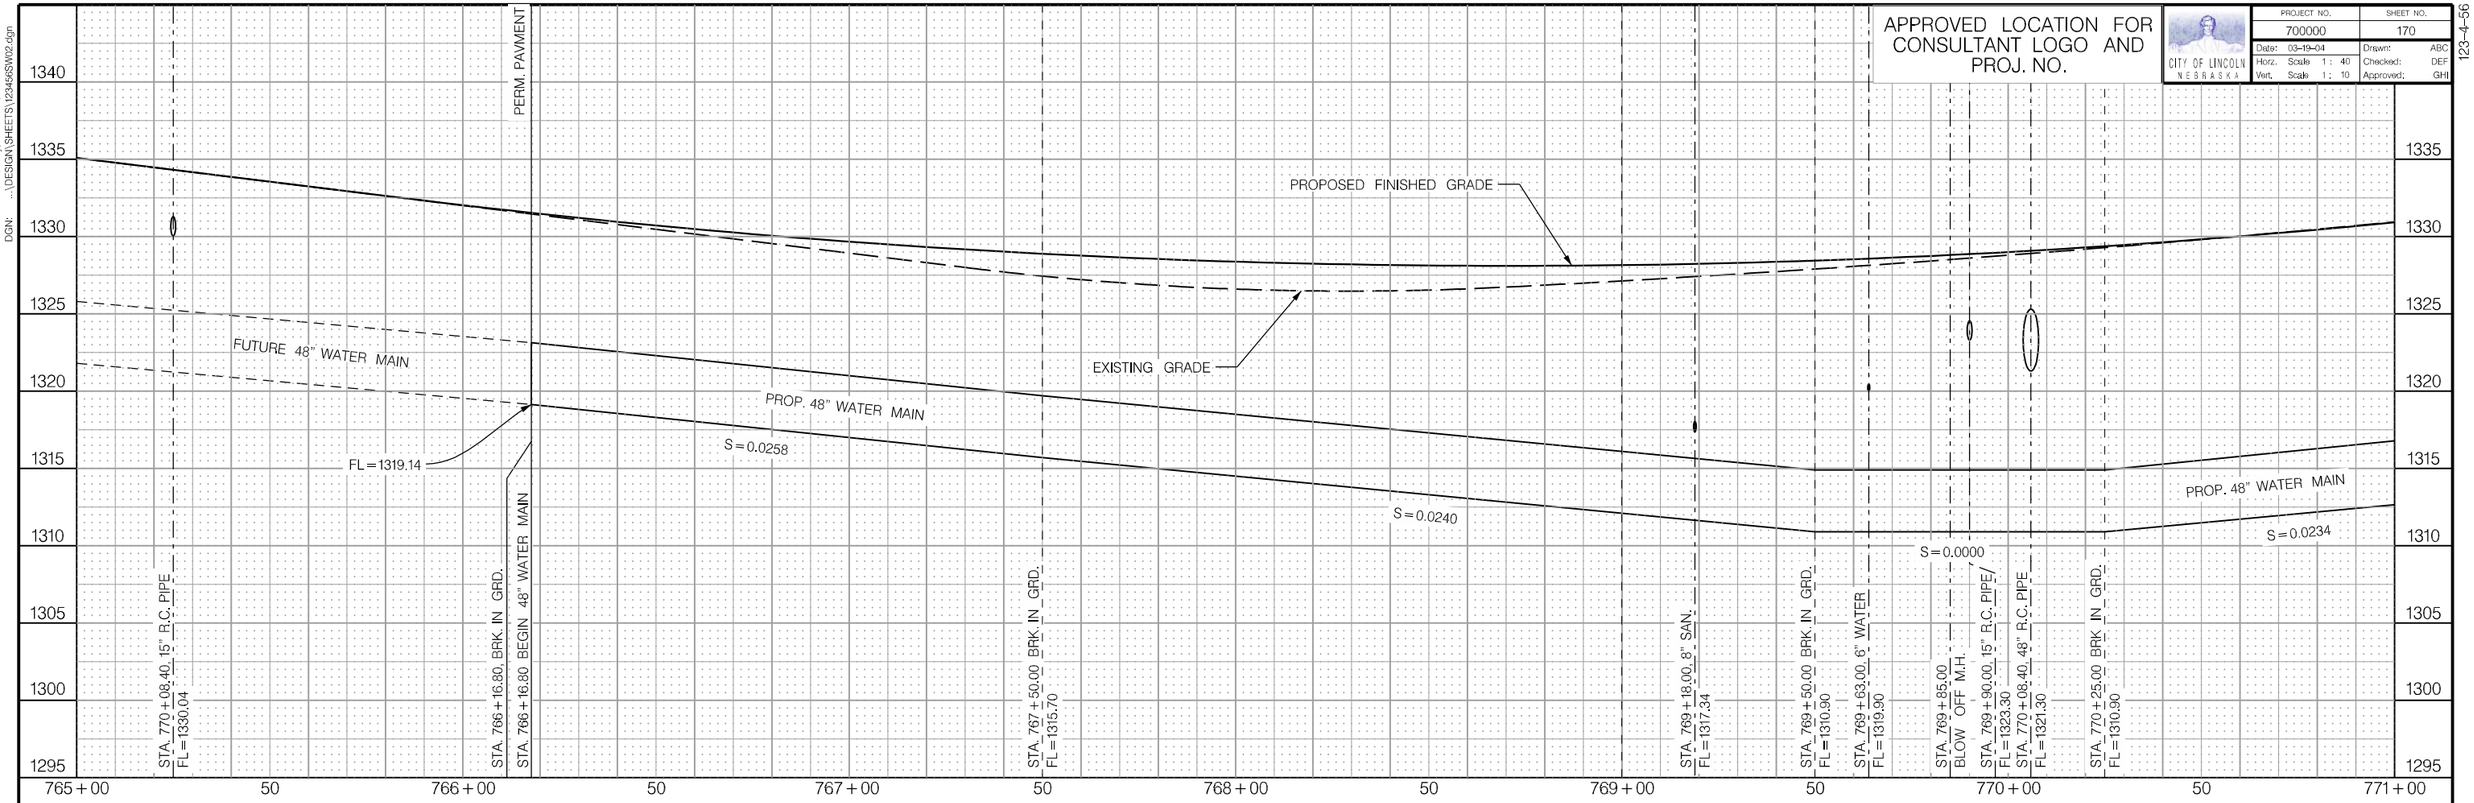

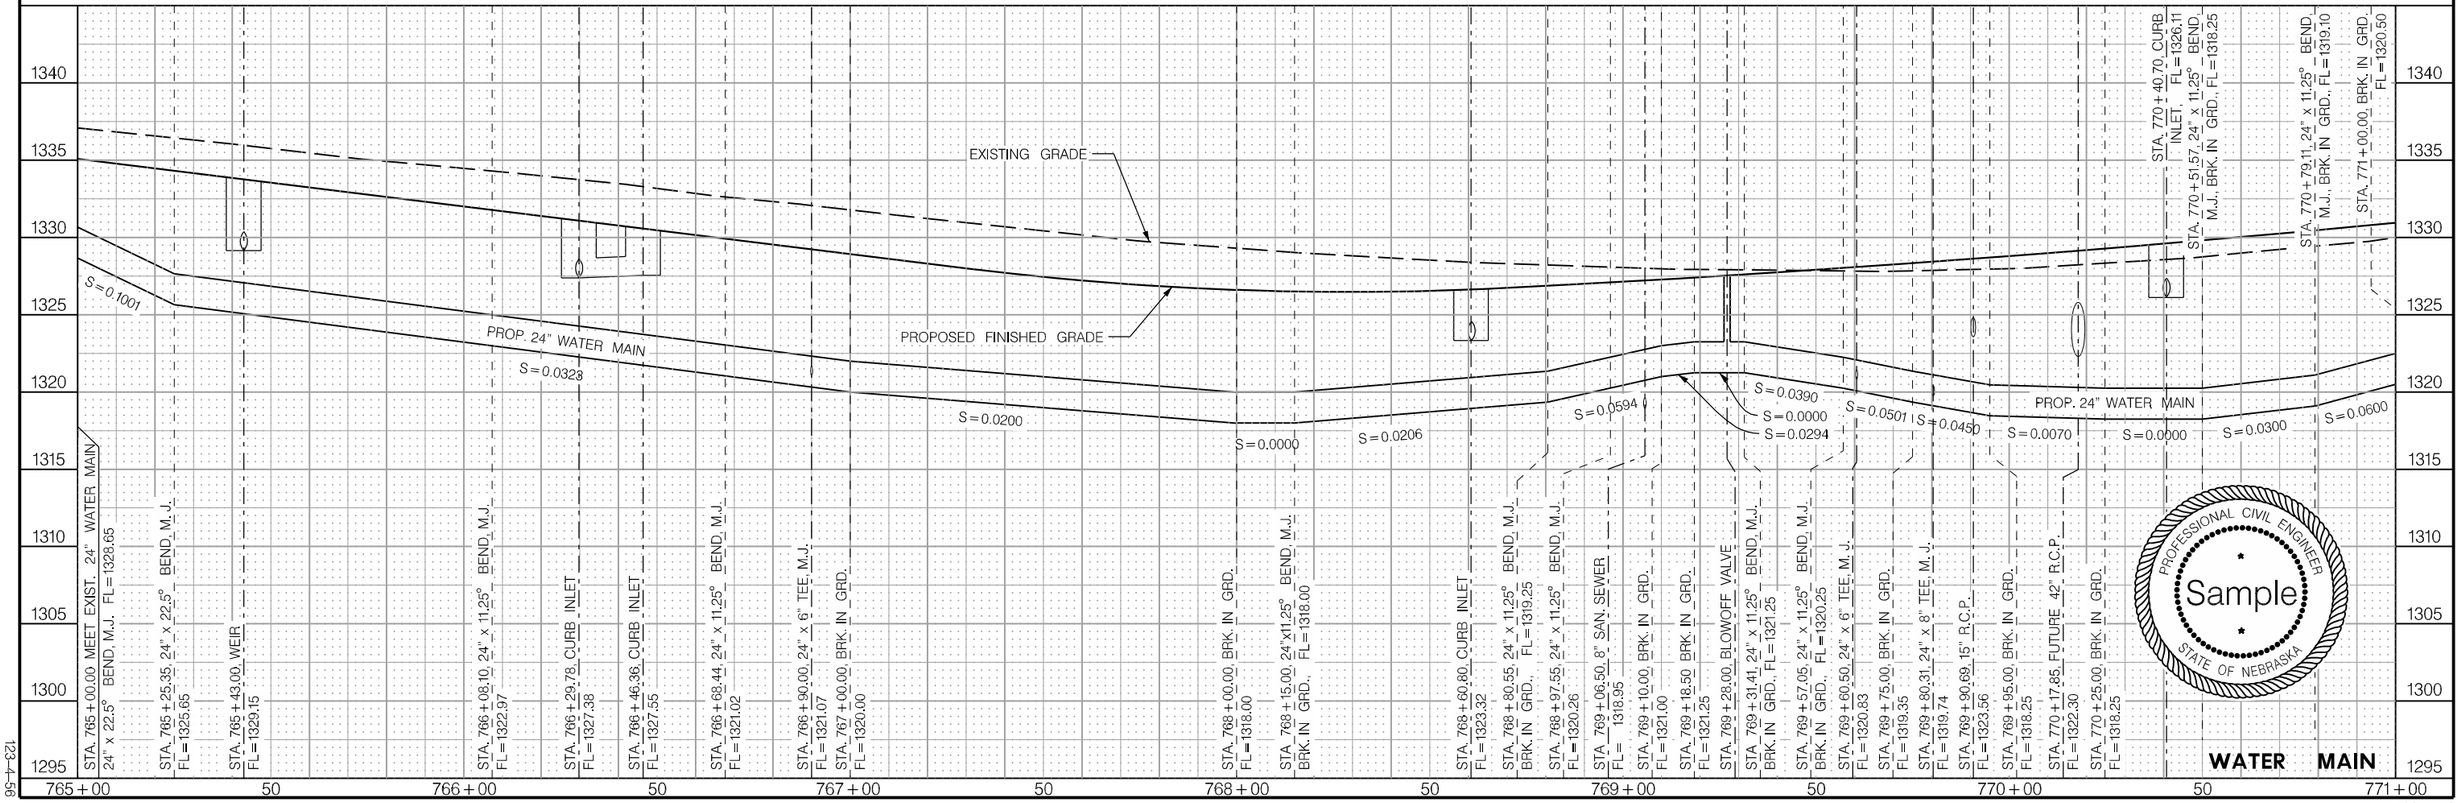

PROFESSIONAL CIVIL ENGINEER
Sample
STATE OF NEBRASKA

WATER MAIN

123-4-56

123-4-56