USER: SCJRD
DATE: Wednesday, June 22, 2005
DGN: ...\Sample Plans\ProjNoJG01.dgn

APPROVED LOCATION FOR CONSULTANT LOGO AND PROJ. NO.

CITY OF LINCOLN NEBRASKA

PROJECT NO.	SHEET NO.
701596	38
Date: 06-28-04	Drawn: JRD
Horz. Scale 1 :	Checked:
	Approved:

117-B-49

48+00 49+00 50+00 51+00 52+00 53+00 54+00

0 20 40

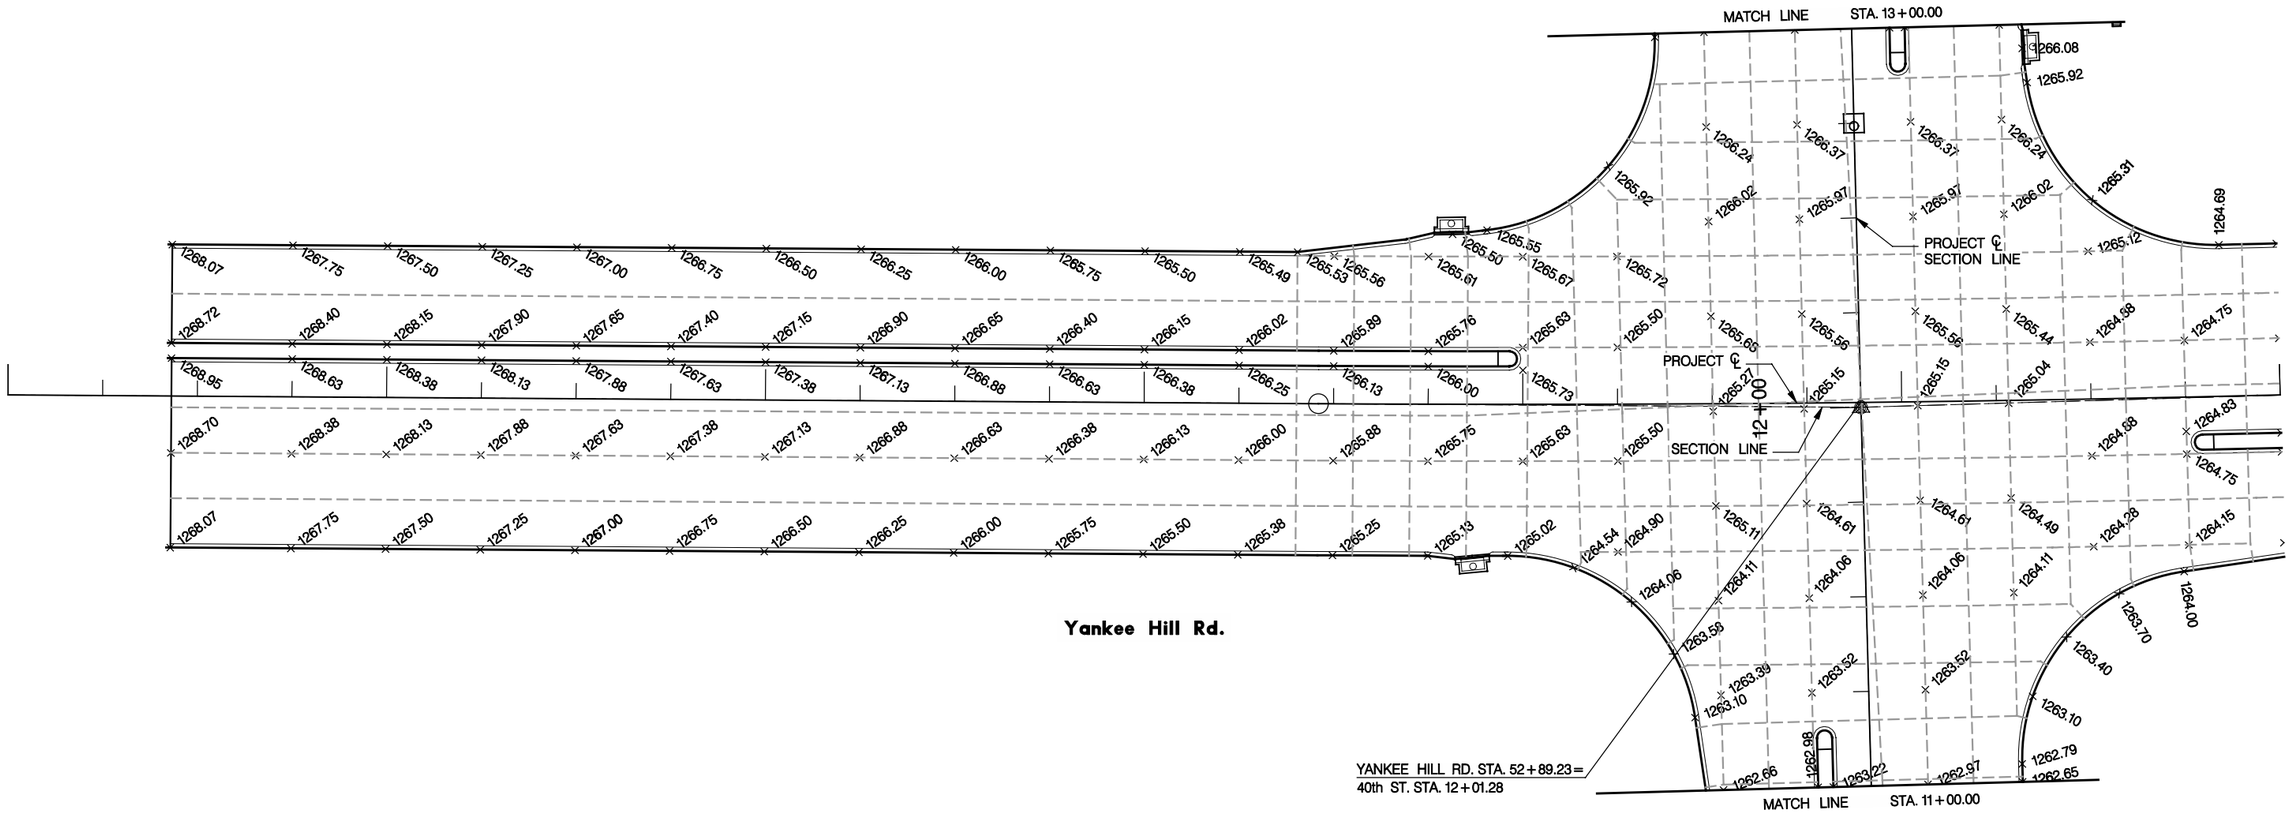

NOTE:
ELEVATIONS TO TOP OF PAVEMENT UNLESS OTHERWISE NOTED.

PROFESSIONAL CIVIL ENGINEER
Sample
STATE OF NEBRASKA

JOINTS & GRADES

117-B-49