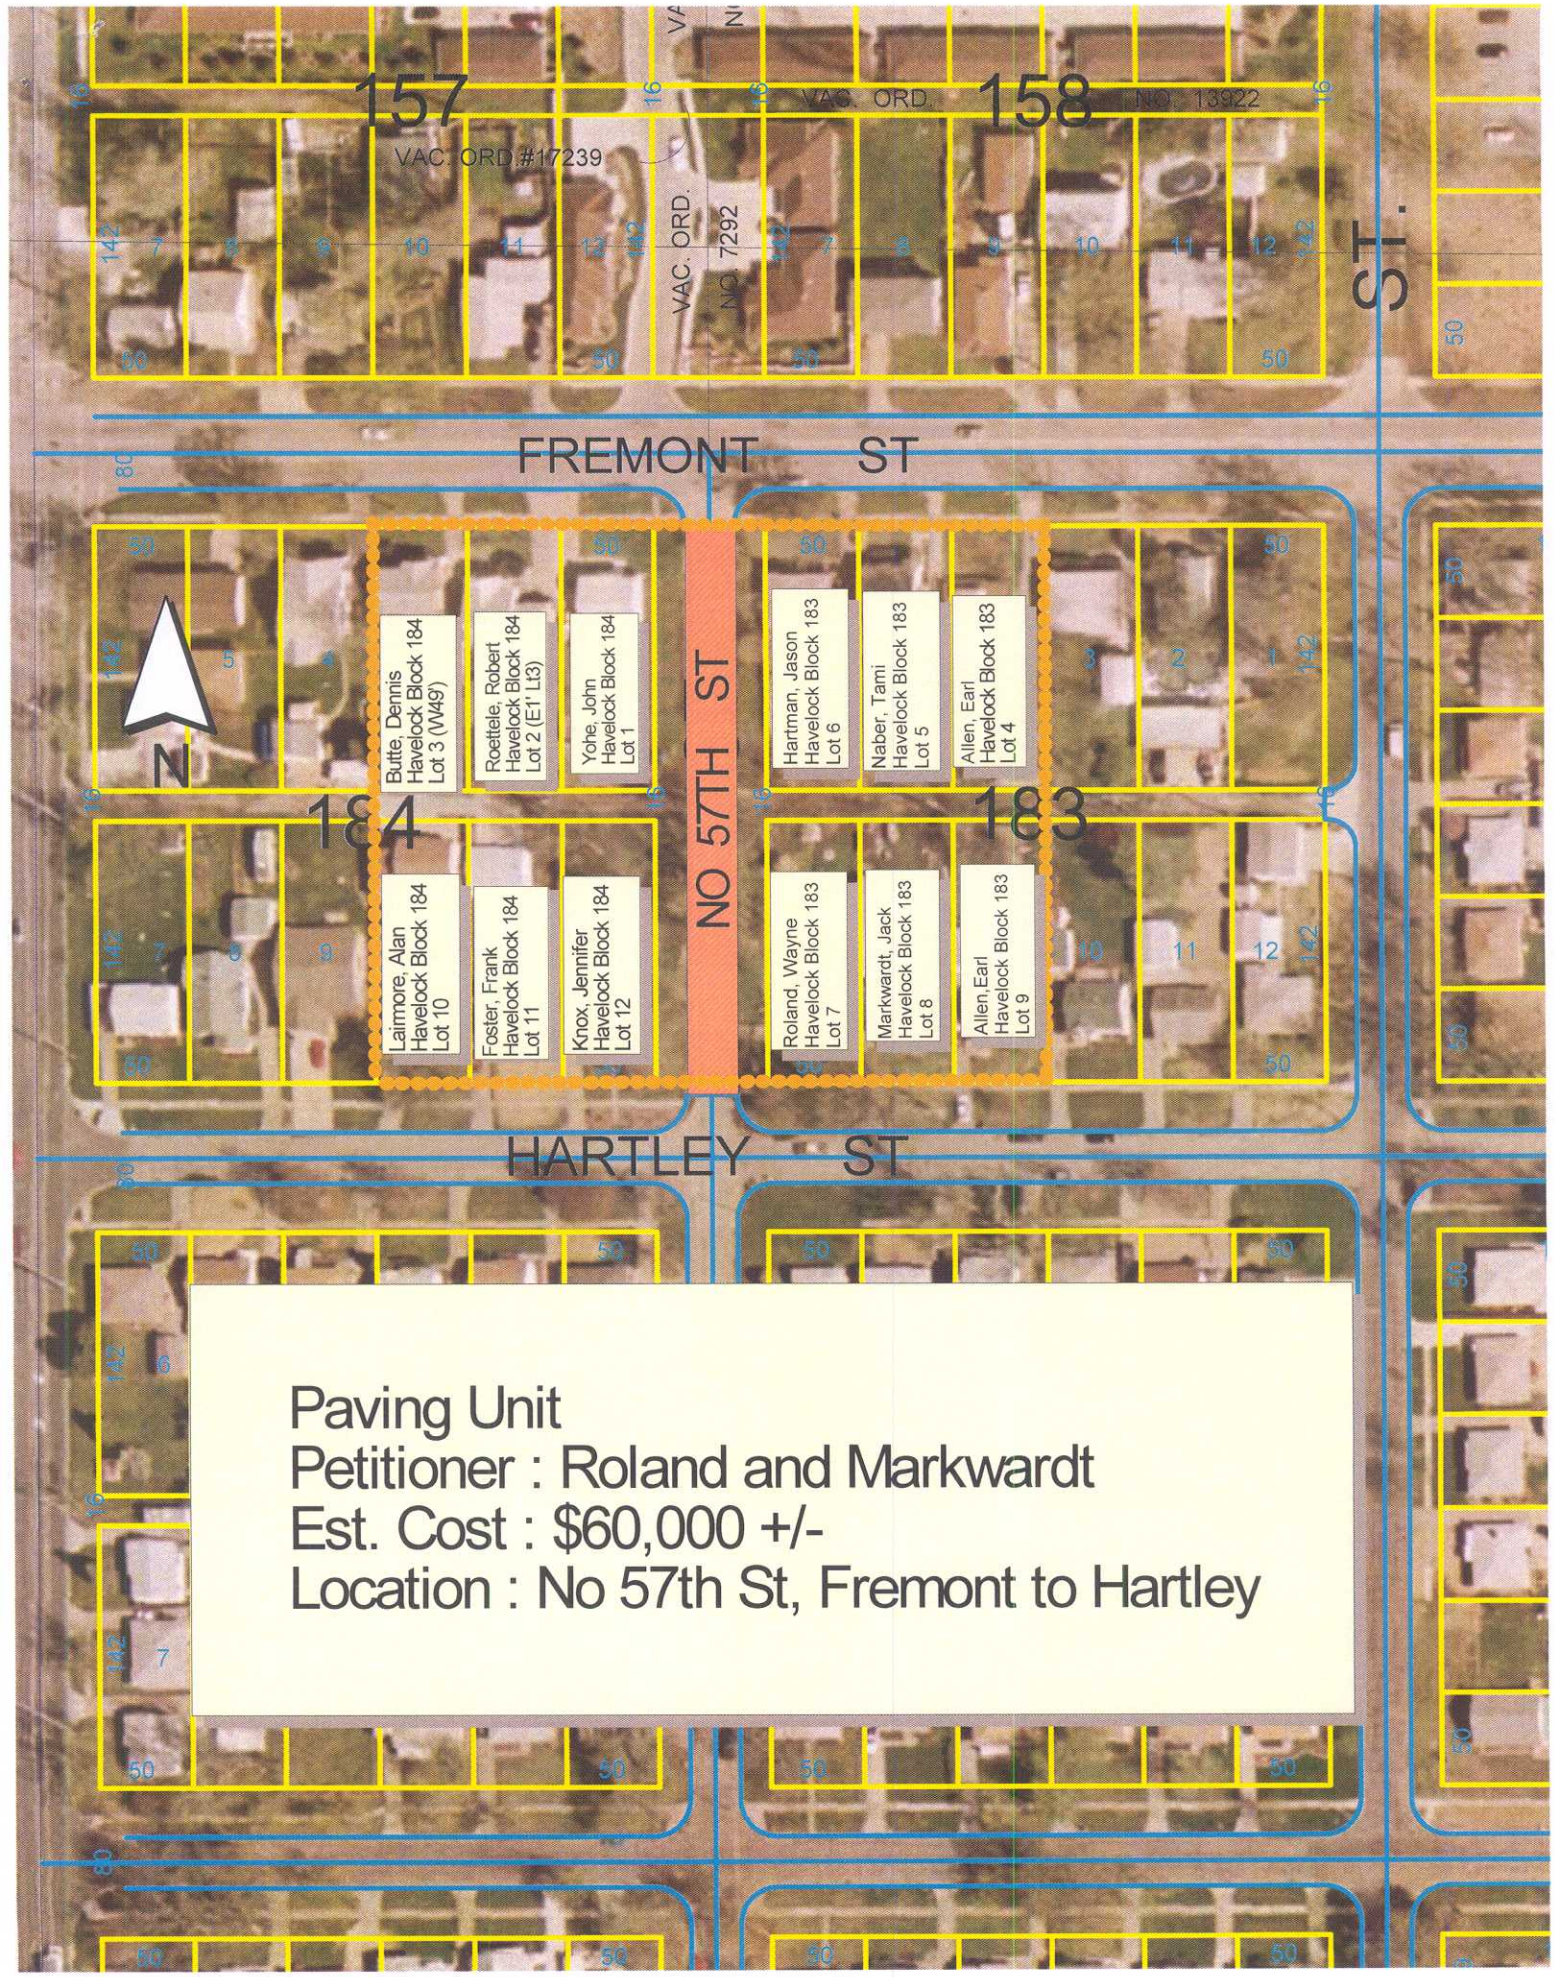
157
158
VAC. ORD. #17239
VAC. ORD. NO. 7292
VAC. ORD. NO. 13922
FREMONT ST
HARTLEY ST
NO 57TH ST
184
183
N
Butte, Dennis Havelock Block 184 Lot 3 (W49)
Roettele, Robert Havelock Block 184 Lot 2 (E1' Lt3)
Yohe, John Havelock Block 184 Lot 1
Hartman, Jason Havelock Block 183 Lot 6
Naber, Tami Havelock Block 183 Lot 5
Allen, Earl Havelock Block 183 Lot 4
Lairmore, Alan Havelock Block 184 Lot 10
Foster, Frank Havelock Block 184 Lot 11
Knox, Jennifer Havelock Block 184 Lot 12
Roland, Wayne Havelock Block 183 Lot 7
Markwardt, Jack Havelock Block 183 Lot 8
Allen,Earl Havelock Block 183 Lot 9
Paving Unit
Petitioner : Roland and Markwardt
Est. Cost : $60,000 +/-
Location : No 57th St, Fremont to Hartley