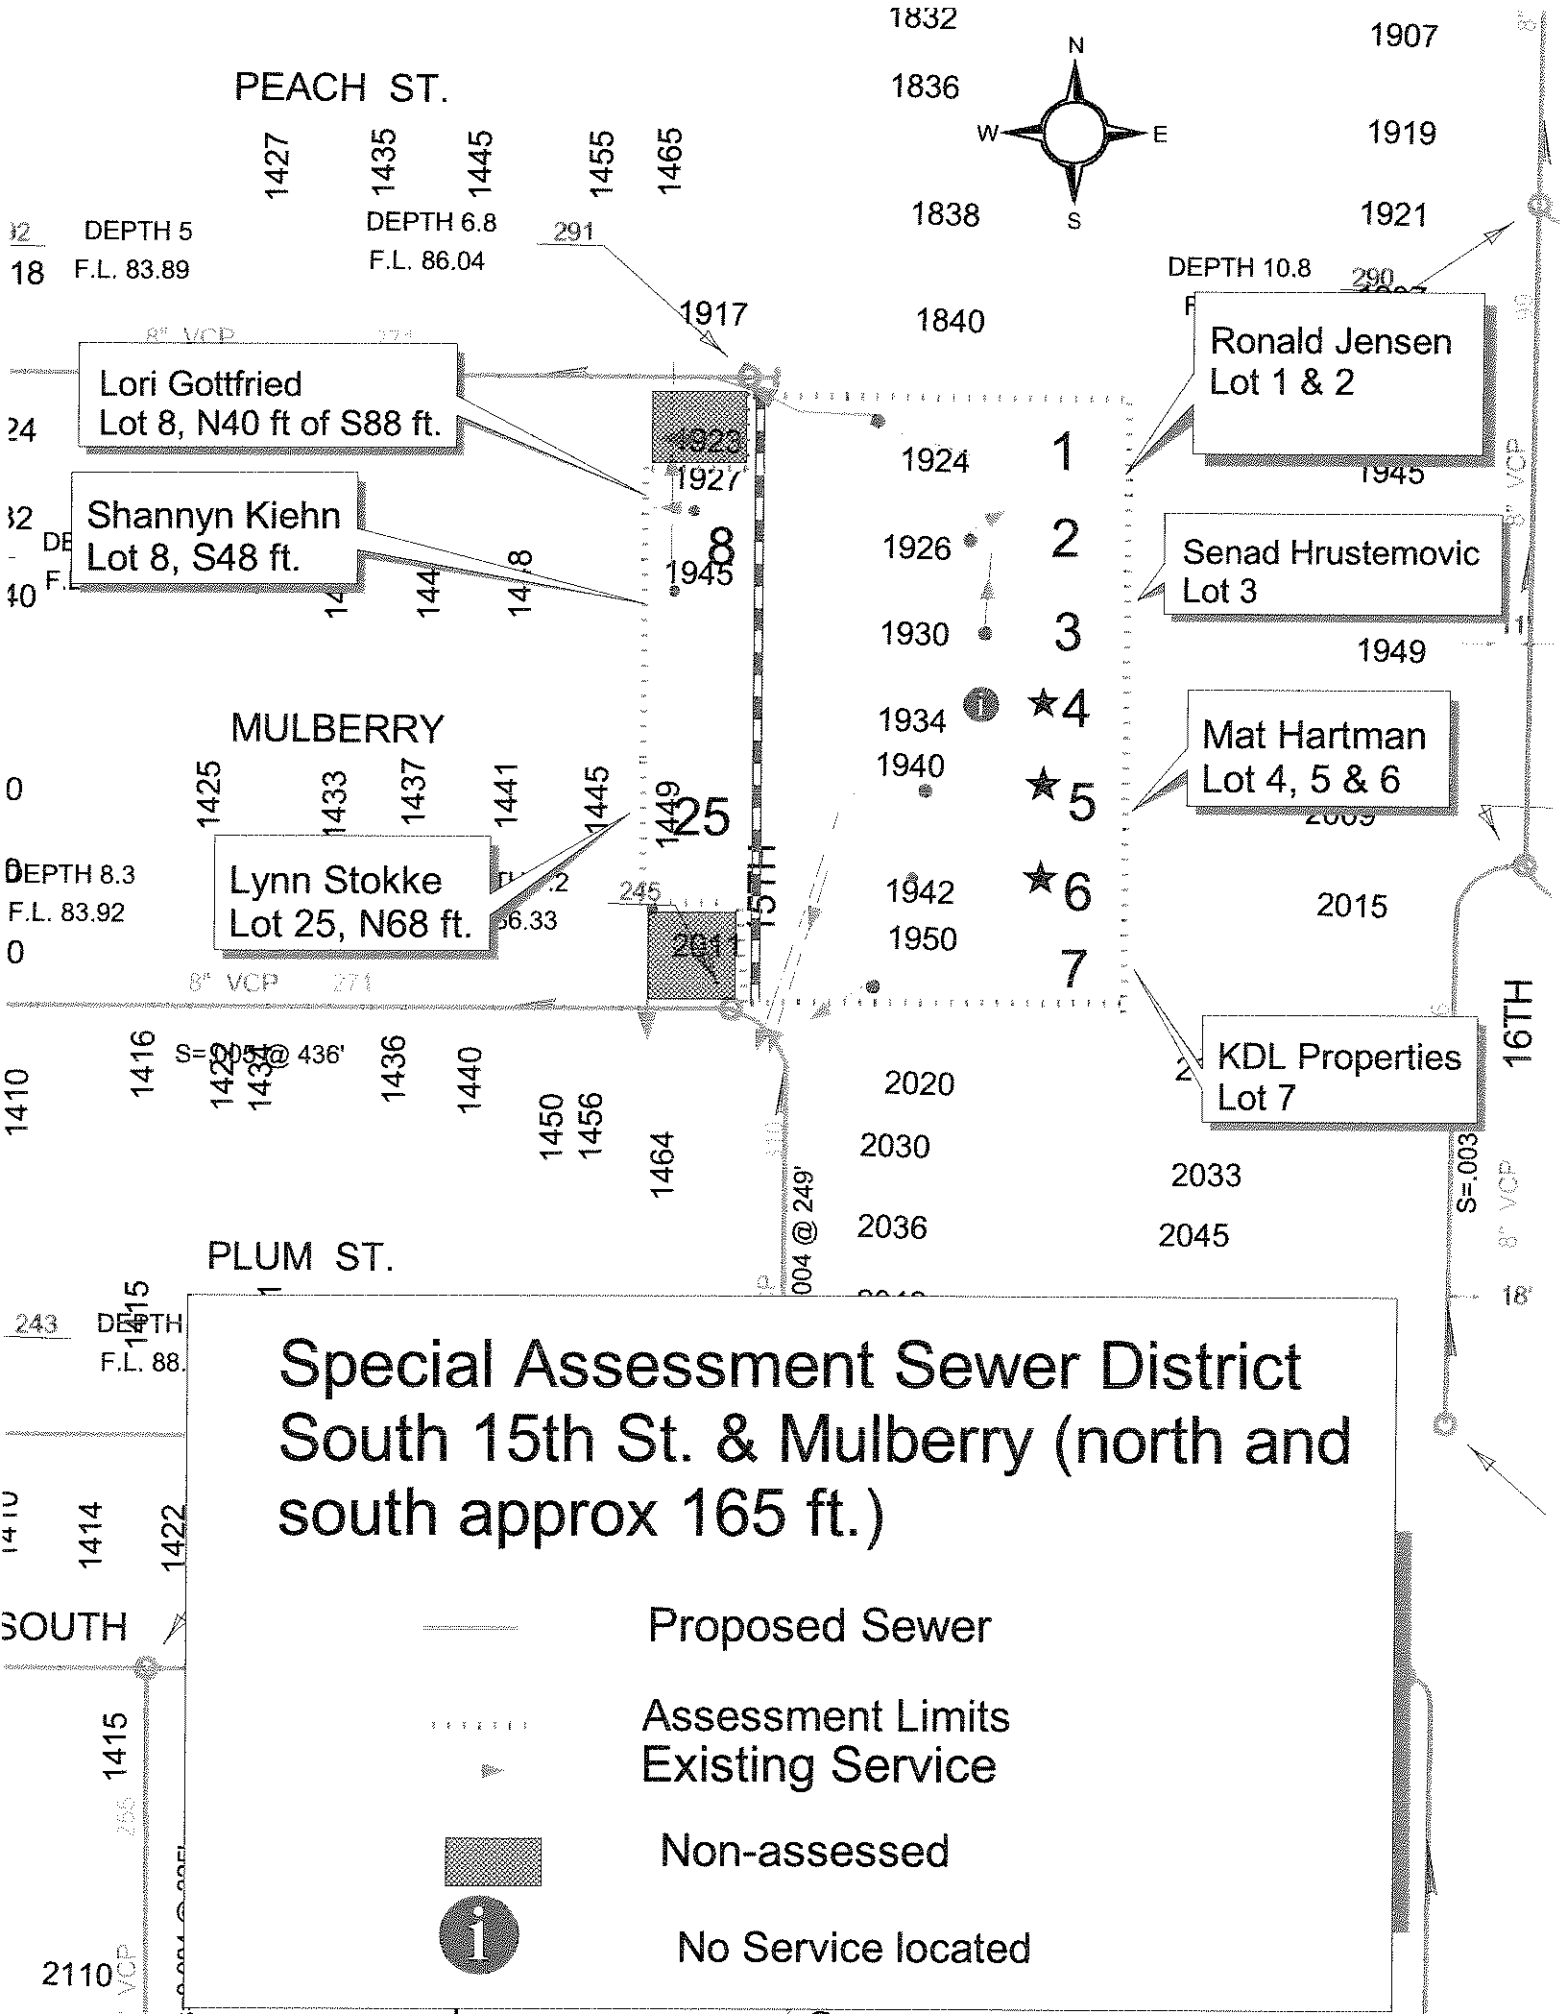
PEACH ST.
MULBERRY
PLUM ST.
15TH
16TH
N
S
E
W
Lori Gottfried
Lot 8, N40 ft of S88 ft.
Shannyn Kiehn
Lot 8, S48 ft.
Lynn Stokke
Lot 25, N68 ft.
Ronald Jensen
Lot 1 & 2
Senad Hrustemovic
Lot 3
Mat Hartman
Lot 4, 5 & 6
KDL Properties
Lot 7
Special Assessment Sewer District
South 15th St. & Mulberry (north and south approx 165 ft.)
Proposed Sewer
Assessment Limits
Existing Service
Non-assessed
No Service located

Lori Gottfried
Lot 8, N40 ft of S88 ft.
Shannyn Kiehn
Lot 8, S48 ft.
Ronald Jensen
Lot 1 & 2
Senad Hrustemovic
Lot 3
Mat Hartman
Lot 4, 5 & 6
Lynn Stokke
Lot 25, N68 ft.
KDL Properties
Lot 7
ROSELYN TER
SOUTH
AVE