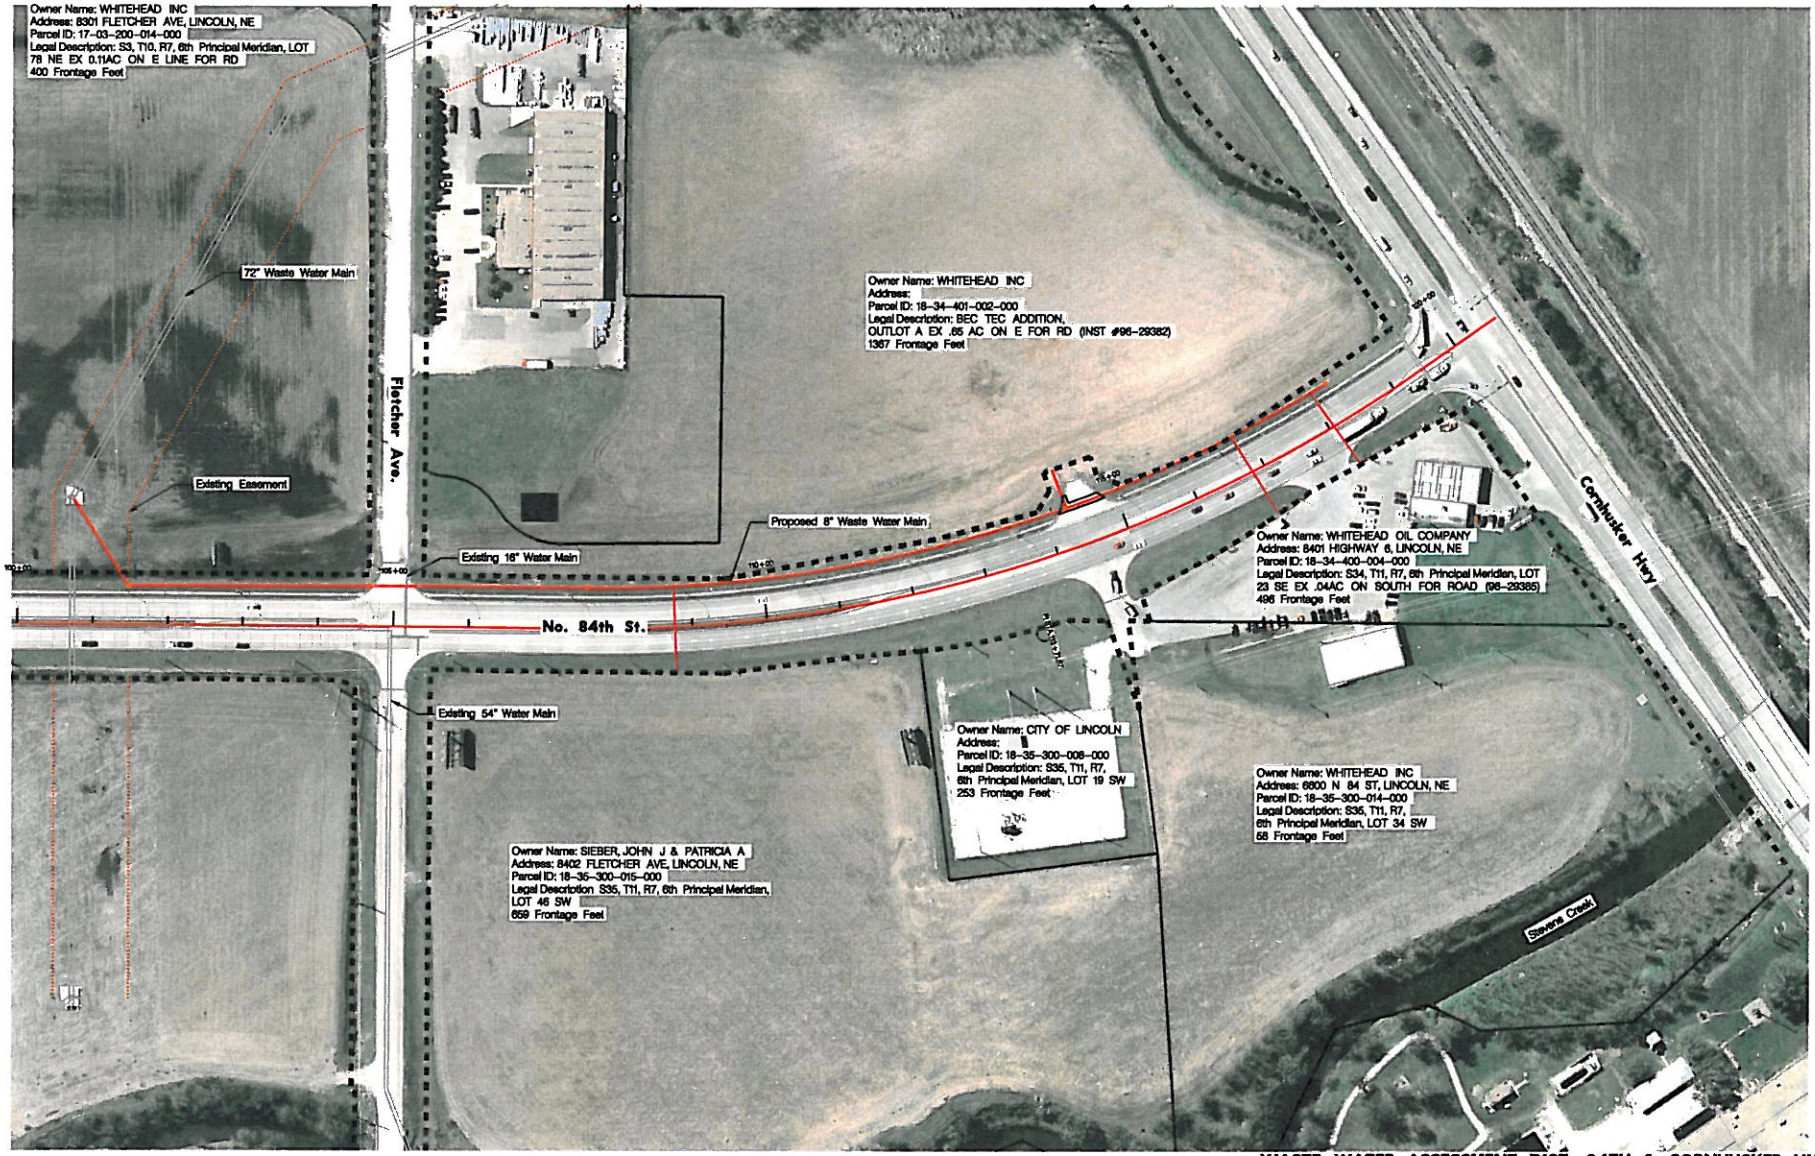
NTS
CITY OF LINCOLN NEBRASKA
583001
Date: 08/14/2008
Horz. Scale:
Drawn:
Checked:
Approved:
Owner Name: WHITEHEAD INC
Address: 8301 FLETCHER AVE, LINCOLN, NE
Parcel ID: 17-03-200-014-000
Legal Description: S3, T10, R7, 6th Principal Meridian, LOT 78 NE EX 0.11AC ON E LINE FOR RD
400 Frontage Feet
72" Waste Water Main
Existing Easement
Fletcher Ave.
Owner Name: WHITEHEAD INC
Address:
Parcel ID: 18-34-401-002-000
Legal Description: BEC TEC ADDITION, OUTLOT A EX .65 AC ON E FOR RD (INST #96-29382)
1367 Frontage Feet
Proposed 8" Waste Water Main
Existing 16" Water Main
No. 84th St.
Cornhusker Hwy
Owner Name: WHITEHEAD OIL COMPANY
Address: 8401 HIGHWAY 6, LINCOLN, NE
Parcel ID: 18-34-400-004-000
Legal Description: S34, T11, R7, 6th Principal Meridian, LOT 23 SE EX .04AC ON SOUTH FOR ROAD (96-29385)
496 Frontage Feet
Existing 54" Water Main
Owner Name: CITY OF LINCOLN
Address:
Parcel ID: 18-35-300-008-000
Legal Description: S35, T11, R7, 6th Principal Meridian, LOT 19 SW
253 Frontage Feet
Owner Name: WHITEHEAD INC
Address: 6900 N 84 ST, LINCOLN, NE
Parcel ID: 18-35-300-014-000
Legal Description: S35, T11, R7, 6th Principal Meridian, LOT 34 SW
58 Frontage Feet
Owner Name: SIEBER, JOHN J & PATRICIA A
Address: 8402 FLETCHER AVE, LINCOLN, NE
Parcel ID: 18-35-300-015-000
Legal Description S35, T11, R7, 6th Principal Meridian, LOT 46 SW
659 Frontage Feet
Stevens Creek
WASTE WATER ASSESSMENT DIST. 84TH & CORNHUSKER HWY