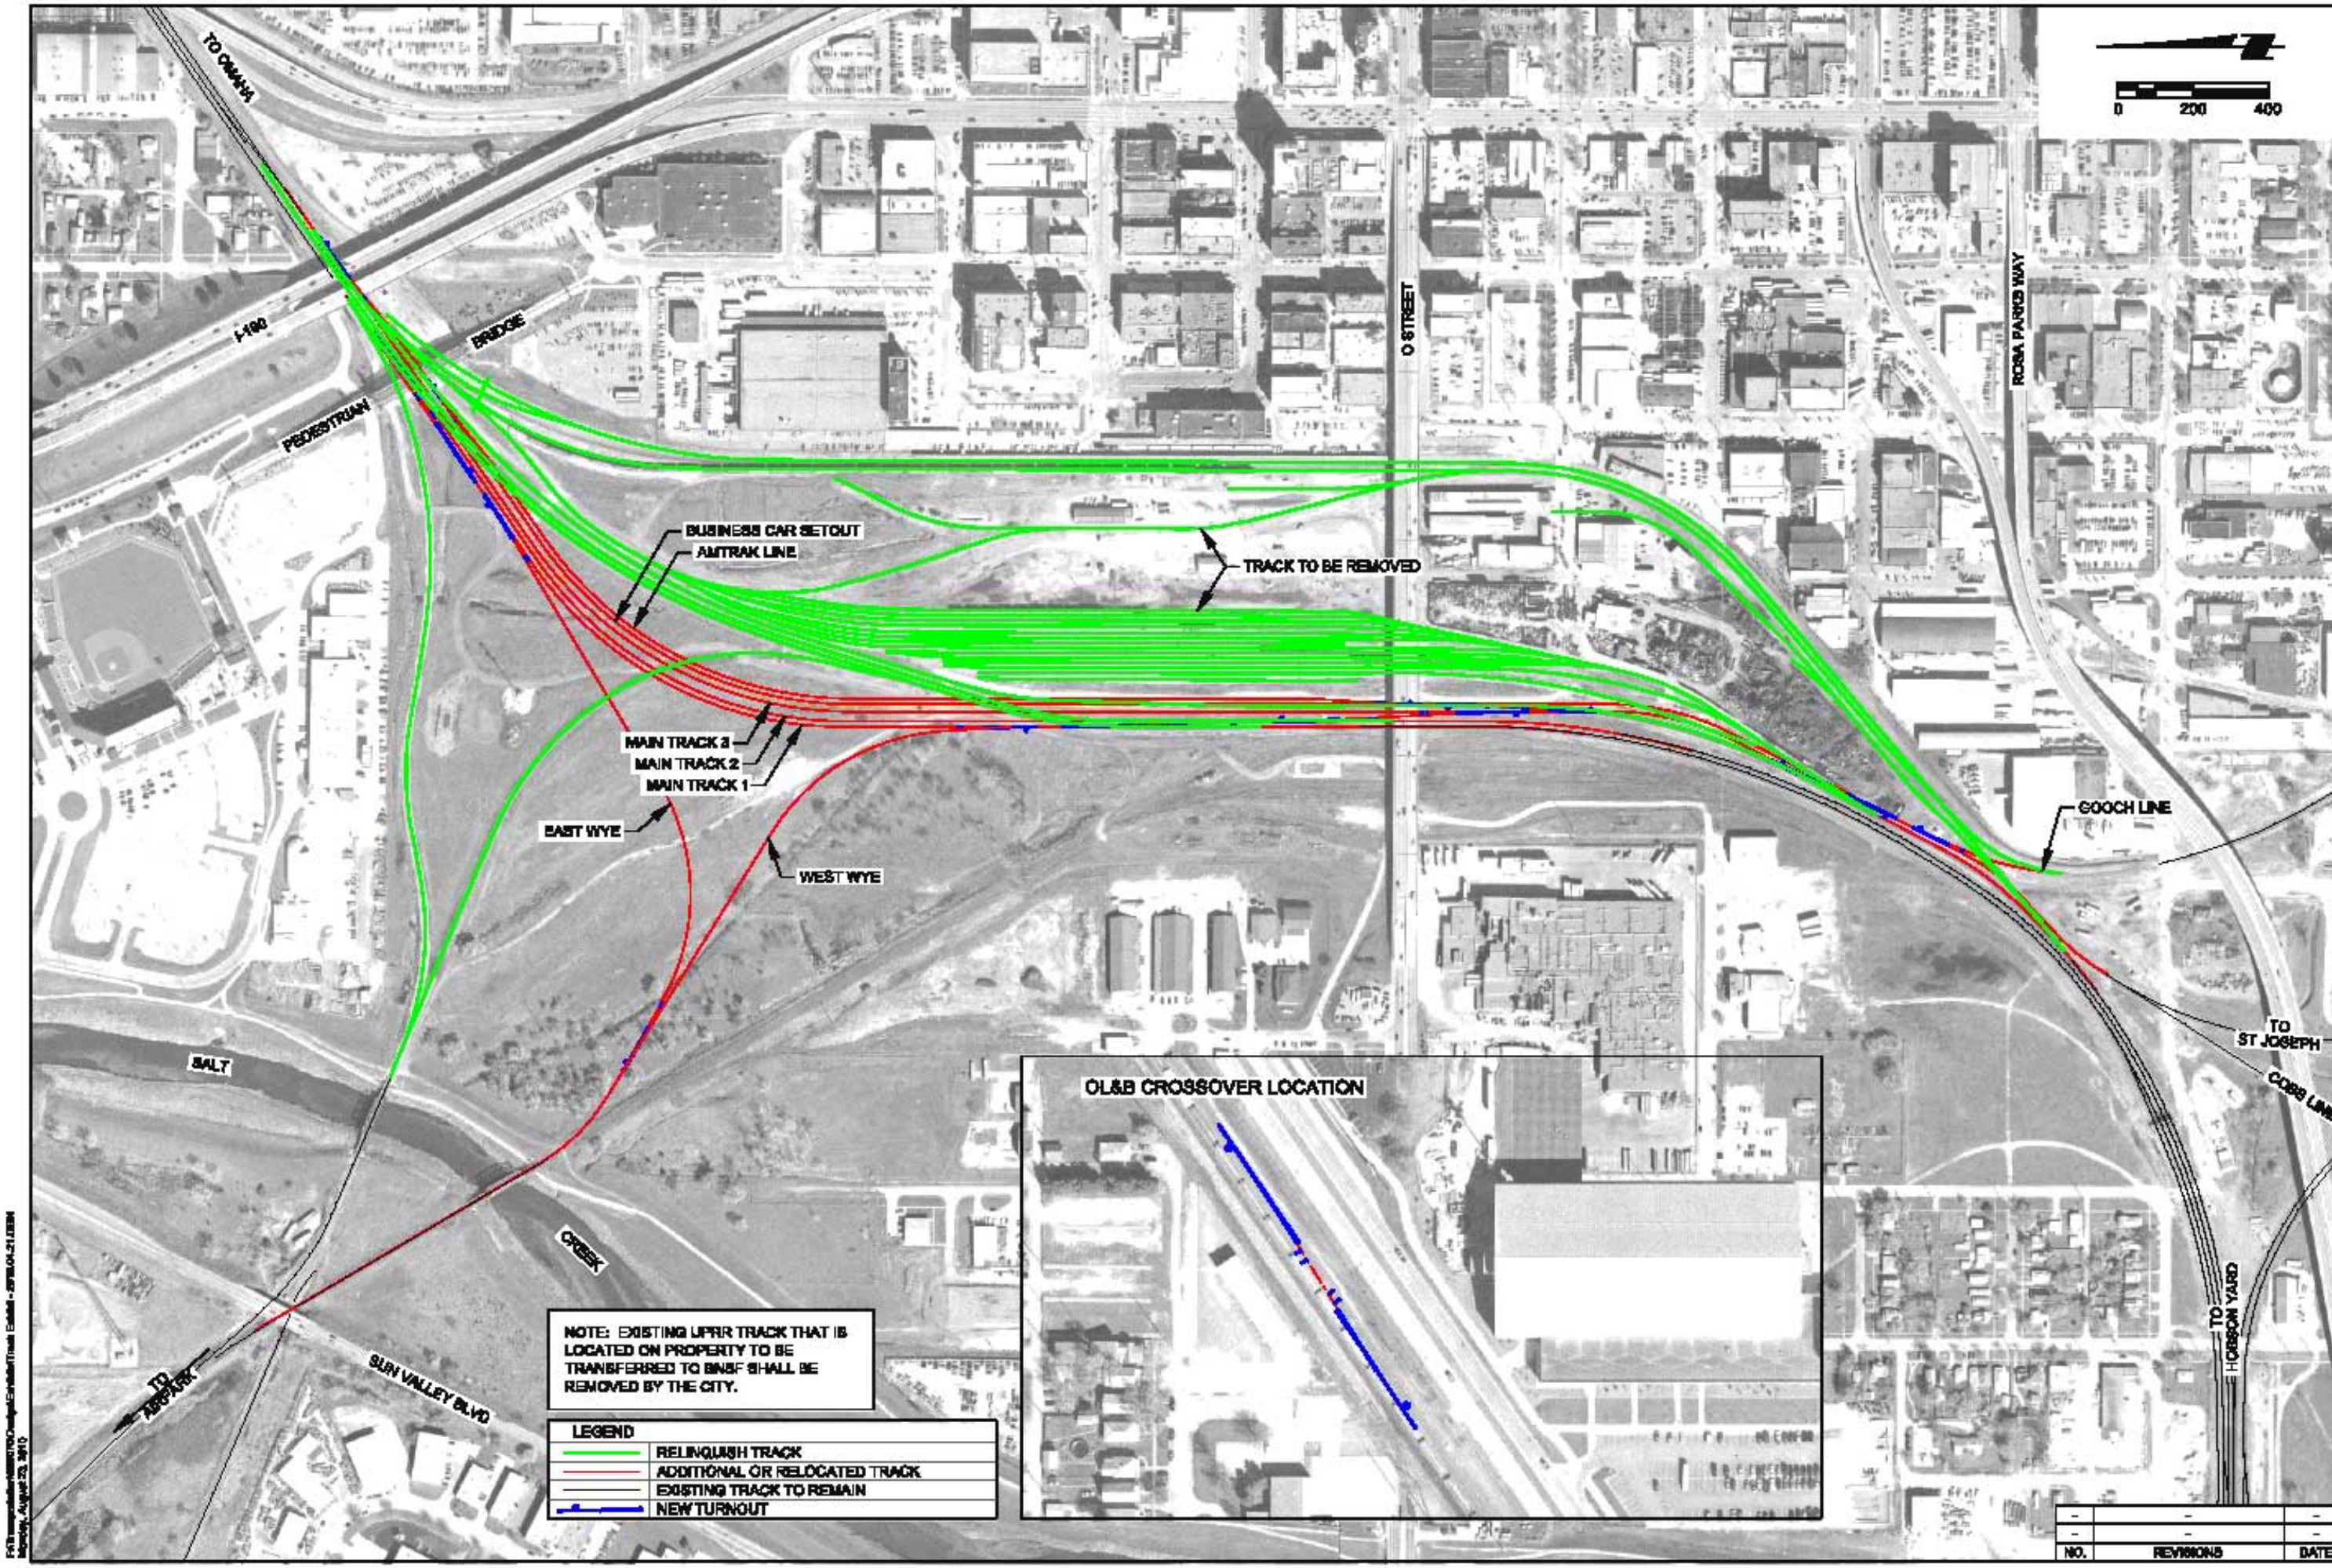
TO OMAHA
I-180
BRIDGE
PEDESTRIAN
O STREET
ROSA PARKS WAY
BUSINESS CAR SETOUT
AMTRAK LINE
TRACK TO BE REMOVED
MAIN TRACK 3
MAIN TRACK 2
MAIN TRACK 1
EAST WYE
WEST WYE
COOCH LINE
TO ST JOSEPH
COBB LINE
TO HOBSON YARD
SALT
CREEK
SUN VALLEY BLVD
TO AIRPORT
OL&B CROSSOVER LOCATION
NOTE: EXISTING UPRR TRACK THAT IS LOCATED ON PROPERTY TO BE TRANSFERRED TO BNSF SHALL BE REMOVED BY THE CITY.
LEGEND
RELINQUISH TRACK
ADDITIONAL OR RELOCATED TRACK
EXISTING TRACK TO REMAIN
NEW TURNOUT
0 200 400
EXHIBIT L
BNSF REMOVAL WORK AND BNSF REPLACEMENT WORK
NO. REVISIONS DATE
1