PROJ: 563001.cfg
PEN: ...\tables\Pen\BW_PENTABLE.TBL
USER: sieljac
DATE: 6/12/2013
DGN: ...\563001 display Gladstone N 38th st.DGN

PROJECT NO.	SHEET NO.
563001	1
Date: 3/6/2012	Drawn: JSC
Horz. Scale: N.T.S.	Checked:
	Approved:

CITY OF LINCOLN
NEBRASKA
N.T.S.

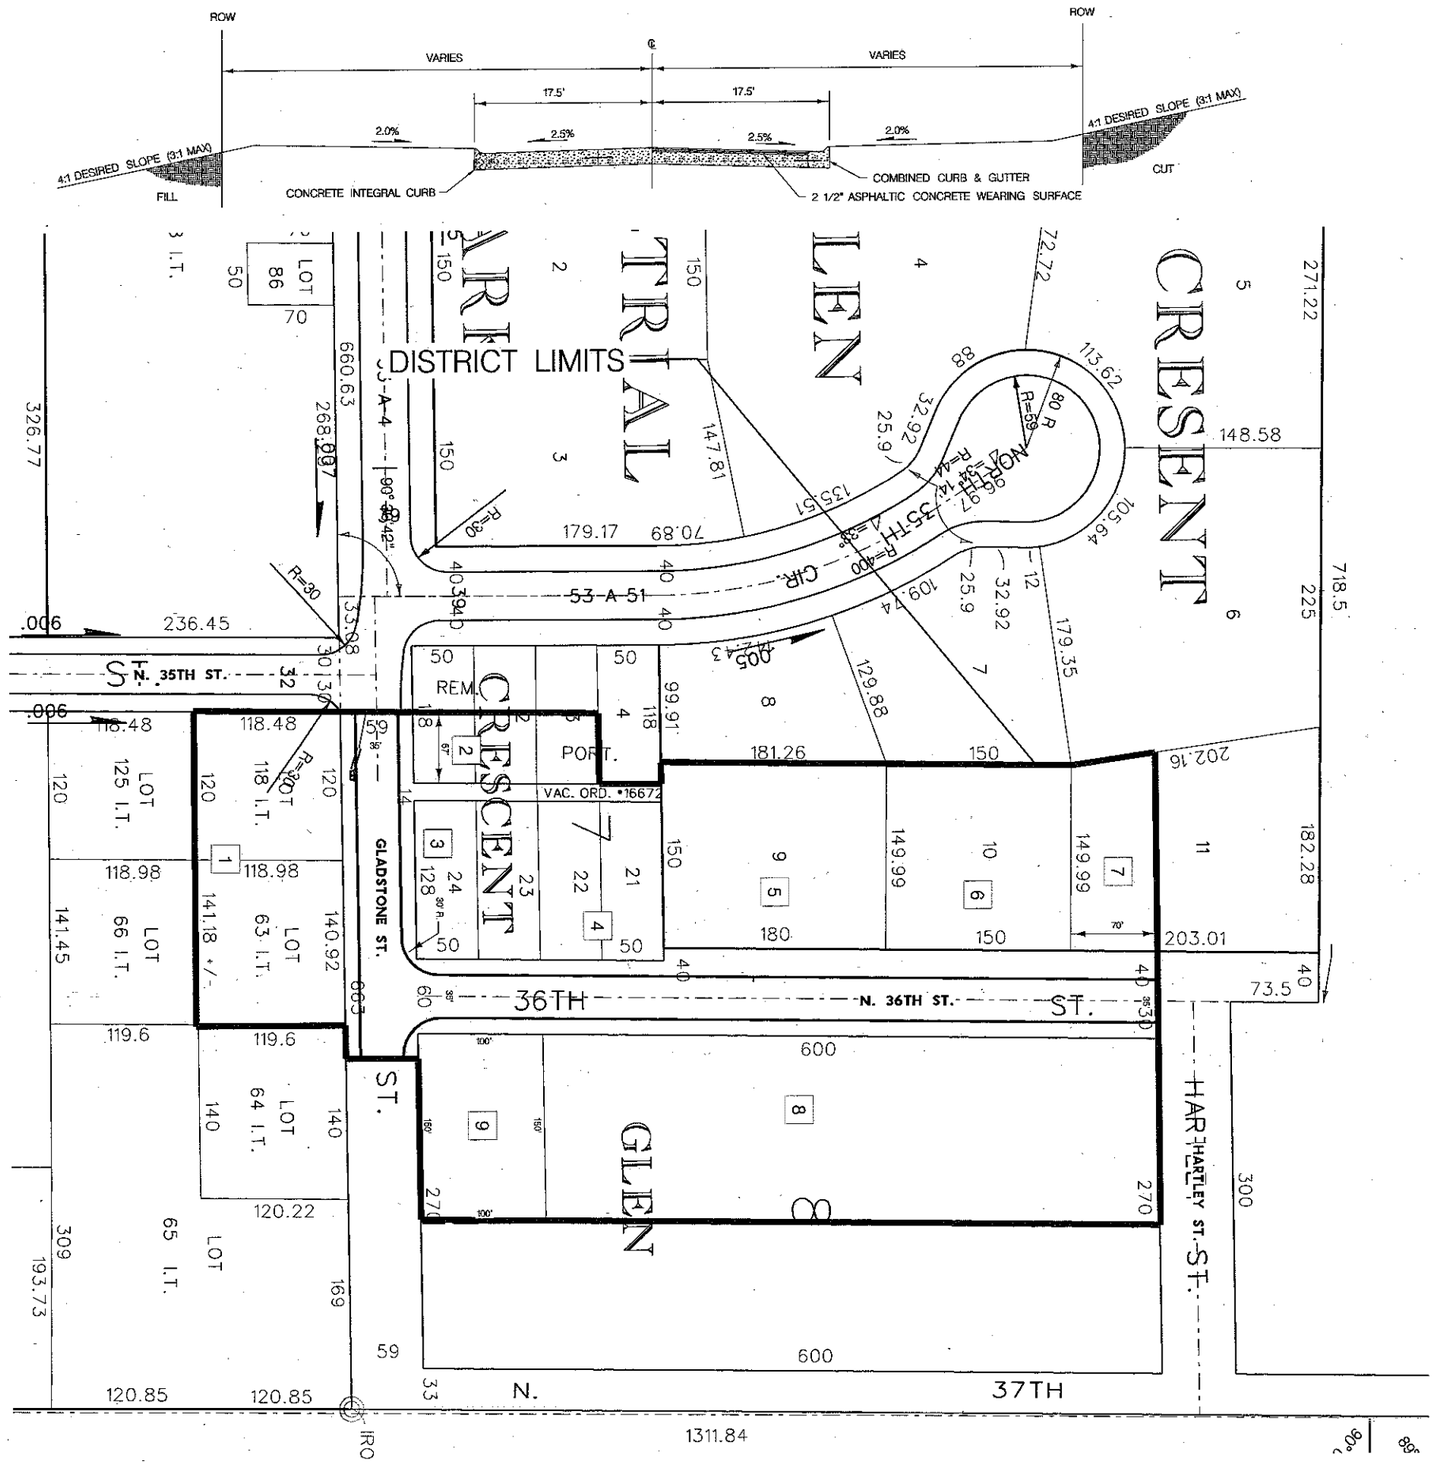

1 Owner Name: 3300 NORTH 35TH ST. LLC
Owner Address: 14803 FRONTIER RD. OMAHA, NE 68138
Property Address: 3300 N. 35TH ST. LINCOLN, NE
Legal Description: S7, T10, R7, 6TH PRINCIPAL MERIDIAN, IRREGULAR TRACT LOTS 63, 66,118 & 125 SE

2 Owner Name: STANDLEY, JAY D.
Owner Address: 3500 GLADSTONE ST. LINCOLN, NE 68504
Property Address: 3500 GLADSTONE ST. LINCOLN, NE
Legal Description: CRESCENT GLEN, BLOCK 7 LOT 1-2, EX W 10'

3 Owner Name: BEEMAN, RONALD D.
Owner Address: 3520 GLADSTONE ST. LINCOLN, NE 68504
Property Address: 3520 GLADSTONE ST. LINCOLN, NE
Legal Description: CRESCENT GLEN, BLOCK 7 LOT 23-24

4 Owner Name: MEK PROPERTIES LLC
Owner Address: 3420 N. 35TH CIR. LINCOLN, NE 68504
Property Address: 3420 N. 35TH CIR. LINCOLN, NE
Legal Description: CRESCENT GLEN, BLOCK 7 LOT 3-4, EX W 10' & LOTS 21, 22 & VAC ALLEY ADJ

5 Owner Name: J & J DIESEL SERVICE INC
Owner Address: 3430 N. 35TH CIR. LINCOLN, NE 68504
Property Address: 3433 N. 36TH ST. LINCOLN, NE
Legal Description: CRESCENT GLEN INDUSTRIAL PARK, LOT 9

6 Owner Name: OLSTON, NORMA E. & JAMES E.
Owner Address: 6401 N. 7TH ST. LINCOLN, NE 68508
Property Address: 3443 N. 36TH ST. LINCOLN, NE
Legal Description: CRESCENT GLEN INDUSTRIAL PARK, LOT 10

7 Owner Name: OLSTON, NORMA E.
Owner Address: 6401 N. 7TH ST. LINCOLN, NE 68521
Property Address: 3453 N. 36TH ST. 3 UNIT LINCOLN, NE
Legal Description: OLSTON CONDOMINIUM REGIME, UNIT 3 (44% INTEREST)

* 8 Owner Name: AYARS & AYARS INC
Owner Address: 2436 N. 48TH ST. LINCOLN, NE 68504
Property Address: 3620 GLADSTONE ST. LINCOLN, NE
Legal Description: CRESCENT GLEN, BLOCK 8, EX S 100' W 150'

9 Owner Name: AYARS & AYARS INC
Owner Address: 2436 N. 48TH ST. LINCOLN, NE 68504
Property Address: 3600 GLADSTONE ST. LINCOLN, NE
Legal Description: CRESCENT GLEN, BLOCK 8, S 100' W 150'

* **PETITIONER**

ASSESSMENT DISTRICT