P:\05528001_CAD\dwg\Civil\Sheet Files\C1-1.dwg
6/3/2008 2:31:08 PM Brinkhous, Tami

18TH STREET

"K" STREET
(ONE WAY EASTBOUND)

"J" STREET

9'
15'
15' MIN.
24'
19.74'
STUDENT LOUNGE PLAZA
EXISTING ALLEY
EXISTING HAMILTON COLLEGE BUILDING
9,800 SF FOOTPRINT
PROPOSED ENTRY LINK
NORTH PUBLIC ENTRY PLAZA
SOUTH STUDENT ENTRY PLAZA
PROPOSED ADDITION
11,000 SF FOOTPRINT
EXISTING BUILDING
13'
TRANSFORMER
6.42'
EAST ADMINISTRATION ENTRY
20.89'
VISITOR AND ADMINISTRATION PARKING
7'
EXISTING BUILDING
15'
VARIES TO ℄

1 inch = 20 ft.
20 0 20
NORTH

GENERAL INFORMATION:

1. SITE = 131,056 SF = 3.0 AC.
2. BLDG = 20,800 SF FOOTPRINT
   40,600 SF ON TWO LEVELS, TOTAL
3. RE-ZONING REQUEST: TO O-1 OFFICE DISTRICT

PROJECT No.: 05528.001

HAMILTON COLLEGE
1821 K STREET
LINCOLN, NEBRASKA

SITE LAYOUT PLAN

SCHEMMER
ARCHITECTS | ENGINEERS | PLANNERS

DESIGNED: PJG
DRAWN: TXB
CHECKED: PJG

THIS DRAWING IS BEING MADE AVAILABLE BY SCHEMMER FOR USE ON THIS PROJECT IN ACCORDANCE WITH SCHEMMER'S AGREEMENT FOR PROFESSIONAL SERVICES. SCHEMMER ASSUMES NO RESPONSIBILITY OR LIABILITY FOR ANY USE OF THIS DRAWING OR ANY PART THEREOF EXCEPT IN ACCORDANCE WITH THE TERMS OF THE ABOVE AGREEMENT.

ISSUE DATE:
REVISIONS:

No.:	DATE:	BY:	DESCRIPTION:

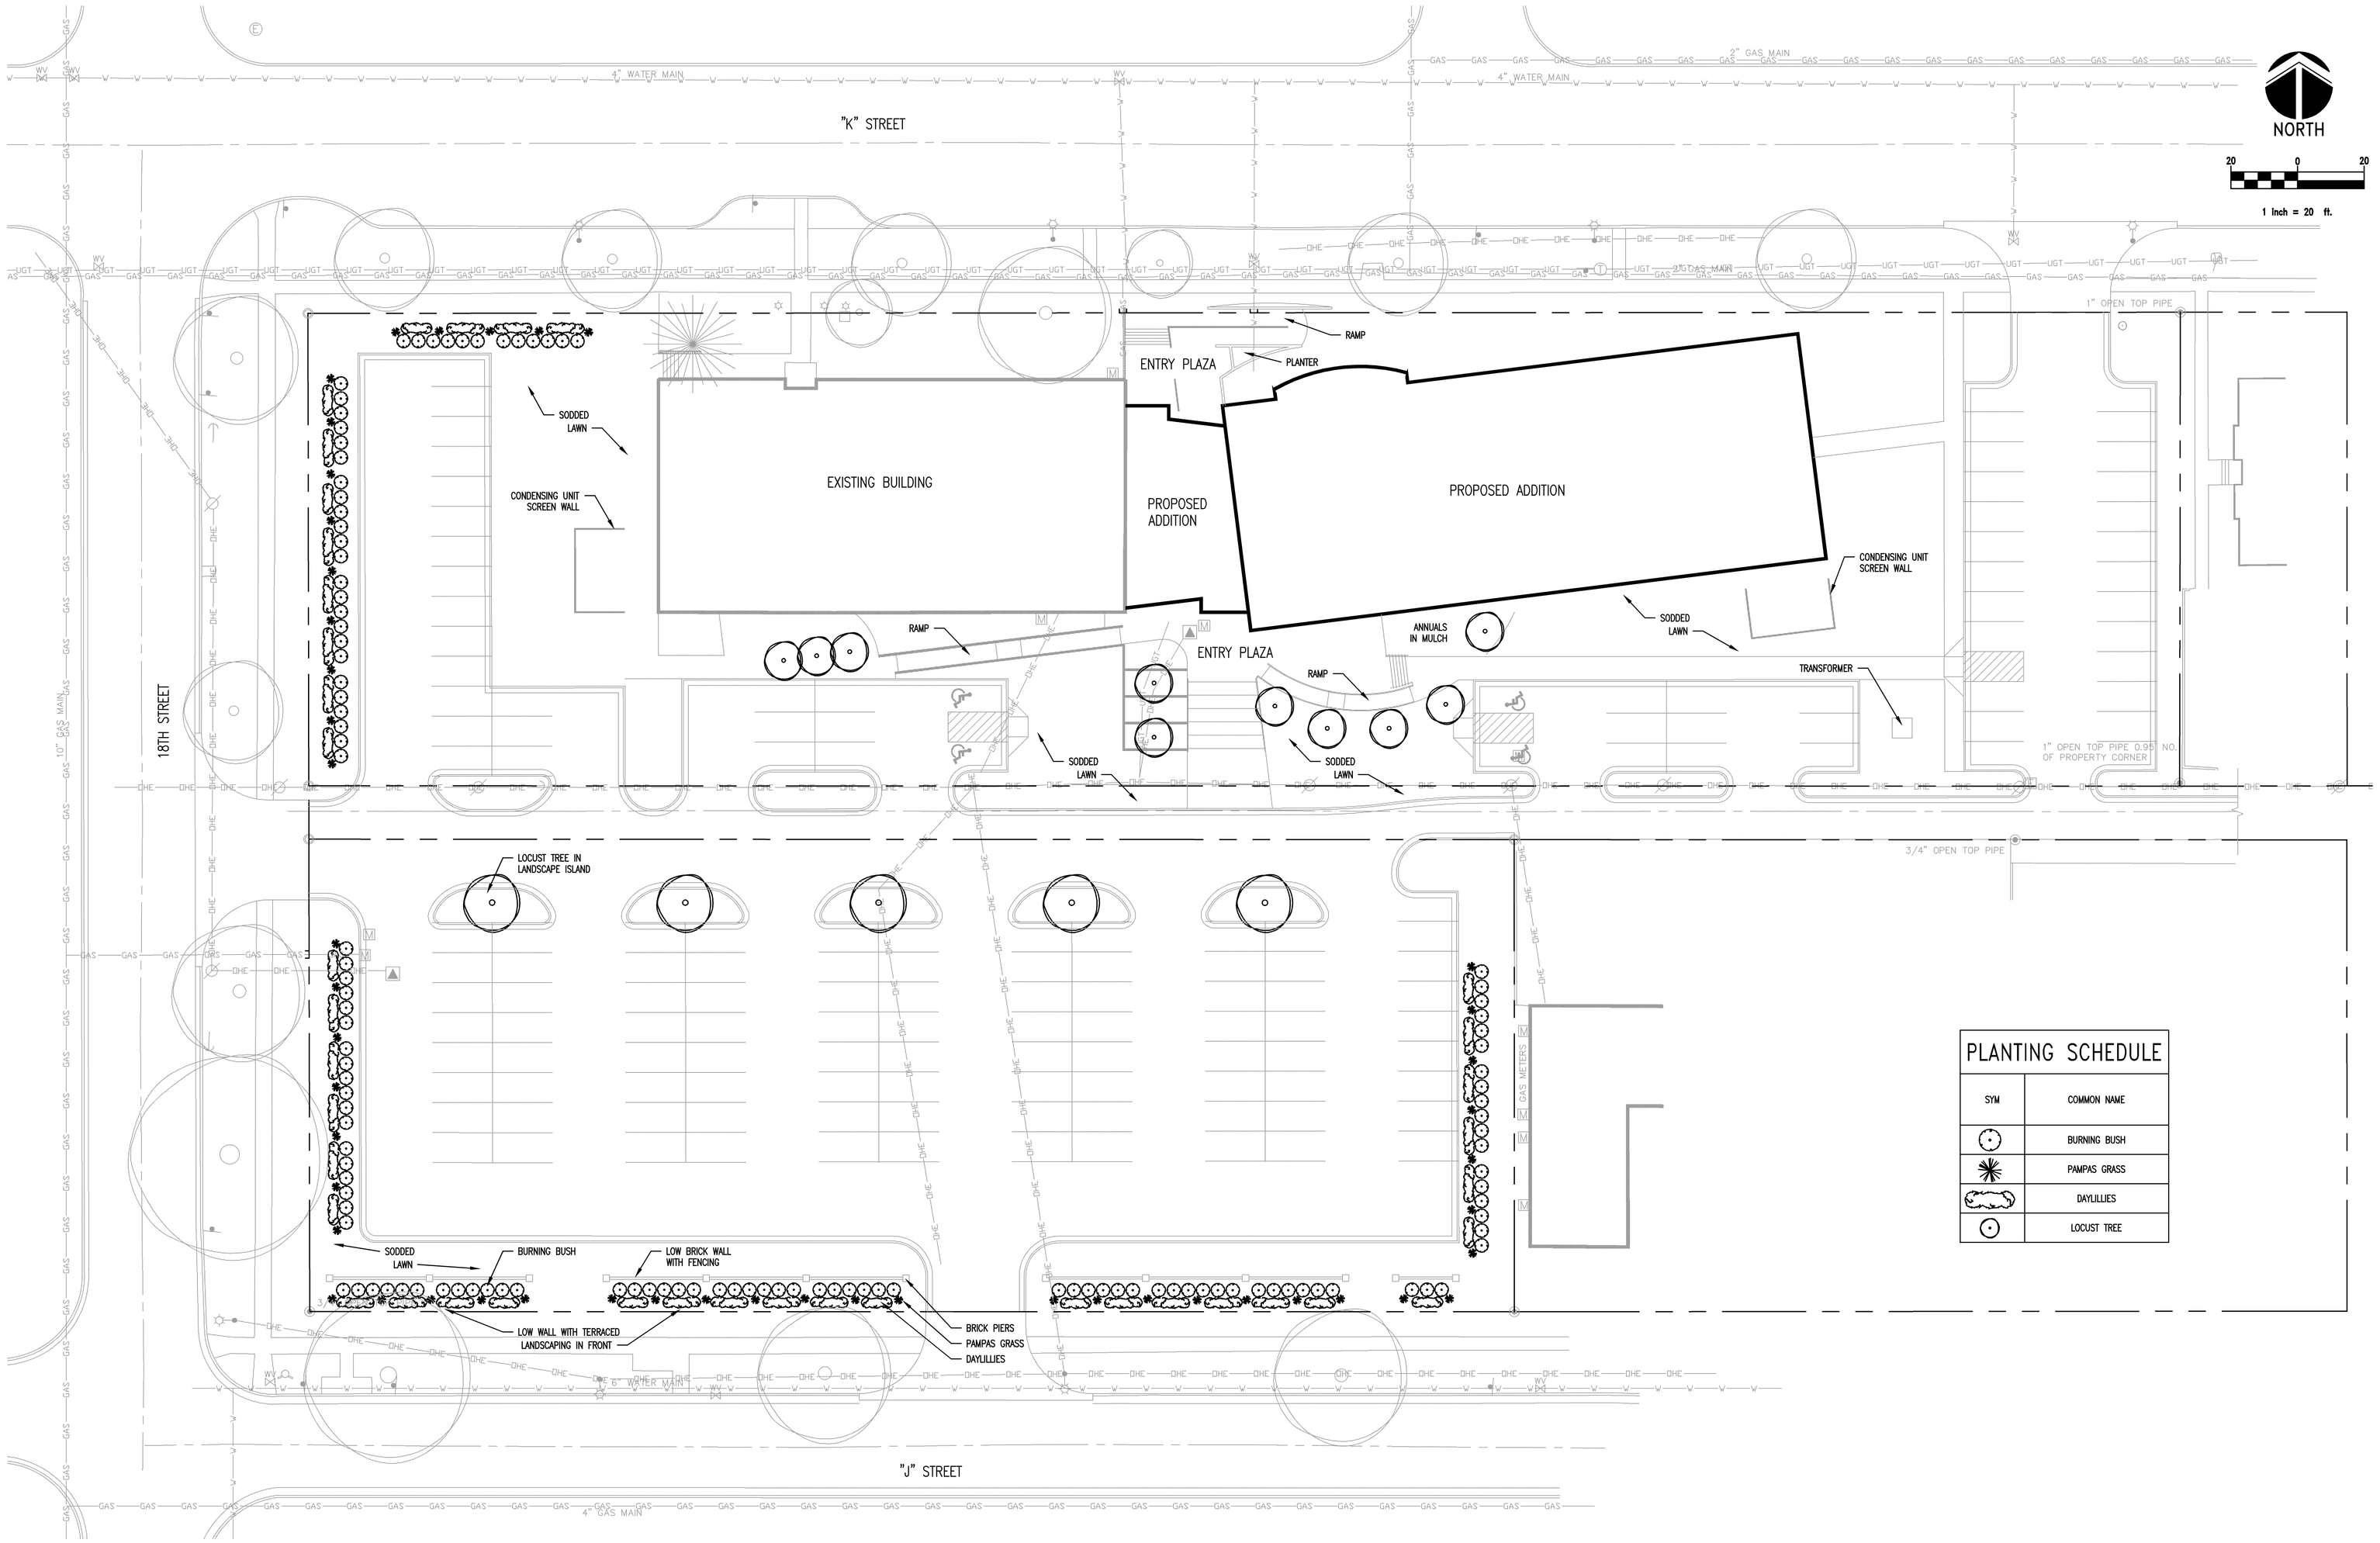

PLANTING SCHEDULE

SYM	COMMON NAME
	BURNING BUSH
	PAMPAS GRASS
	DAYLILLIES
	LOCUST TREE

DESIGNED: PAG
DRAWN: TXB
CHECKED: PAG

ISSUE DATE:
REVISIONS:
No.: DATE: BY: DESCRIPTION:

THIS DRAWING IS BEING MADE AVAILABLE BY SCHEMMER AS AN INSTRUMENT OF SERVICE IN ACCORDANCE WITH SCHEMMER'S STANDARD PROFESSIONAL SERVICES AGREEMENT. SCHEMMER IS NOT RESPONSIBLE FOR UNAUTHORIZED USE OF, OR CHANGES TO, THIS DRAWING OR ANY PART THEREOF BY ANY ENTITY FOR ANY PURPOSE OTHER THAN THE SPECIFIC PROJECT OF THE ABOVE AGREEMENT.

SCHEMMER
ARCHITECTS | ENGINEERS | PLANNERS

HAMILTON COLLEGE
1821 K STREET
LINCOLN, NEBRASKA

SITE LANDSCAPING PLAN

PROJECT No.: 05528.001

P:\05528001\1_CAD\dwg\Civil Sheet Files\C1-4.dwg
5/2/2008 3:52:28 PM Kathleen Tvrz